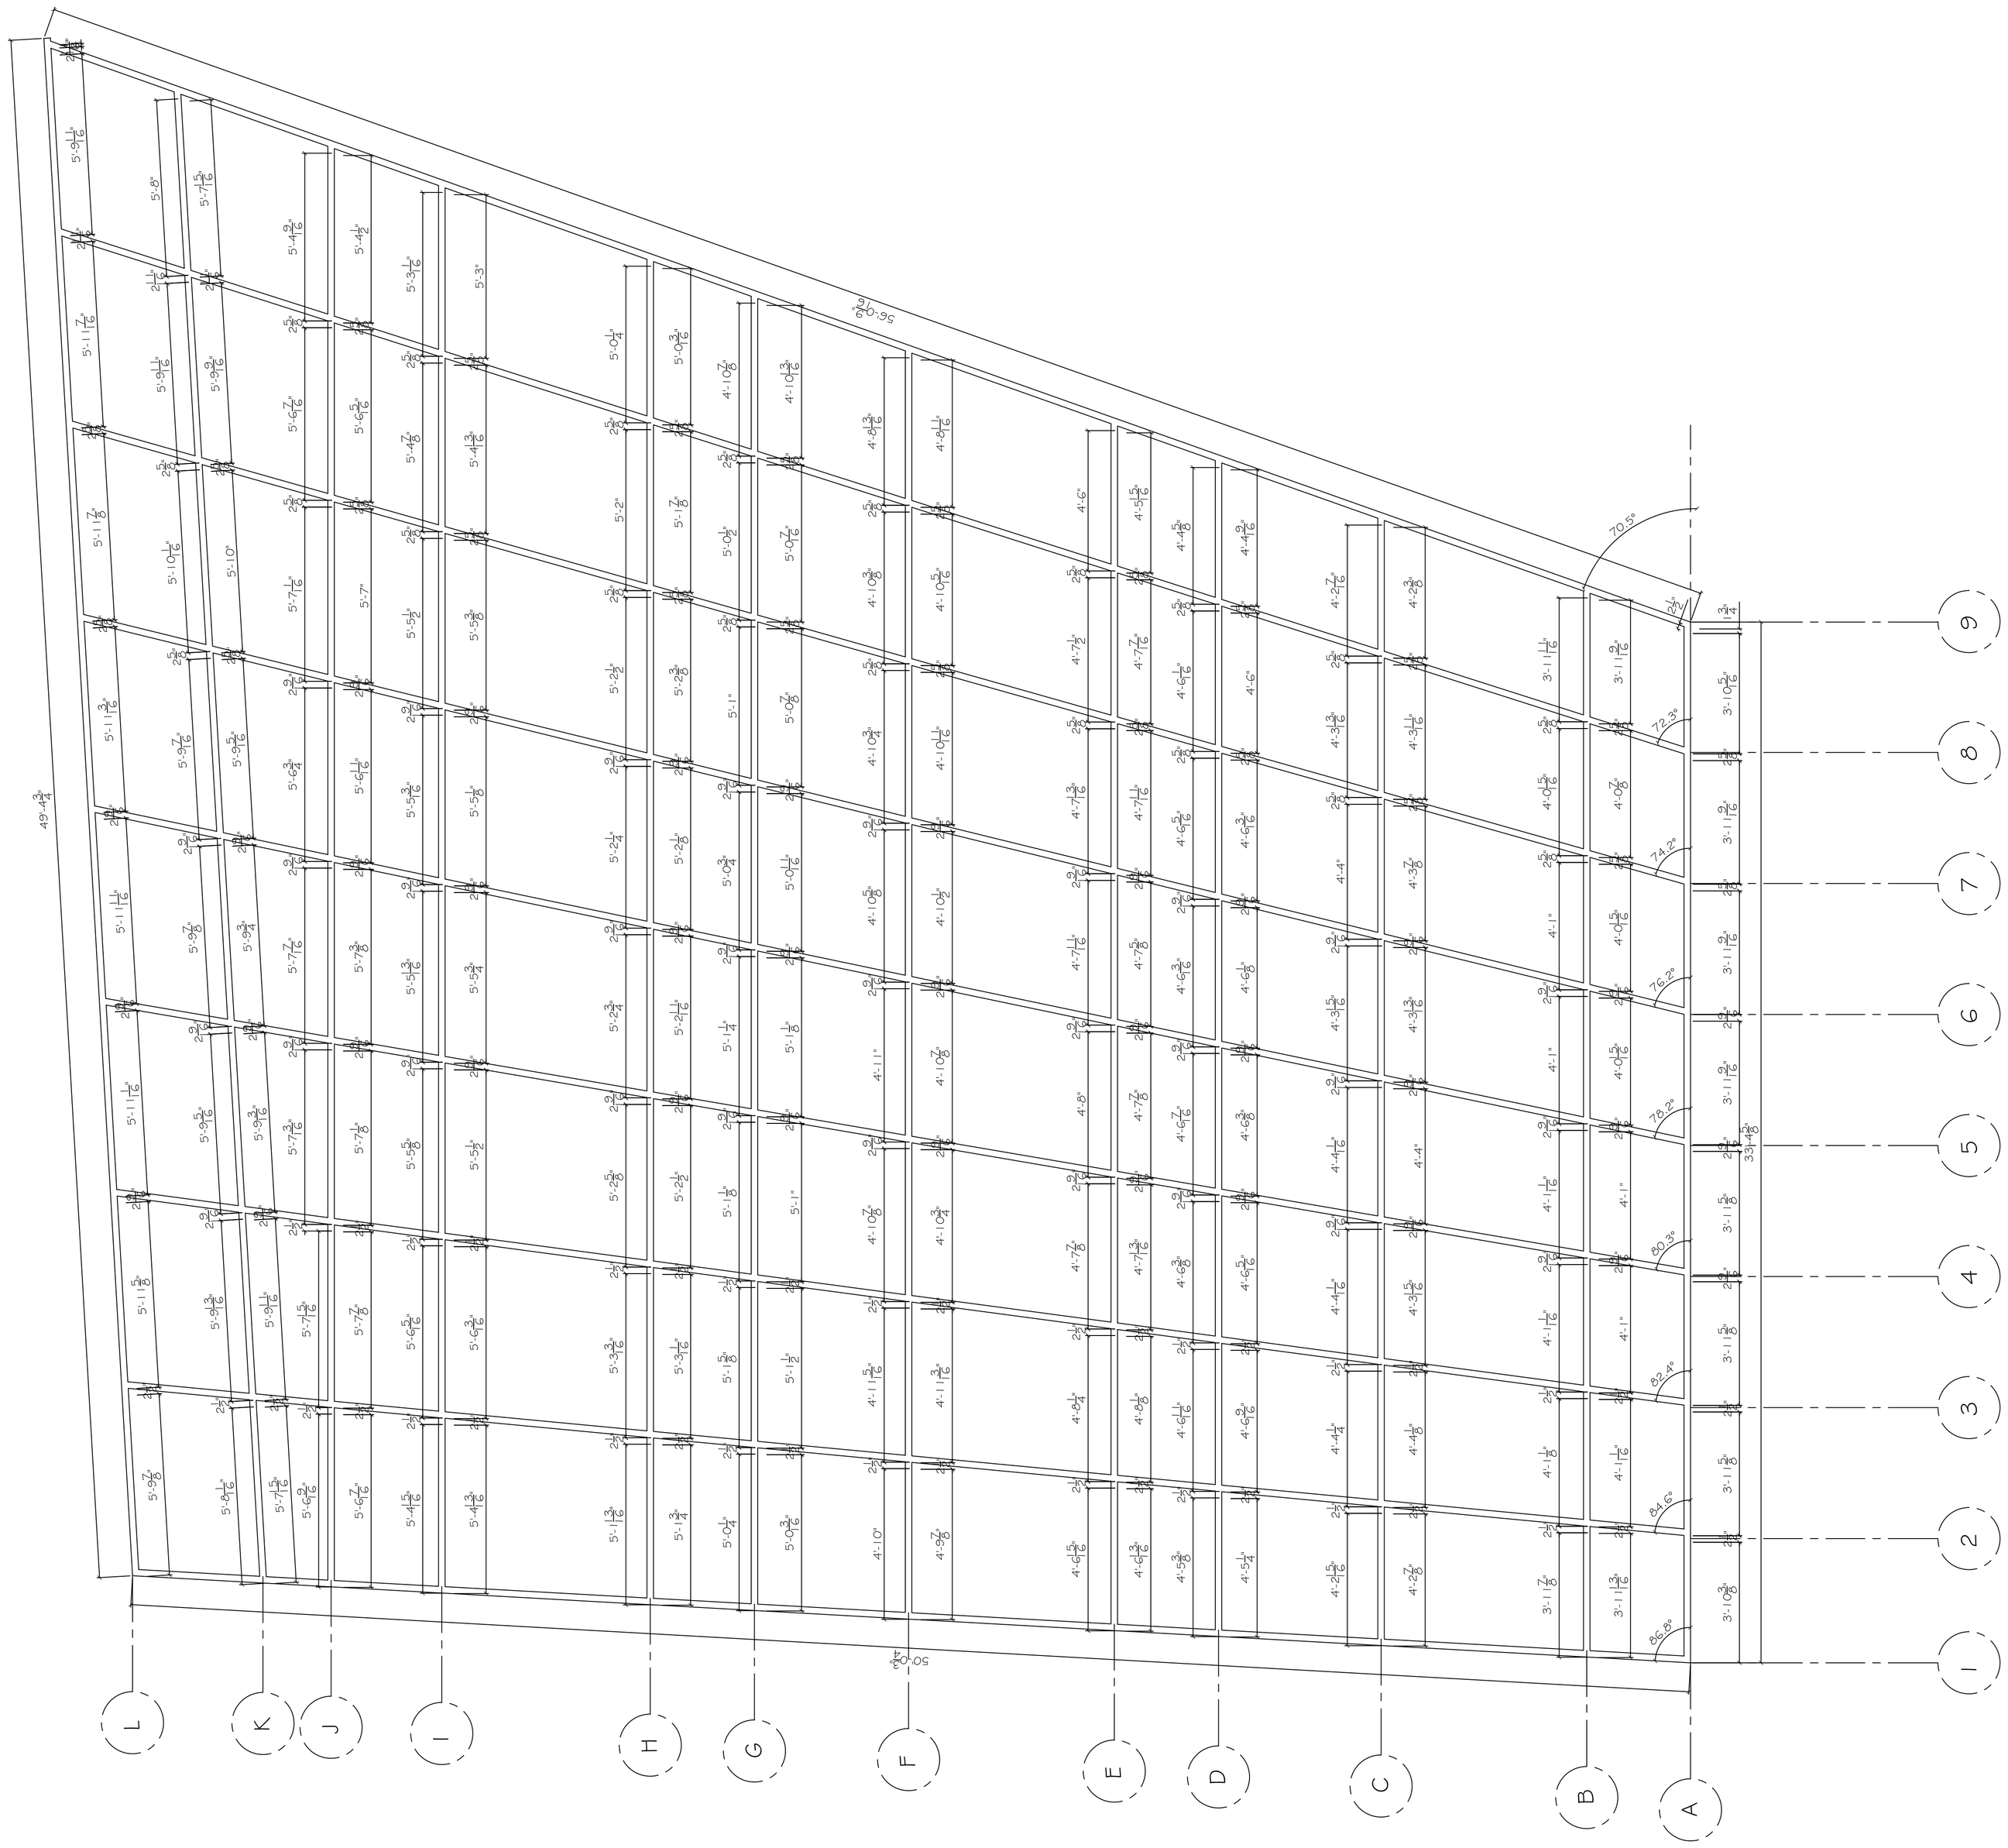

ARCH./G.C. NOTE!

DIMENSIONS SHOWN ON THESE DRAWINGS ARE DAMMON ENGINEERINGS INTERPRETATION OF THE PROJECT'S REQUIREMENTS BASED ON FIELD DIMENSIONS SUPPLIED BY SLIDELL GLASS. PLEASE REVIEW/VERIFY THE DIMENSIONS SHOWN AND SUPPLY ANY MISSING DIMENSIONS PRIOR TO ANY WORK

ALL DIMENSIONS TO BE FIELD VERIFIED

SOUTHWEST GLASS WALL DIMENSIONS

SCALE 3/8"= 1'-0"

DAMMON
ENGINEERING, INC.

CHIEF ENGINEER
EMMETT
DAMMON, P.E.

CHIEF ARCHITECT
ROBERT
WILTSE

1095 FLORIDA AVENUE
SLIDELL, LA. 70458
OFFICE: 985-649-5832
FAX: 985-641-5950

WEBSITE:
WWW.DAMMONENGINEERING.COM

EMAIL:
DAMMONENG@BELLSOUTH.NET

ARCHITECTURE

ENGINEERING

STUDIES

PLANNING

INVESTIGATION

EXPERT WITNESS

SOUTHWEST
GLASS WALL

PORT AUTHORITY
ADMIN. AND
SECURITY COMPLEX
9000 W. ST. BERNARD HWY.
CHALMETTE, LA

FOR
SLIDELL GLASS

REV:

SCALE: 3/8" = 1'

JOB#:

DATE: XX-XX-08

SHEET

A-2

OF