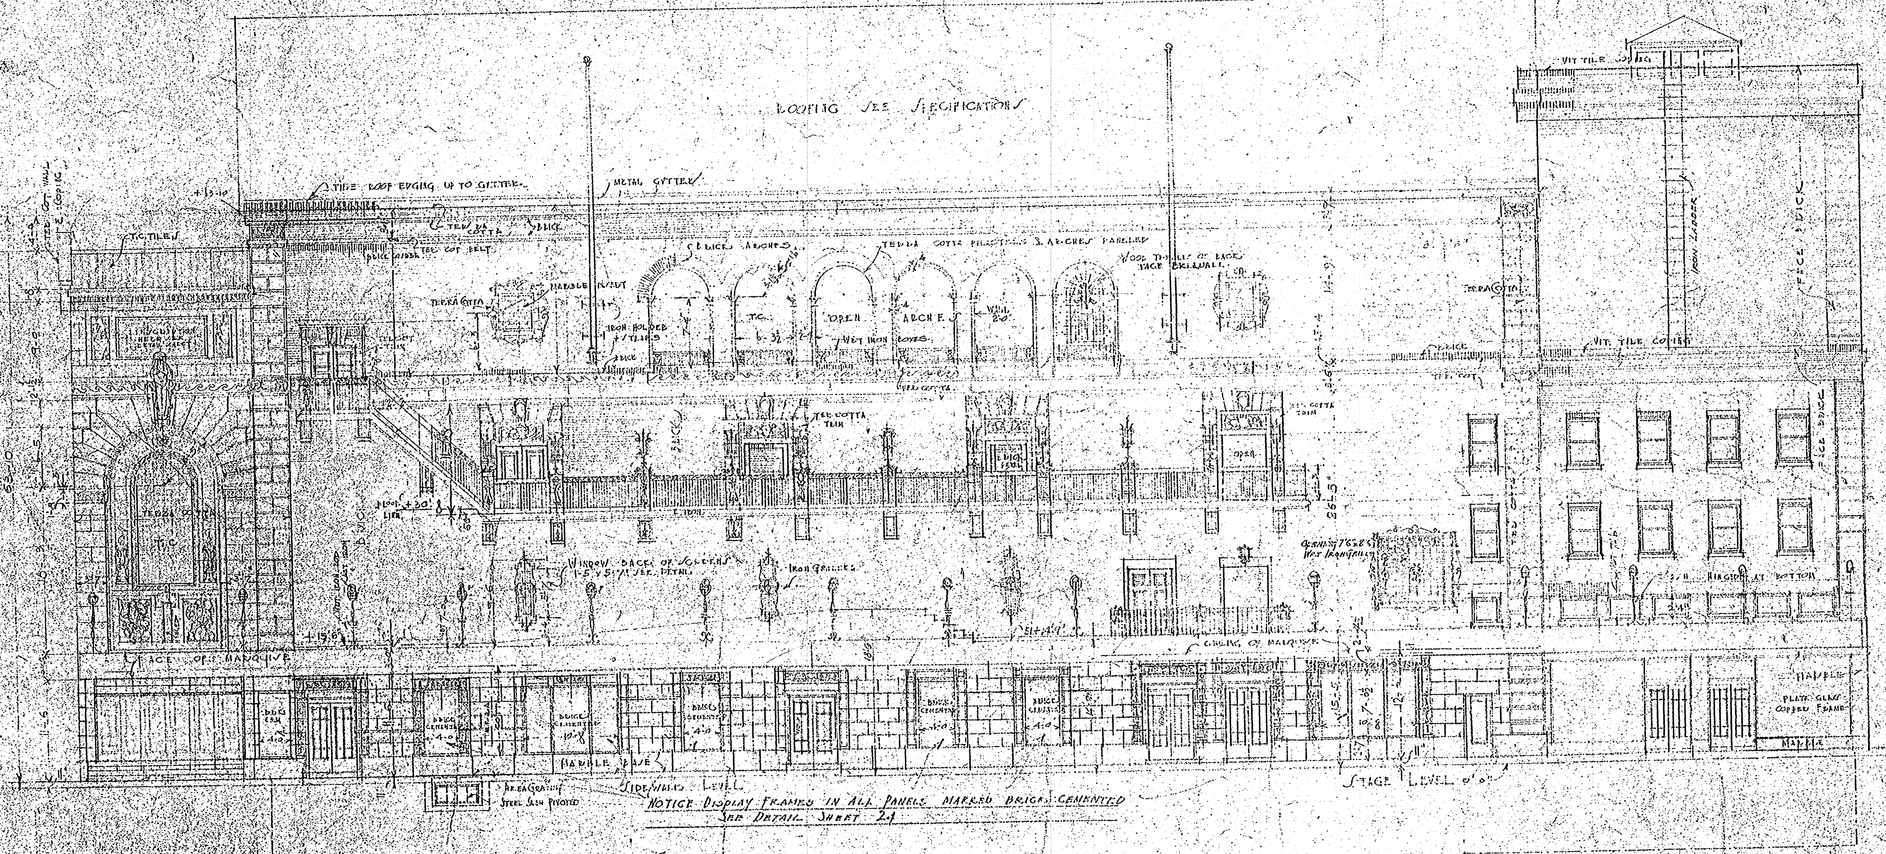

N. RAMPART STREET ELEVATION

SCALE 1/8 INCH = 1 FOOT

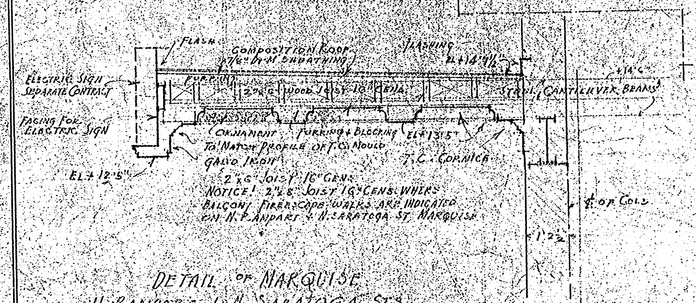

DETAIL OF MARQUISE
N. RAMPART & N. SARATOGA ST.
SCALE 1/2 INCH = 1 FOOT

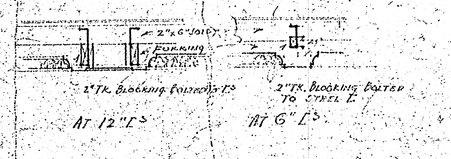

REVISED APRIL 3RD 1926

CANAL STREET THEATRE
FOR
SAENGER THEATRES INC.
CANAL, N. RAMPART, IBERVILLE & N. SARATOGA STREETS.
NEW ORLEANS, LA.

REVISED	EMILE WEIL INC. ARCHITECTS	PLAN	SHEET
APR. 3 1926	WHITNEY CENTRAL BUILDING NEW ORLEANS, LA.	894	21
		DATE NOV. 3RD 25	