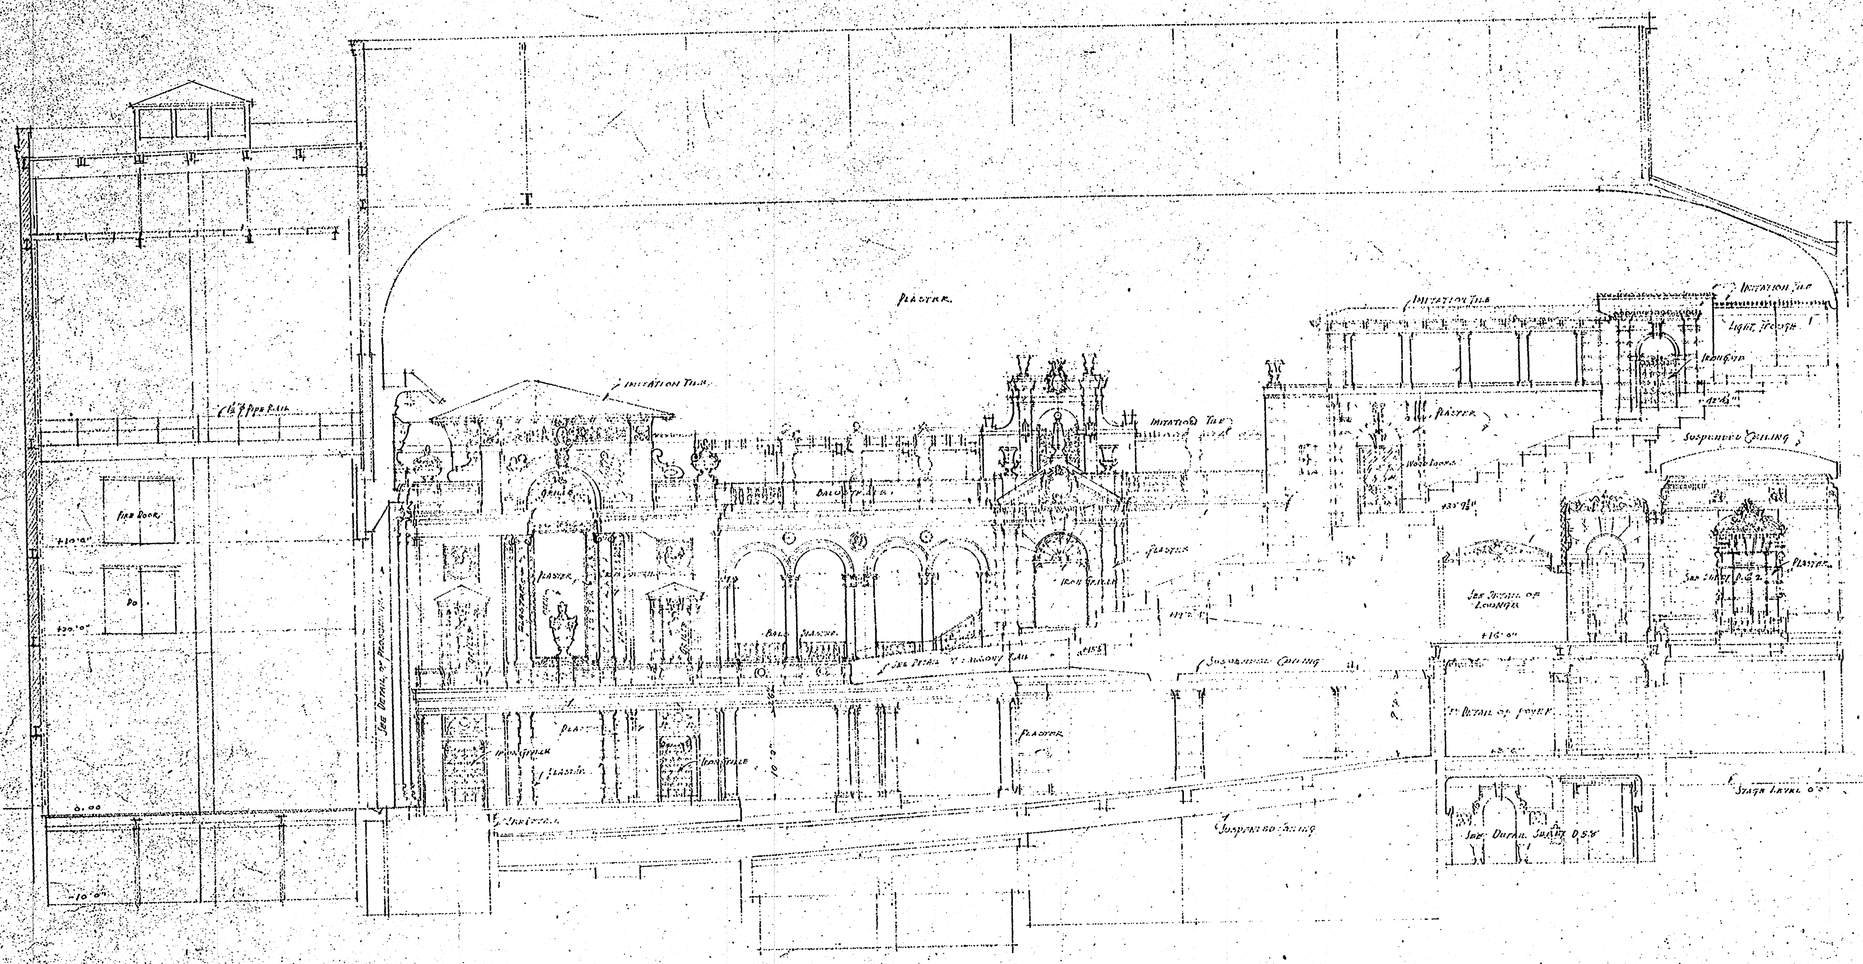

LONGITUDINAL SECTION
LOOKING TOWARD R. STAGE ST.
SCALE 1/8 INCH TO 1 FOOT.

INTERIOR

CANAL STREET THEATRE
FOR
SAENGER THEATRES INC.
CANAL, ISERVILLE, N. RAMPART, N. SALAZAR & PASTEL STS
NEW ORLEANS, LA.

REVISED	EMILE WEIL INC ARCHITECTS WHITNEY CENTRAL BUILDING NEW ORLEANS, LA.	PLAN 894	SHEET D.58
		DATE APR. 3/28	