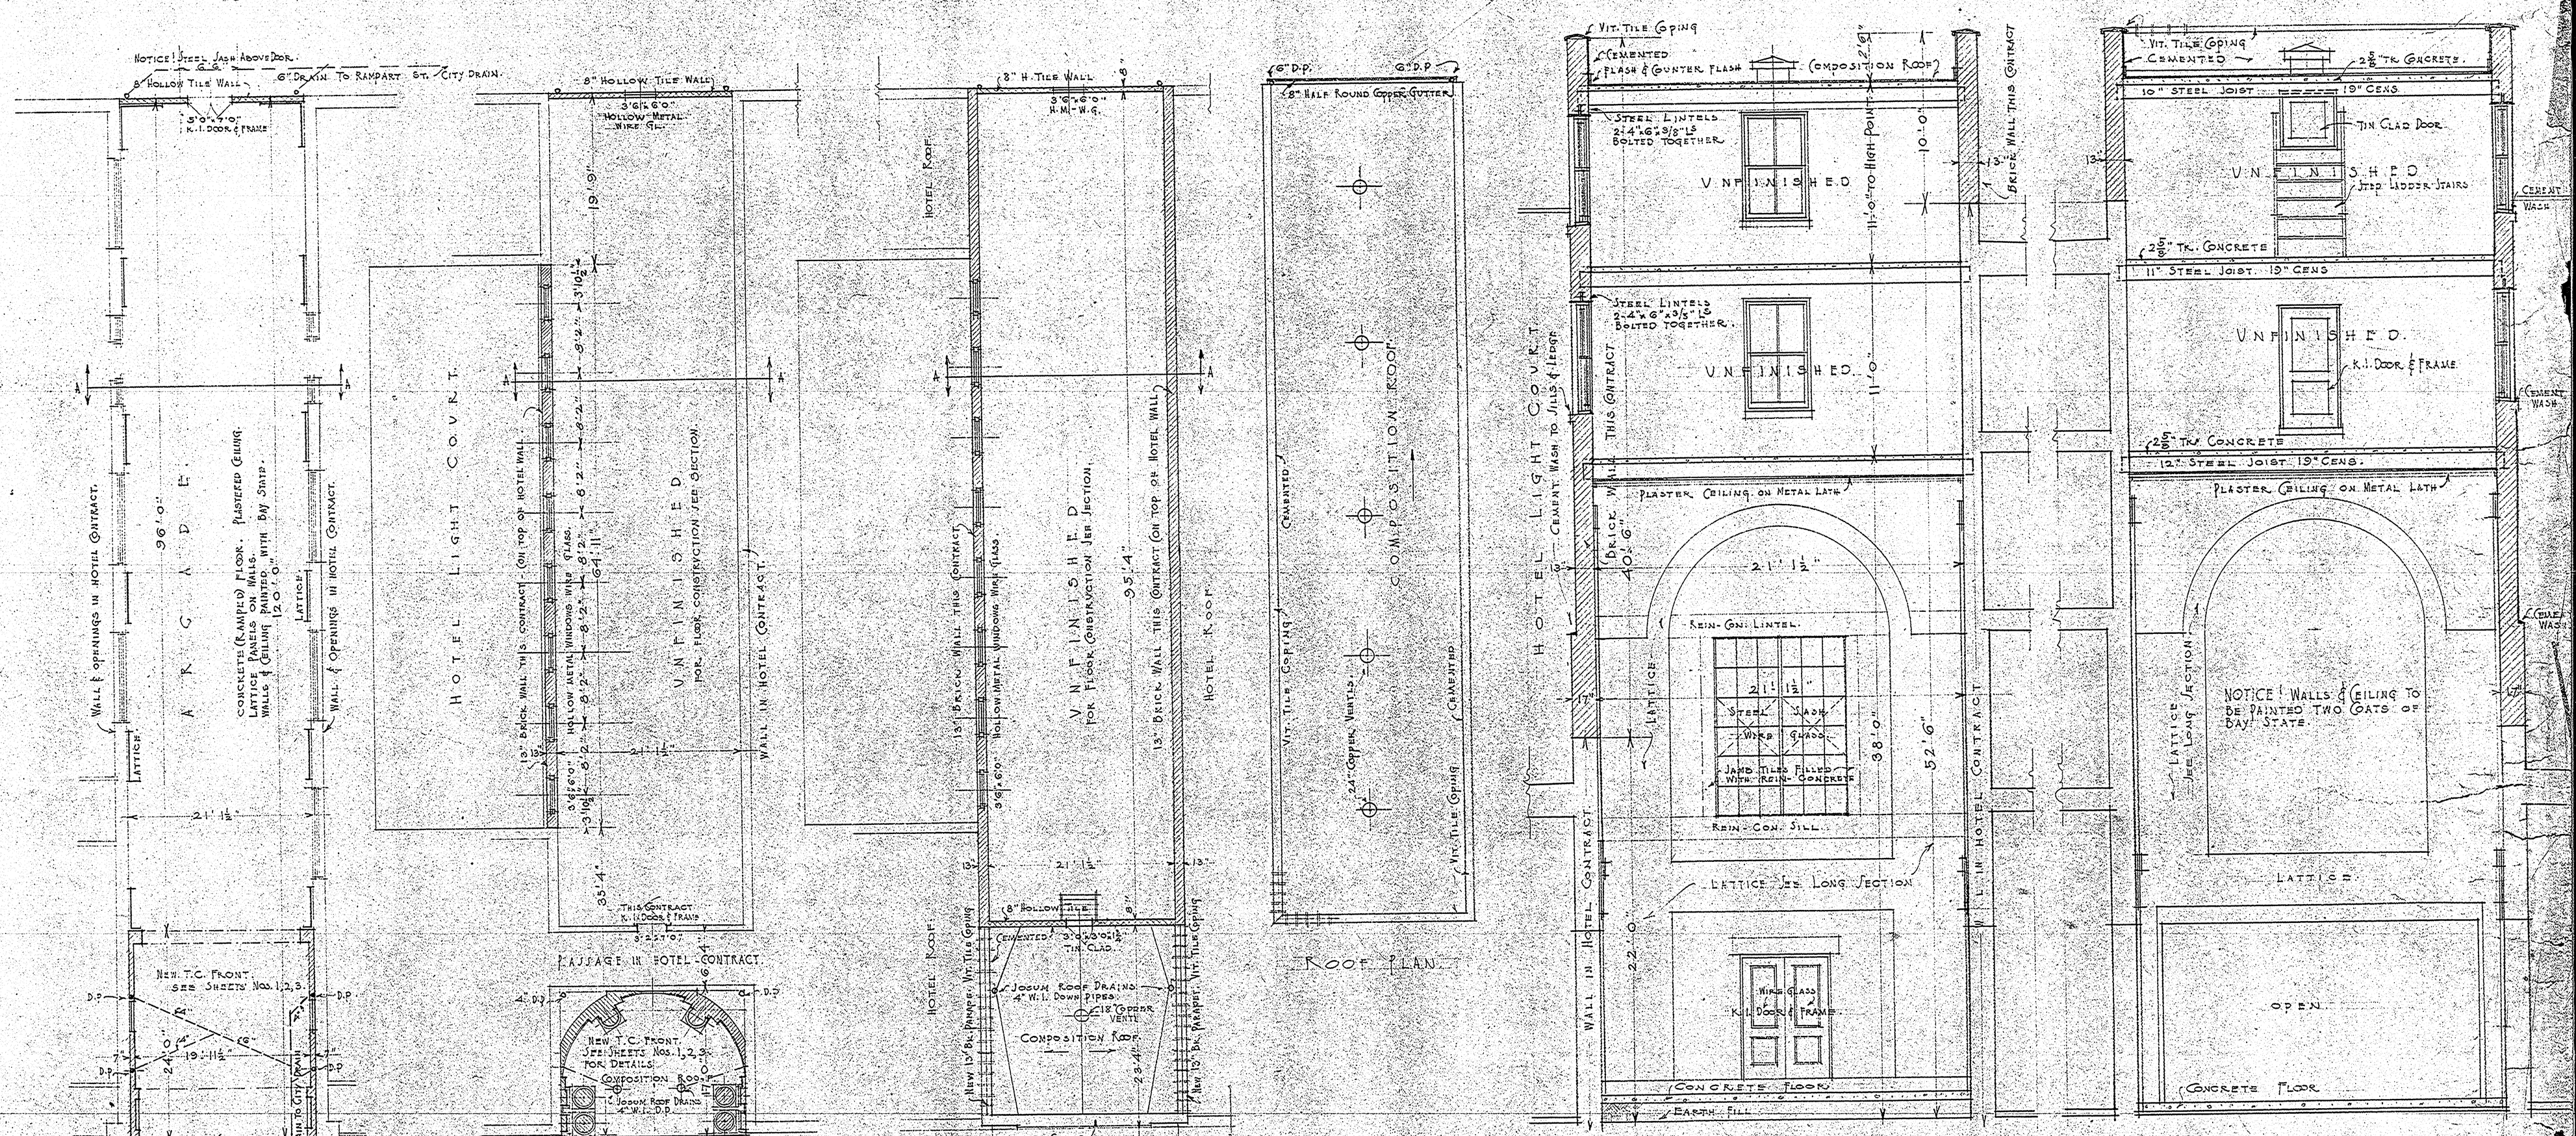

SCALE 1/8 INCH = 1 FOOT.

SCALE 1/4 INCH = 1 FOOT.

FLOOR-PLANS AND SECTIONS
OF ARCADE ENTRANCE
SAENGER THEATRE
CANAL STREET.
NEW ORLEANS LA.

PLAN NO. 760.
EMILE WEIL ARCHITECT
WHITNEY CENTRAL BLDG.
NEW ORLEANS LA.
DATE APRIL 2ND. 1923.

SHEET NO. 4