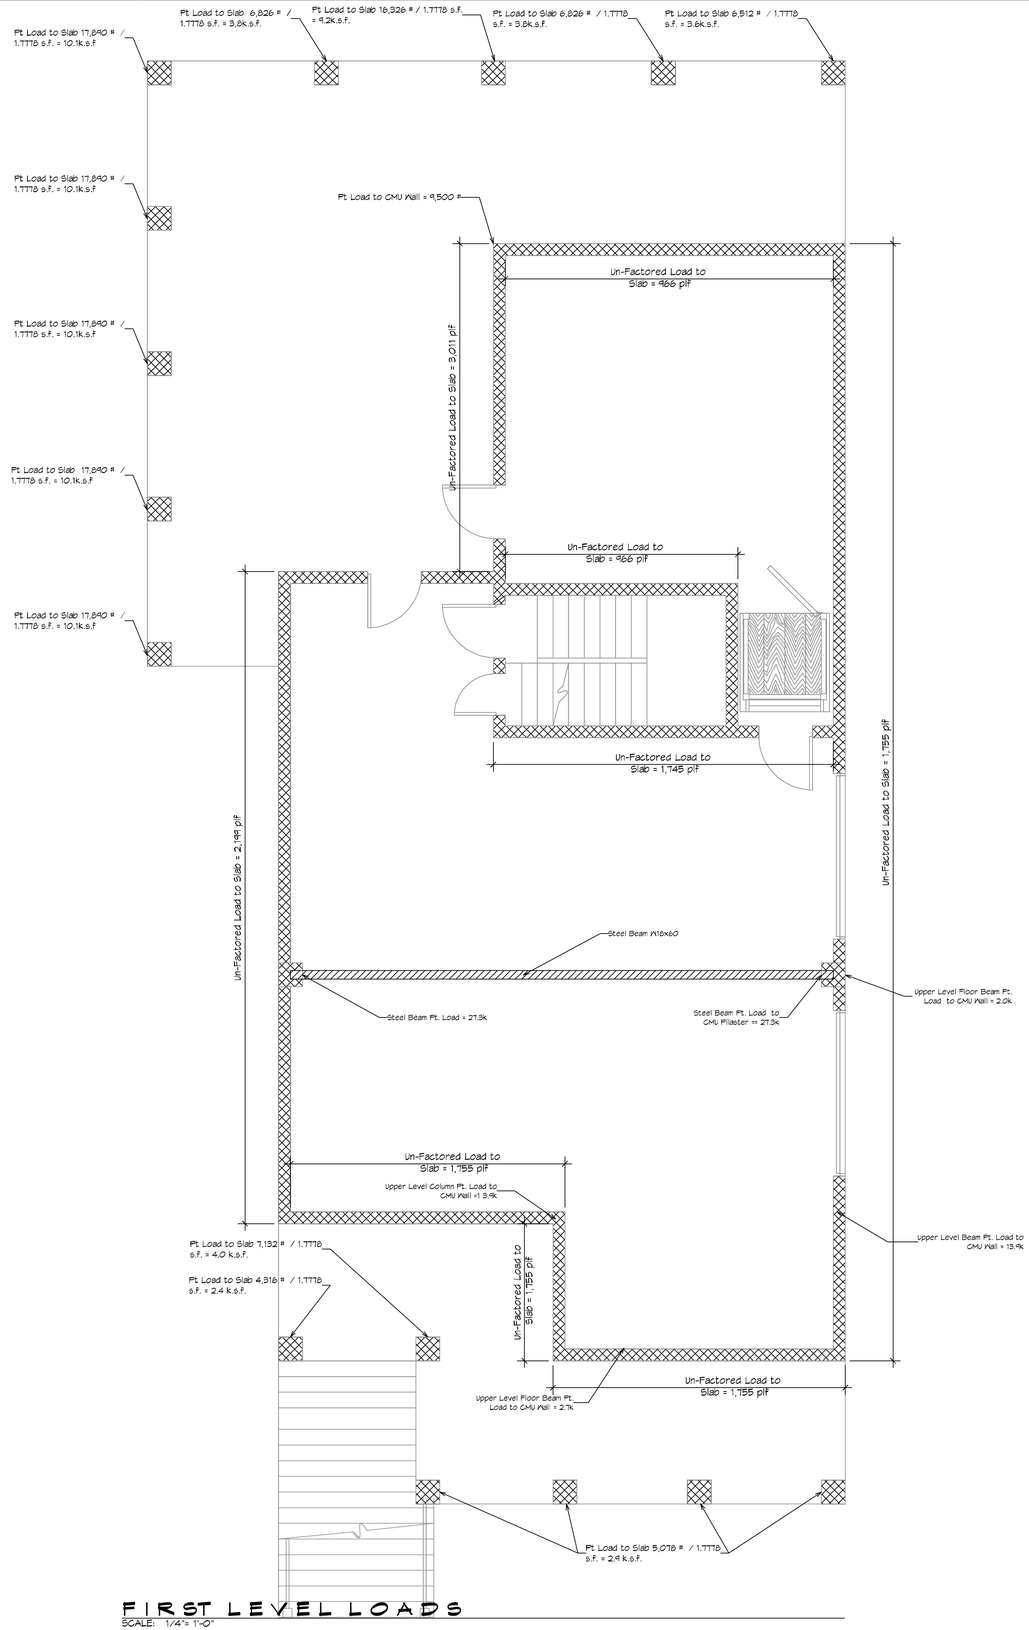

FIRST LEVEL LOADS

SCALE: 1/4"= 1'-0"

DAMMON ENGINEERING, INC.

LOUISIANA & MISSISSIPPI

www.dammonengineering.com
info@dammonengineering.com
PH: 985.649.5832

Chief Engineer: Brian Mistich, PE
554 Old Spanish Trail
Slidell, LA 70458

REVISIONS

#	DESCRIPTION	DATE

SEAL:

STRUCTURAL DWGS

KENNY & MICHELLE KOTILLO

425 CARROLL ST.
MANDEVILLE, LA

JOB No:	2976	DATE:	09-06-2014
DRAWN BY:	CKD	CHECKED BY:	CKD

The seal on these drawings and specifications, maps and reports represents work performed by Dammon Engineering and/or under the direct supervision of the undersigned seal holder. The reproduction or alteration of this document without the express written consent and permission of Dammon Engineering, Inc. is prohibited. Dammon Engineering, Inc. assumes no responsibility for any alterations made to this document.

SHEET TITLE:
FIRST LEVEL LOADS

DRAWING NUMBER:

L101

SHEET No: 1 of 4