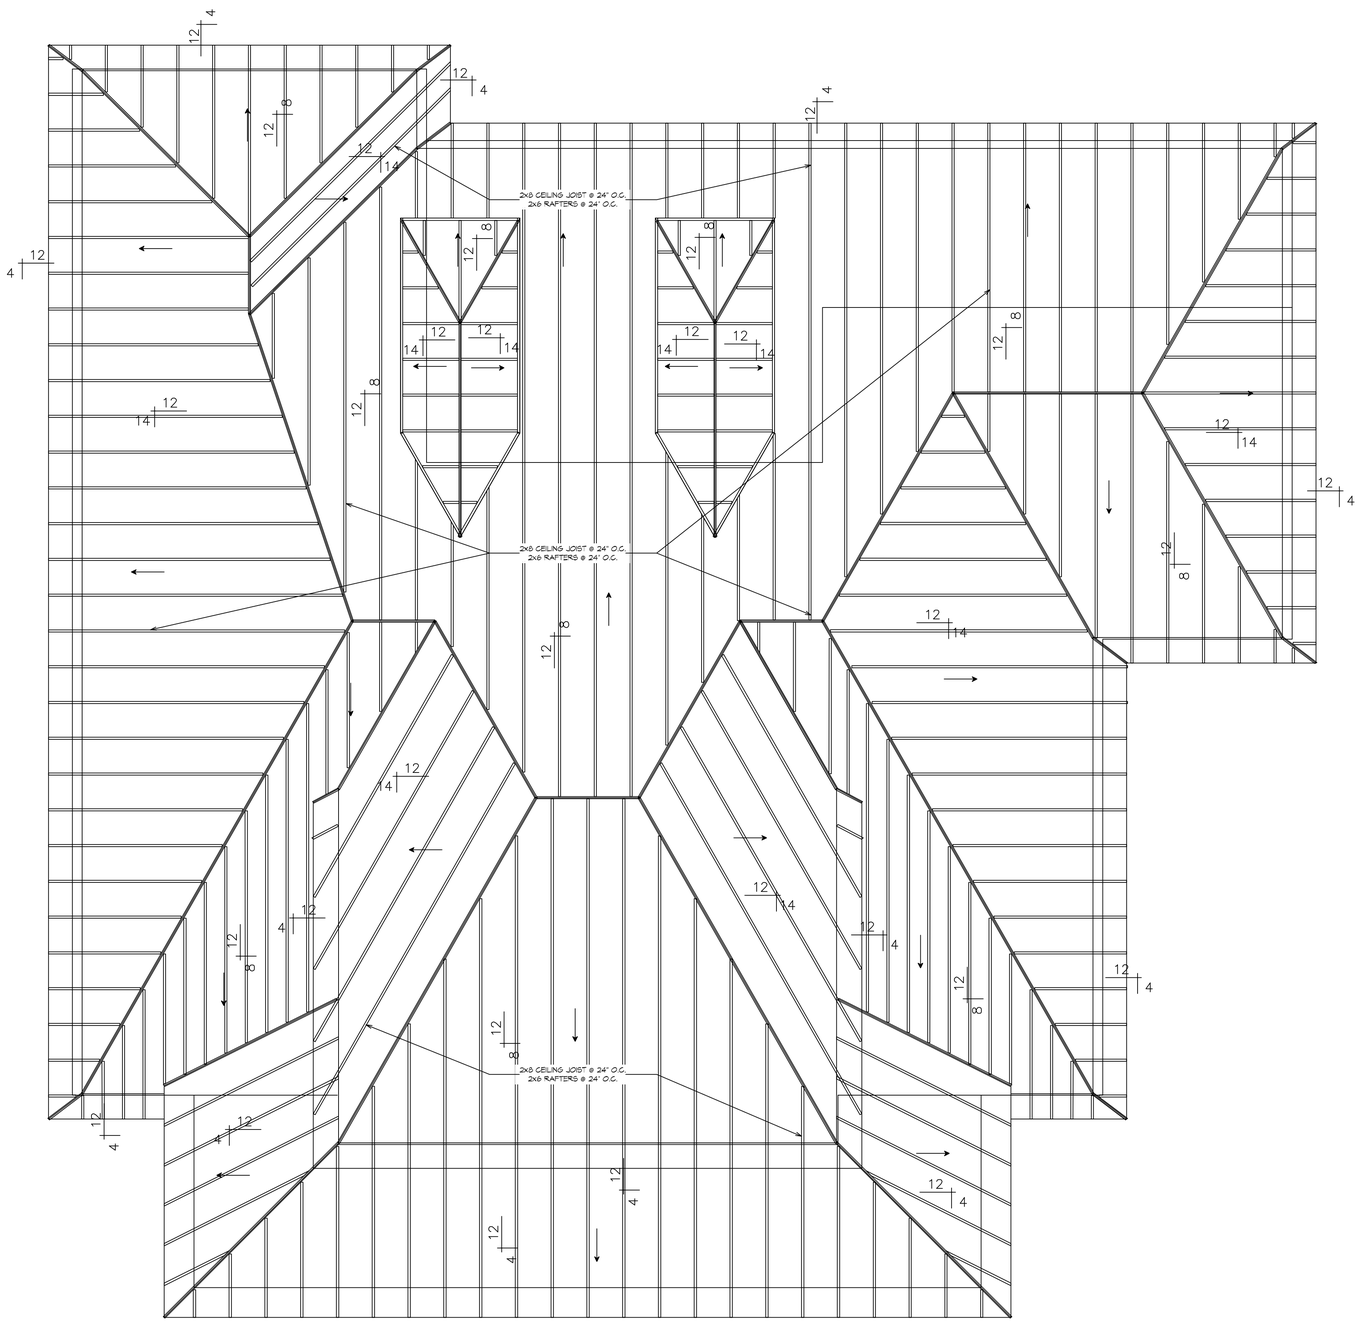

5 CEILING AND ROOF RAFTERS

SCALE: 1/4"= 1'-0"

DAMMON ENGINEERING, INC.
LOUISIANA & MISSISSIPPI
www.dammonengineering.com
info@dammonengineering.com
PH: 985.649.5832

Chief Engineer: Brian Mistich, PE
554 Old Spanish Trail
Slidell, LA 70458

REVISIONS

#	DESCRIPTION	DATE

SEAL:

STATE OF LOUISIANA
BRIAN A. MISTICH
License No. 30187
12-26-2019
PROFESSIONAL ENGINEER

STRUCTURAL DWGS

GARY & KATHLEEN AVENEL

451 E CHASE
MANDEVILLE, LA

JOB No:	2403	DATE:	12-26-2019
DRAWN BY:	CKD	CHECKED BY:	BAM

The plans including any specifications, designs and other engineering representations, remain the exclusive property of Dammon Engineering, Inc. and shall not be used for any purpose other than the specific project for which they were prepared. Any other use, including but not limited to, reproduction or modification of the plans or specifications without the written consent of Dammon Engineering, Inc. shall be prohibited. Dammon Engineering, Inc. shall not be liable for any such unauthorized use or modification.

SHEET TITLE:
CEILING AND RAFTERS

DRAWING NUMBER:

S105

SHEET No: 5 of 6