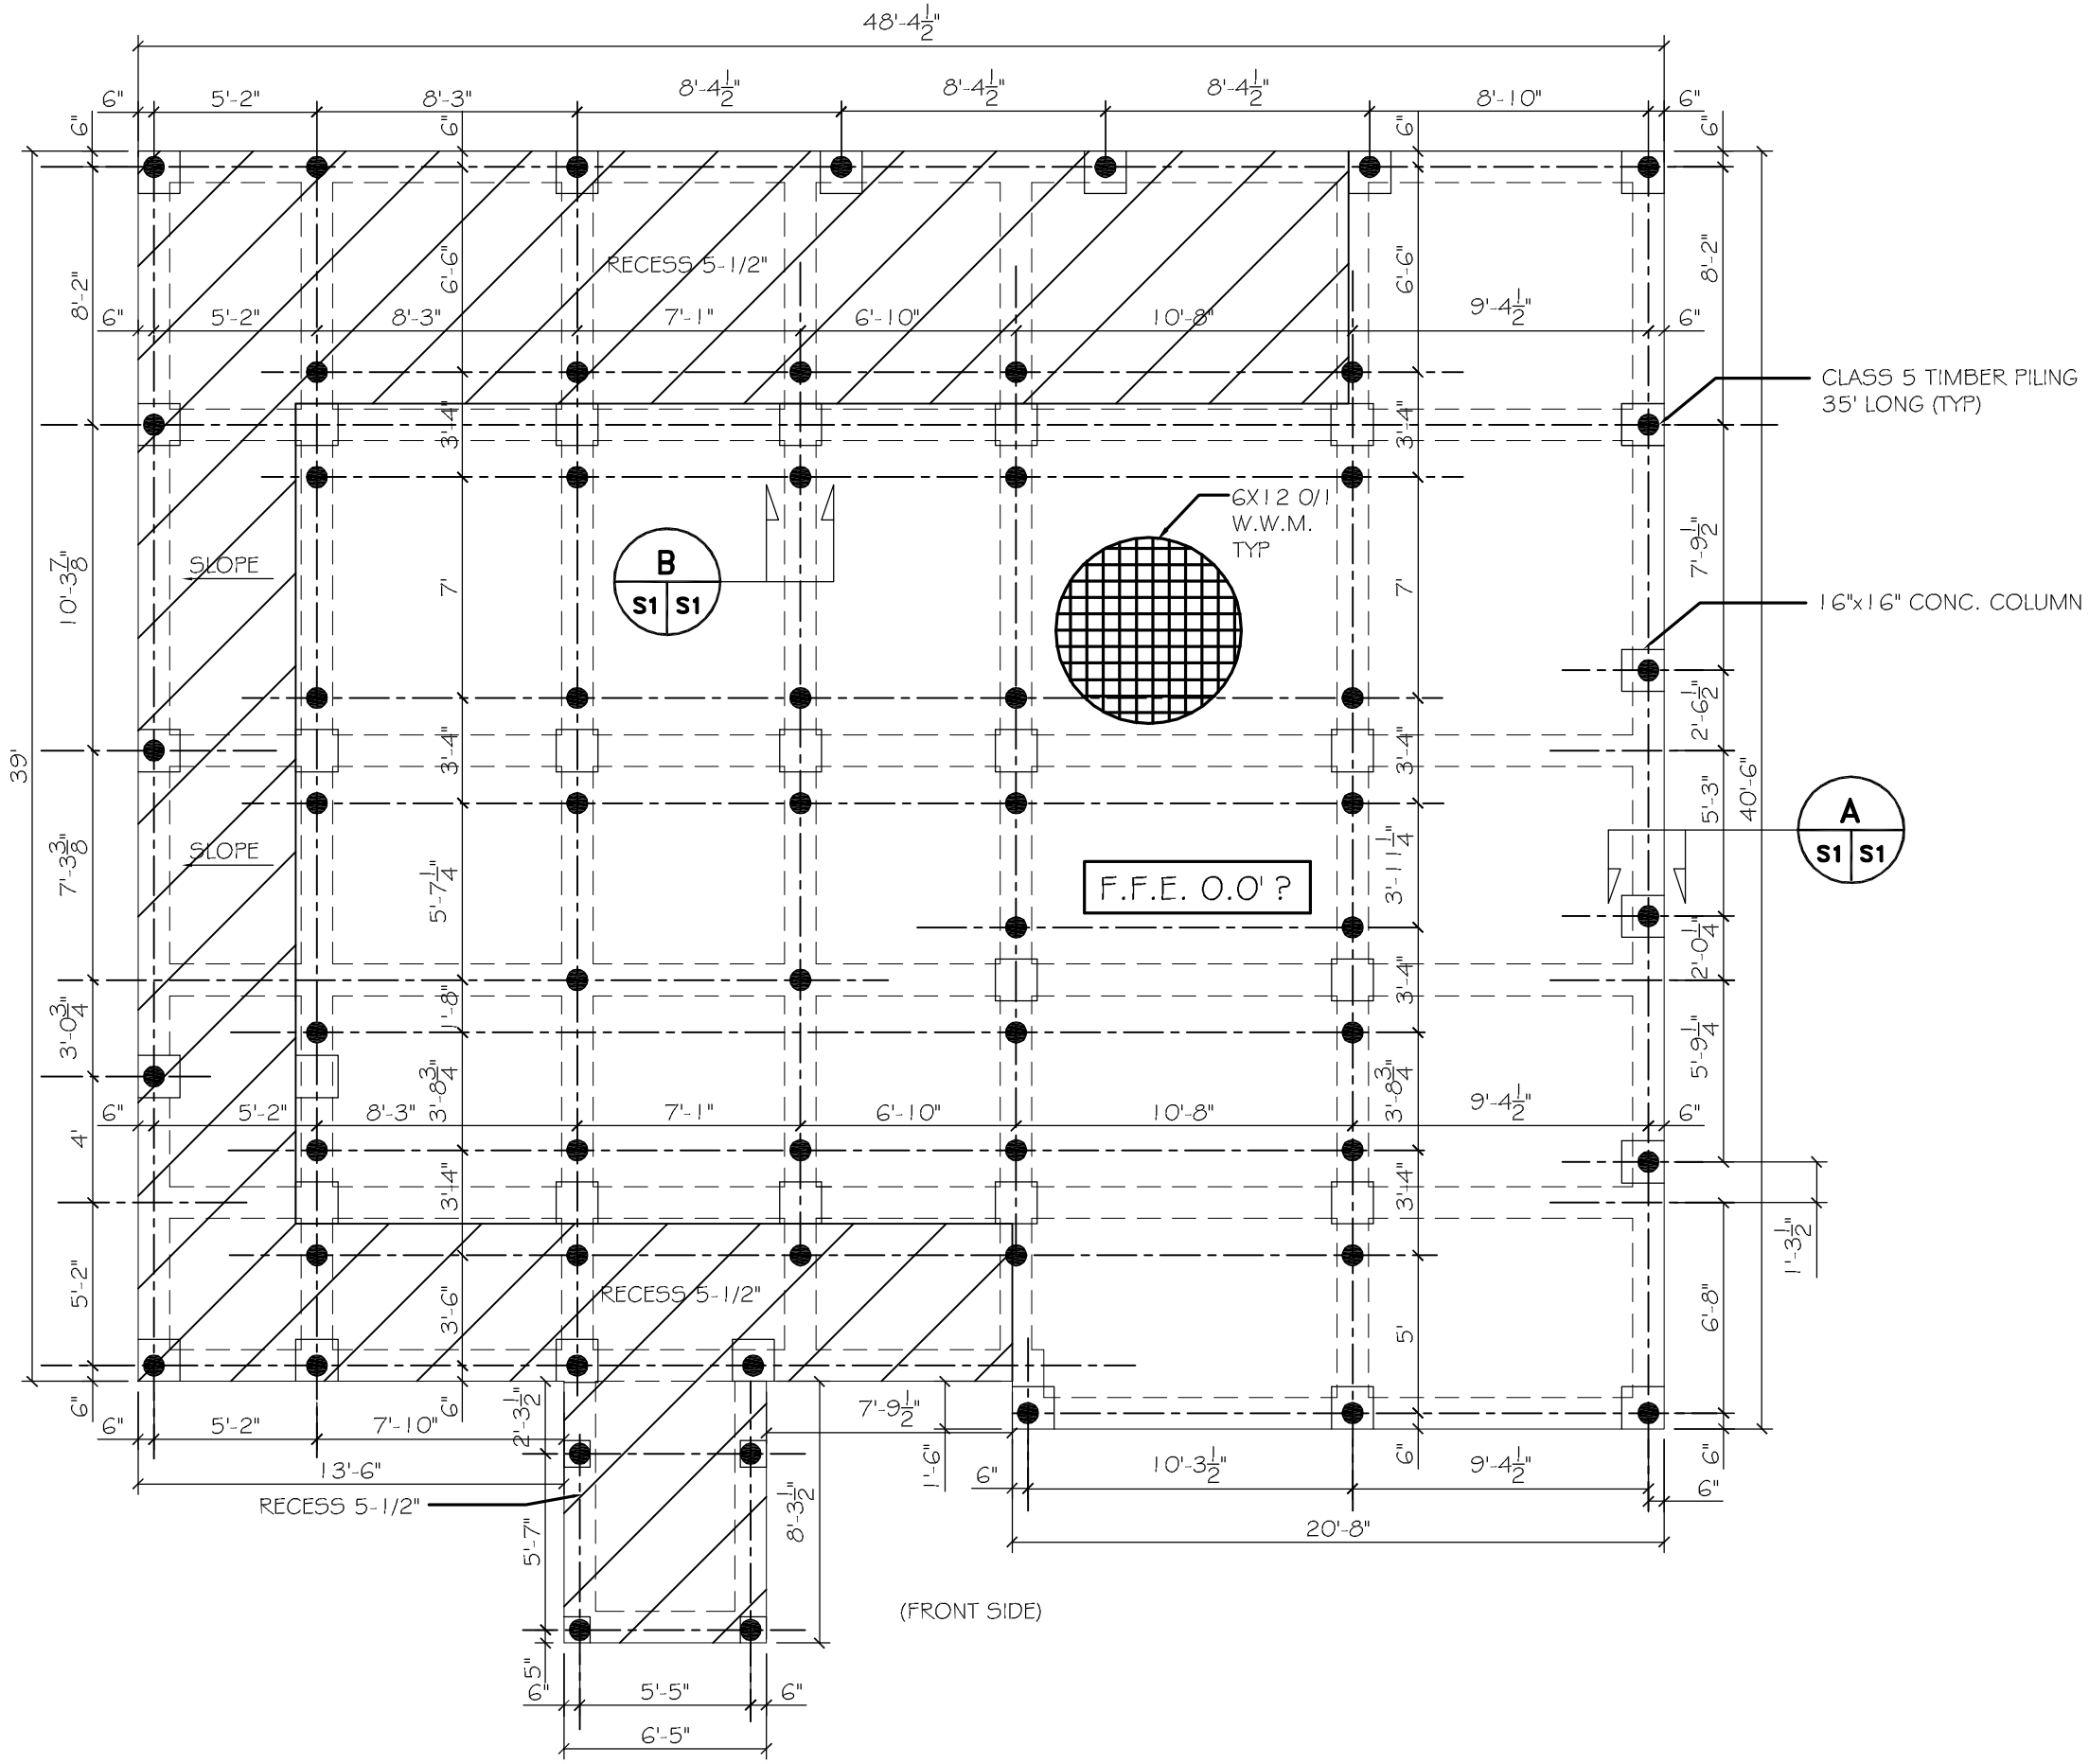

FOUNDATION PLAN