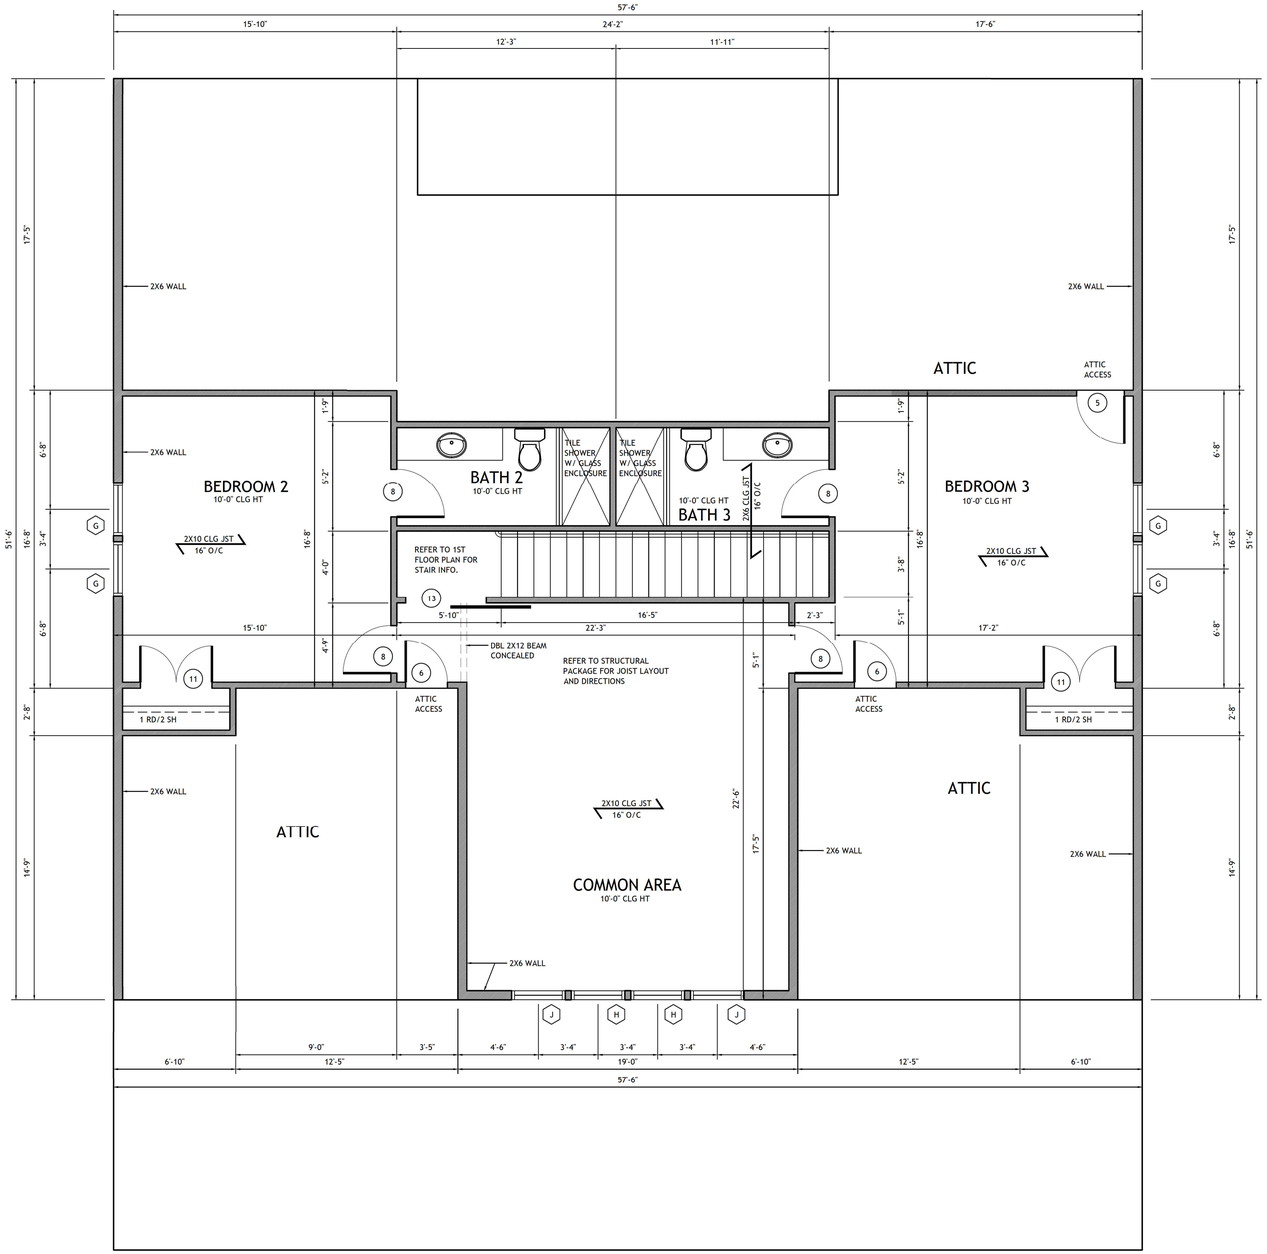

floor plan - level 2

scaled at 1/4" = 1'-0"

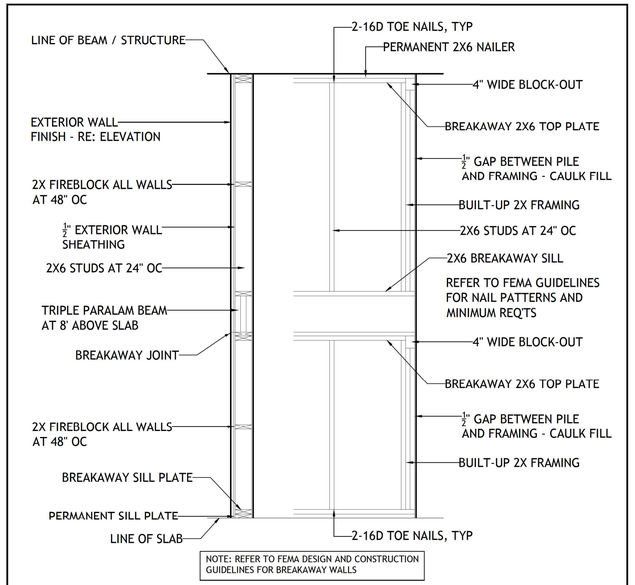

BREAKAWAY WALL DETAIL

SCALED AT 1/2" = 1' 0"

builder shall be allowed to deviate from all plans and specifications in such that given changes do not affect structural or design integrity --builder shall verify all dimensions - plans remain the property of the front door design studio and are released for the sole residence hereby noted - illegal use of drawings will be prosecuted

lot 55, treasure isle
slidell, louisiana

the divincinti residence

project 21-154

december 11, 2023
june 28, 2024
july 17, 2024

thefrontdoor
1010 nicholson drive . baton rouge . 225 . 338 . 9353 www.thefrontdoor-architecture.com
fd. design studio

a-1.3