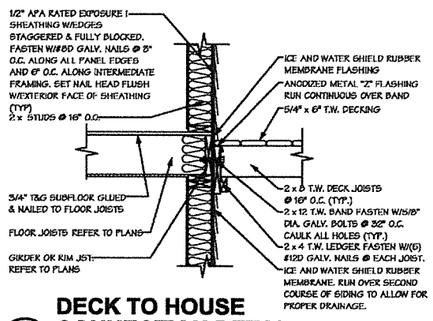

1 / S2 DECK TO HOUSE CONNECTION DETAIL

SCALE: 3/4" = 1'-0"

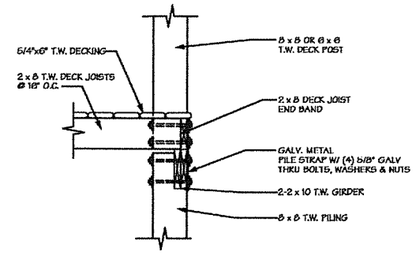

2 / S2 POST TO PILE CONNECTION DETAIL

SCALE: 3/4" = 1'-0"

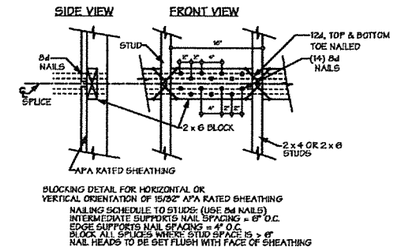

WALL SHEATHING DETAIL

SCALE: N.T.S.

FRAMING NOTE:

PROVIDE A DOUBLE JOIST BELOW ALL PARALLEL WALLS TYPICAL FOR ALL FLOORS.

FLOOR BLOCKING NOTE:

PROVIDE SOLID BLOCKING OR METAL BRIDGING AT MIDSPAN OF JOISTS OVER 8'-0" LONG TYPICAL.

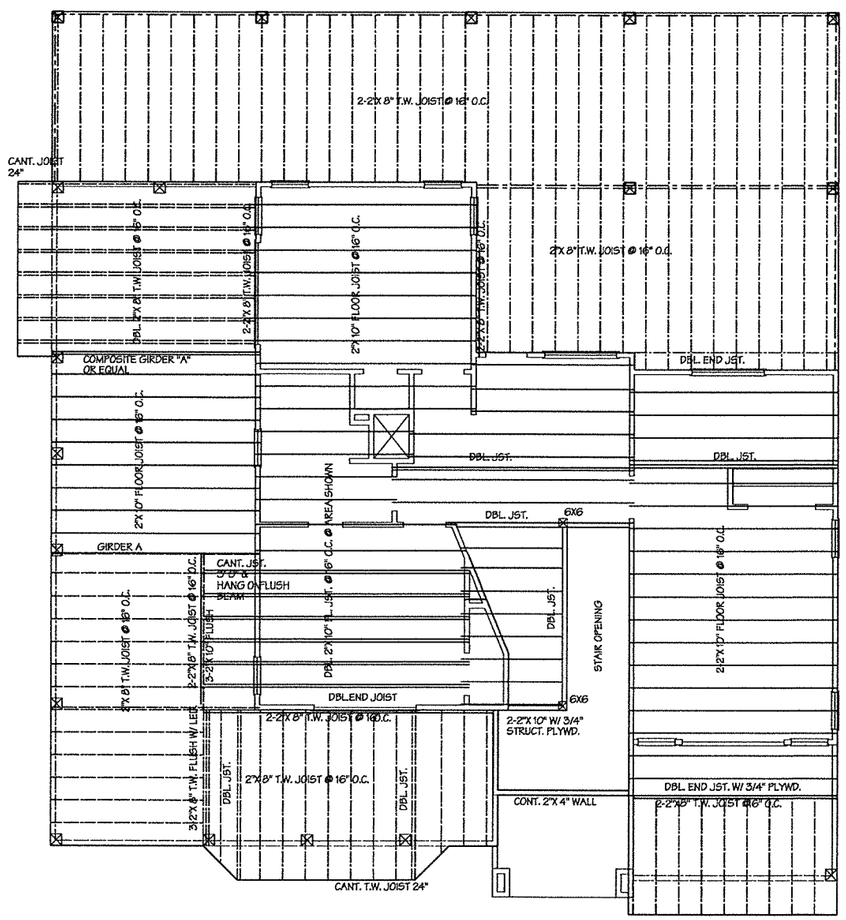

SECOND FLOOR FRAMING PLAN

SCALE: 1/4" = 1'-0"

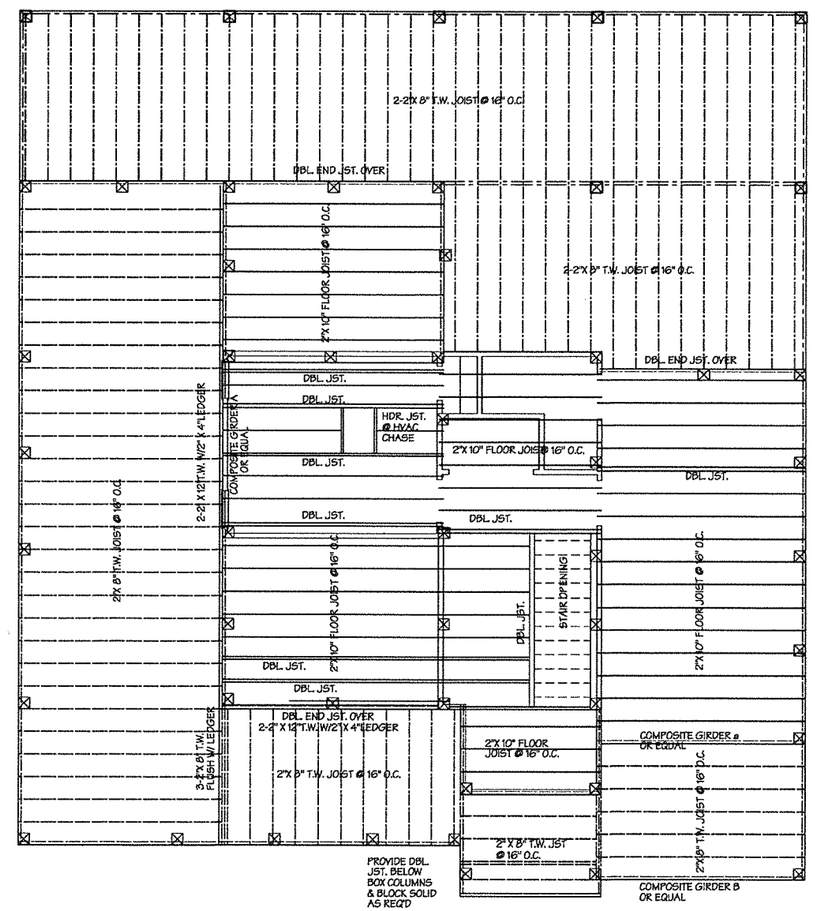

FIRST FLOOR FRAMING PLAN

SCALE: 1/4" = 1'-0"

COASTALIFE PLANNER VOLUME I
Driftwood Drifter

Cathey Residence

616 Forgotten Lane
Burleson, Texas 76028

SCALE: AS NOTED

REVISIONS:

PROJECT #

DATE: NOV. 6, 2014

SHEET # S2

Home plans professionally modified by:

unlimited options, inc

p. 763-390-5042 / 763-226-2317
www.unlimited-options.com

Original designer or architect retains all copyrights and ownership of the original and modified version of this design.