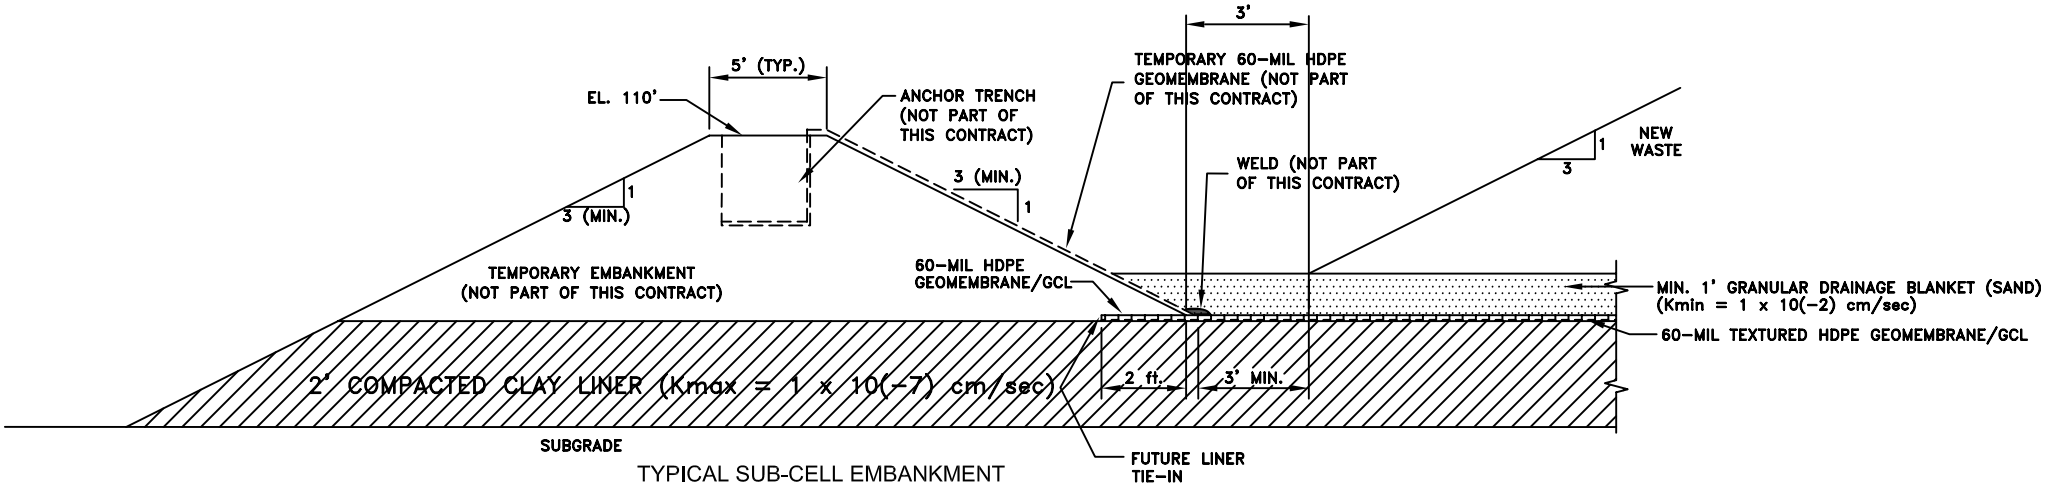

TYPICAL SUB-CELL EMBANKMENT
1 DIVIDER (TEMPORARY BERM)

NOT TO SCALE