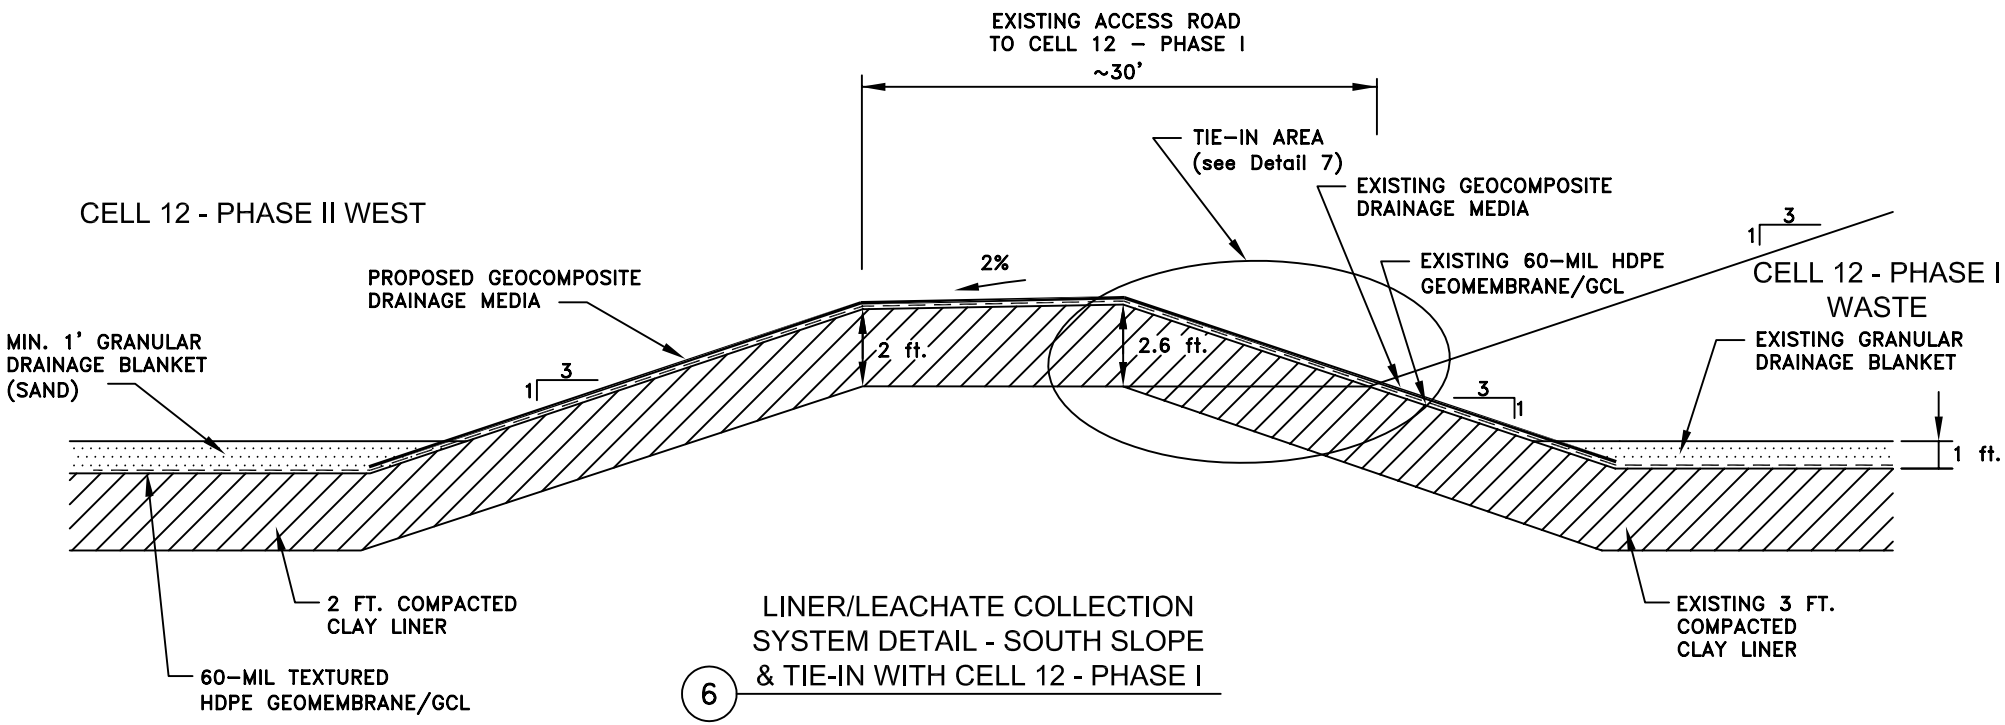

LINER/LEACHATE COLLECTION
SYSTEM DETAIL - SOUTH SLOPE
& TIE-IN WITH CELL 12 - PHASE I

6

NOT TO SCALE