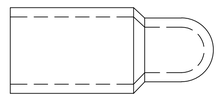

6" CAP
N.T.S.
1 | A1 | A1

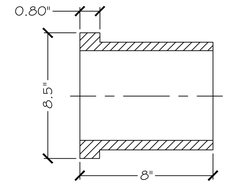

6" SDR-11 FLANGE
N.T.S.
2A | A1 | A1

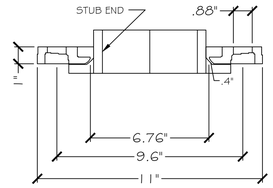

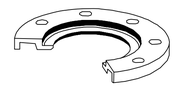

6" SDR-11 CI RING
N.T.S.
2B | A1 | A1

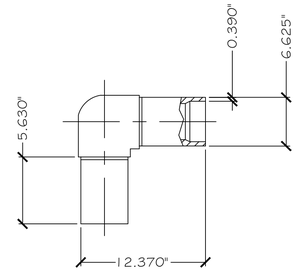

6" SDR-11 90° ELL
N.T.S.
3 | A1 | A1

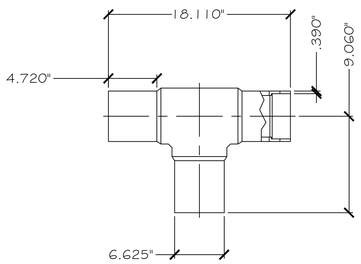

6" SDR-11 TEE
N.T.S.
4 | A1 | A1

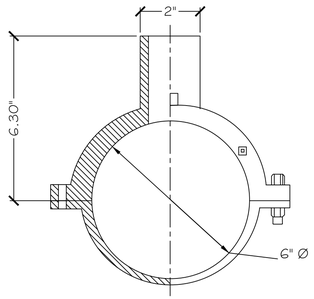

6" X 2" HDPE SADDLE
N.T.S.
5 | A1 | A1

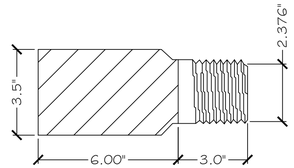

2" POLYCAM TRANSITION
HDPE TO STAINLESS
N.T.S.
6 | A1 | A1

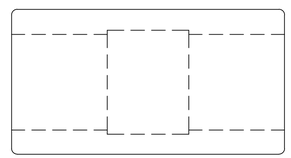

2" STAINLESS COLLAR
N.T.S.
7 | A1 | A1

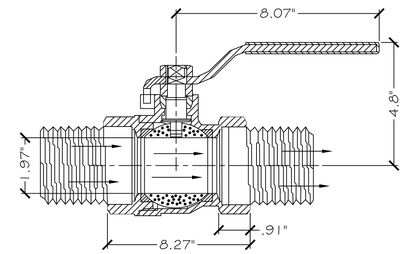

2" STAINLESS BALL VALVE
W/ MALE PIPE THREADS
N.T.S.
8 | A1 | A1

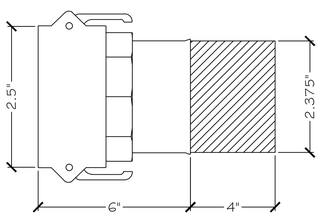

2" STAINLESS CAMLOCK DISCONNECT
(FEMALE) W/HDPE CONNECTION
N.T.S.
9 | A1 | A1

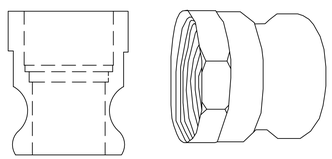

2" STAINLESS CAMLOCK DISCONNECT
W/FEMALE PIPE THREADS
N.T.S.
10 | A1 | A1

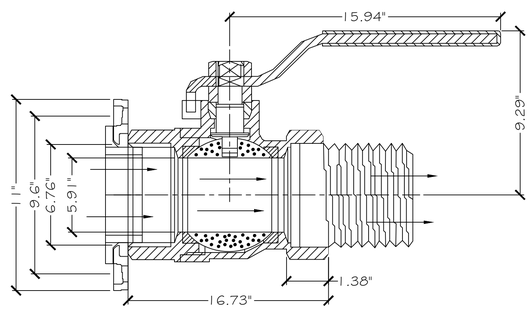

6" STAINLESS BALL VALVE
WITH FLANGE
N.T.S.
11 | A1 | A1

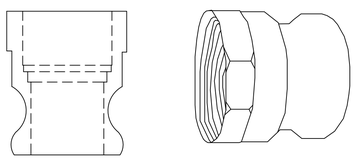

6" STAINLESS CAMLOCK (FEMALE)
W/FEMALE PIPE THREADS
N.T.S.
12 | A1 | A1

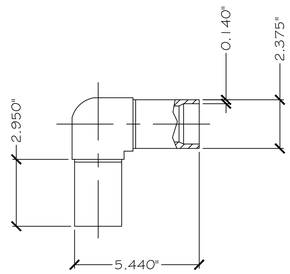

2" SDR-11 90° ELL
N.T.S.
13 | A1 | A1

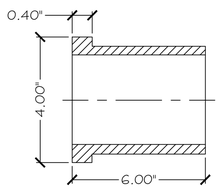

2" SDR-11 FLANGE
N.T.S.
14 | A1 | A1

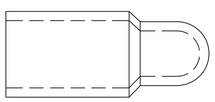

10" CAP
N.T.S.
15 | A1 | A1

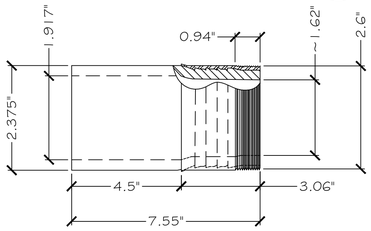

REDUCER 2" X 1 $\frac{1}{4}$" STAINLESS
N.T.S.
16 | A1 | A1

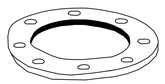

6" POLYETHYLENE GASKET
N.T.S.
17 | A1 | A1

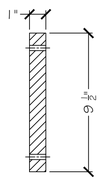

6" BLIND FLANGE
N.T.S.
18 | A1 | A1

DAMMON ENGINEERING, INC.
LOUISIANA & MISSISSIPPI
www.dammonengineering.com
info@dammonengineering.com
PH: 985.649.5832
Chief Engineer: Brian Mistich, PE
554 Old Spanish Trail
Slidell, LA 70458

#	DESCRIPTION	DATE
	REVISIONS	

SEAL:

TANGIPAHOA CELLS 13, 14, 15, & 16 LEACHATE STORAGE FOR RCEM WATER MAINS

TANGIPAHOA REGIONAL SOLID WASTE FACILITY
57510 HANO ROAD
INDEPENDENCE, LOUISIANA

JOB No: 2356 | DATE: 12/21/2017
DRAWN BY: KJK/JTL | CHECKED BY: KJK

THIS DOCUMENT, PREPARED BY DAMMON ENGINEERING, INC. AND ALL PARTS THEREOF, IS INTENDED FOR USE ON THE PROJECT OR ADDITION TO THE PROJECT SPECIFIED AND ISSUED FOR THE PURPOSE OF GOVERNMENTAL REVIEW. ANY OTHER USE OF THIS DOCUMENT IS PROHIBITED. THIS DOCUMENT IS THE PROPERTY OF DAMMON ENGINEERING, INC. AND MUST BE RETURNED UPON REQUEST. THE DESIGNS SHOWN AND DESCRIBED HEREIN ARE THE PROPERTY OF DAMMON ENGINEERING, INC. AND MUST NOT BE DUPLICATED, DISTRIBUTED OR REPRODUCED WITHOUT WRITTEN CONSENT OF DAMMON ENGINEERING, INC. THIS DOCUMENT WAS PREPARED AND STAMPED WITHOUT WRITTEN CONSENT, THEREFORE, THE ENGINEER ASSUMES NO RESPONSIBILITY FOR ANY ALTERATIONS MADE TO THIS DOCUMENT.

SHEET TITLE:
PIPING DETAILS

DRAWING NUMBER:
M103

SHEET No: 33 of #

FILE NAME: J:\- Government\Tangipahoa Cell 13-16\Drawings\Current Drawings\M-103 - Piping Details.dwg PLOT DATE & TIME: Wednesday, December 27, 2017 4:41:12 PM