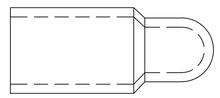

6" CAP — 1 (A1|A1)
N.T.S.

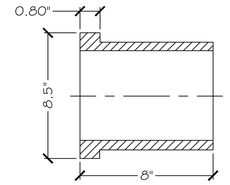

6" SDR-11 FLANGE — 2A (A1|A1)
N.T.S.

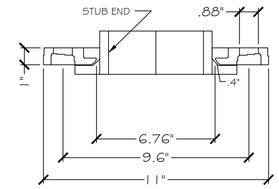

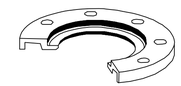

6" SDR-11 CI RING — 2B (A1|A1)
N.T.S.

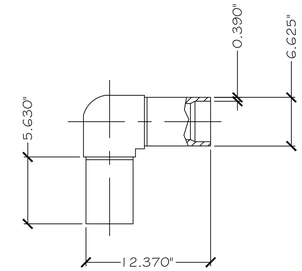

6" SDR-11 90° ELL — 3 (A1|A1)
N.T.S.

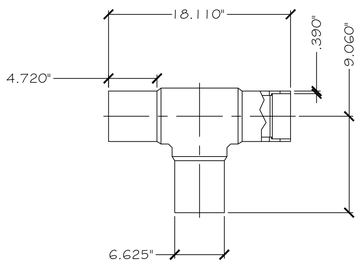

6" SDR-11 TEE — 4 (A1|A1)
N.T.S.

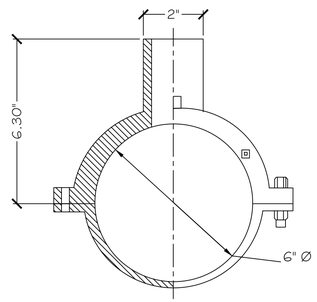

6" X 2" HDPE SADDLE — 5 (A1|A1)
N.T.S.

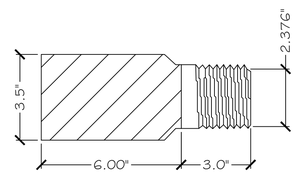

2" POLYCAM TRANSITION
HDPE TO STAINLESS — 6 (A1|A1)
N.T.S.

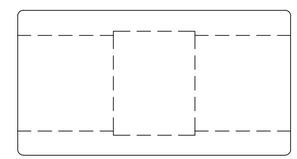

2" STAINLESS COLLAR — 7 (A1|A1)
N.T.S.

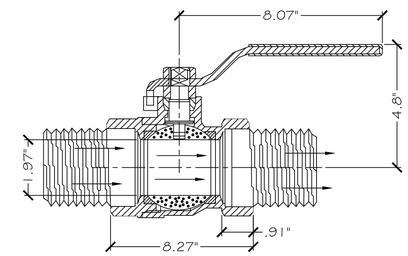

2" STAINLESS BALL VALVE
W/ MALE PIPE THREADS — 8 (A1|A1)
N.T.S.

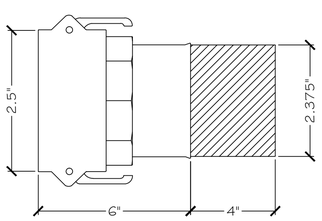

2" STAINLESS CAMLOCK DISCONNECT
(FEMALE) W/HDPE CONNECTION — 9 (A1|A1)
N.T.S.

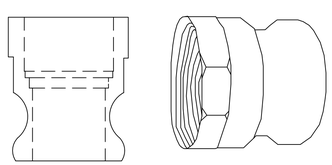

2" STAINLESS CAMLOCK DISCONNECT
W/FEMALE PIPE THREADS — 10 (A1|A1)
N.T.S.

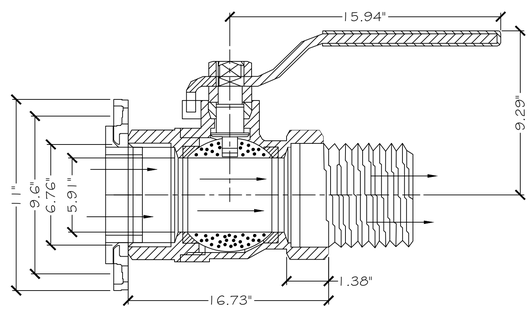

6" STAINLESS BALL VALVE
WITH FLANGE — 11 (A1|A1)
N.T.S.

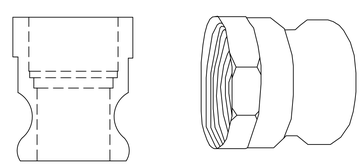

6" STAINLESS CAMLOCK (FEMALE)
W/FEMALE PIPE THREADS — 12 (A1|A1)
N.T.S.

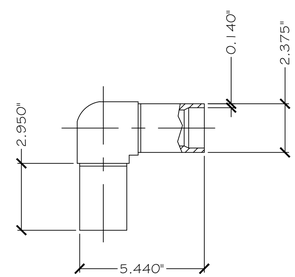

2" SDR-11 90° ELL — 13 (A1|A1)
N.T.S.

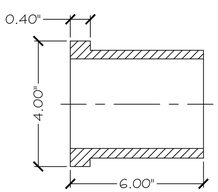

2" SDR-11 FLANGE — 14 (A1|A1)
N.T.S.

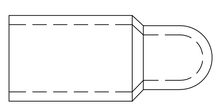

10" CAP — 15 (A1|A1)
N.T.S.

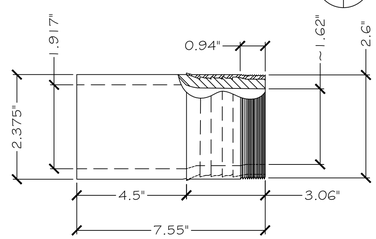

REDUCER 2" X 1 $\frac{1}{4}$" STAINLESS — 16 (A1|A1)
N.T.S.

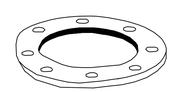

6" POLYETHYLENE GASKET — 17 (A1|A1)
N.T.S.

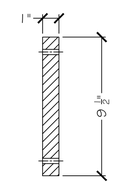

6" BLIND FLANGE — 18 (A1|A1)
N.T.S.

DAMMON ENGINEERING, INC.
LOUISIANA & MISSISSIPPI
www.dammonengineering.com
info@dammonengineering.com
PH: 985.649.5832
Chief Engineer: Brian Mistich, PE
554 Old Spanish Trail
Slidell, LA 70458

#	DESCRIPTION	DATE
	REVISIONS	

SEAL:

TANGIPAHOA CELLS 13, 14, 15, & 16 LEACHATE FORCEMAINS
FORCEMAINS

TANGIPAHOA REGIONAL SOLID WASTE FACILITY
57510 HANO ROAD
INDEPENDENCE, LOUISIANA

JOB No:	2356	DATE:	12/21/2011
DRAWN BY:	KJK/JTL	CHECKED BY:	KJK

THIS DOCUMENT, AND THE IDEAS AND DESIGNS INCORPORATED HEREIN, AS AN INSTRUMENT OF PROFESSIONAL SERVICE, IS THE PROPERTY OF DAMMON ENGINEERING, AND SHALL REMAIN THE PROPERTY OF DAMMON ENGINEERING. ALL REPORTS, PLANS, OR SPECIFICATIONS PREPARED FOR THIS PROJECT ARE TO BE USED ONLY FOR THE PROJECT FOR WHICH THEY WERE PREPARED AND PROVIDED UNLESS WRITTEN CONSENT IS OBTAINED FROM DAMMON ENGINEERING FOR ADDITIONAL USE OF THESE DOCUMENTS ON OTHER PROJECTS OR WHICH THEY WERE PREPARED AND PROVIDED UNLESS WRITTEN CONSENT IS OBTAINED FROM DAMMON ENGINEERING FOR ADDITIONAL USE OF THESE DOCUMENTS ON OTHER PROJECTS.

SHEET TITLE:
PIPING DETAILS

DRAWING NUMBER:
M103

SHEET No: 33 of #