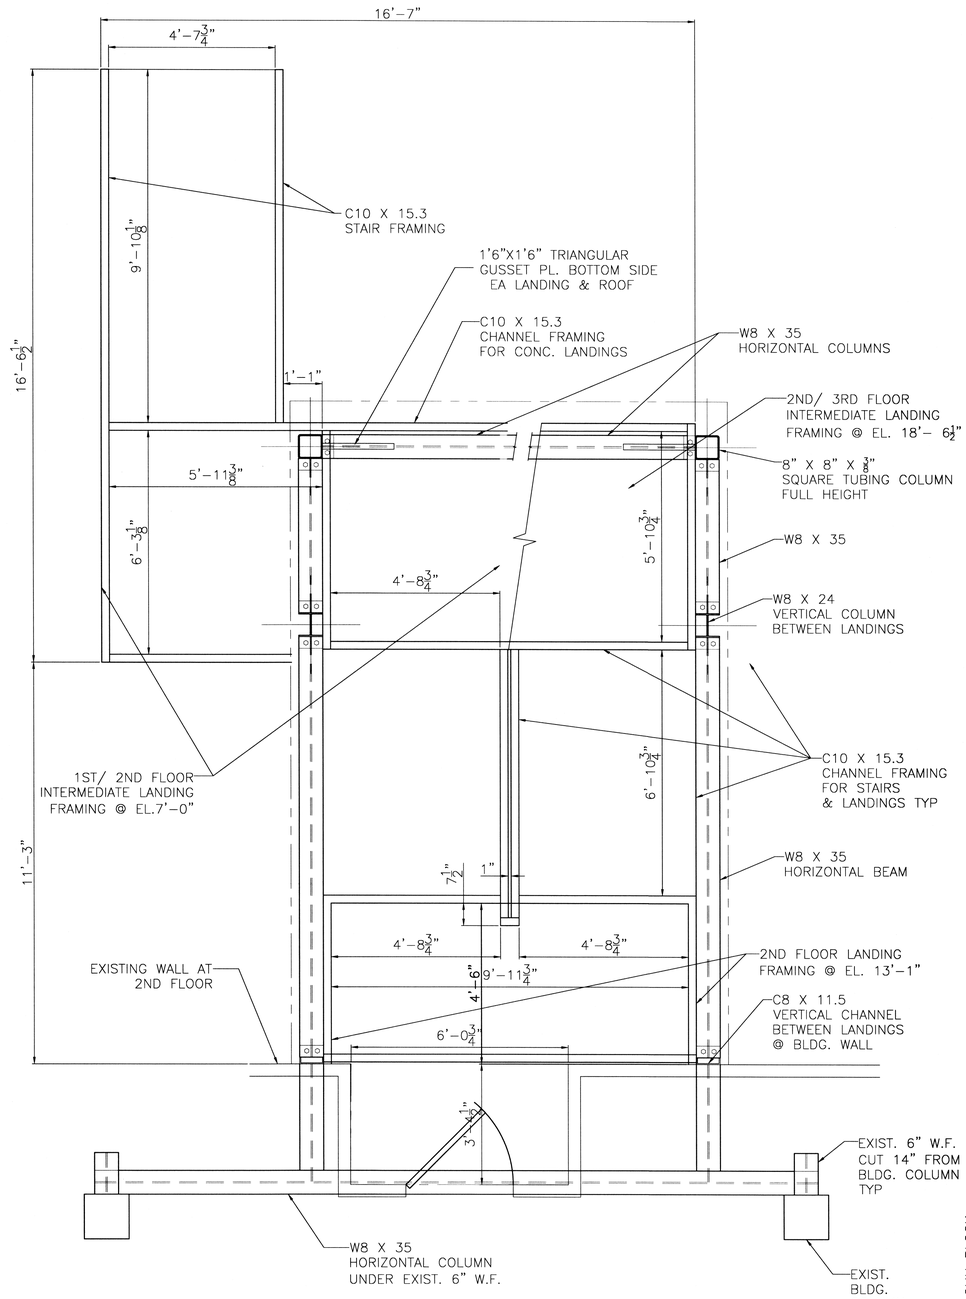

NORTHWEST STAIR TOWER FRAMING PLAN

SCALE: 1/2" = 1'-0"

NORTHEAST STAIR TOWER SIMILAR

NOTE:
CONTRACTOR TO PROVIDE SHOP DRAWINGS OF STAIRS AND STAIR TOWER STRUCTURE PRIOR TO CONSTRUCTION.

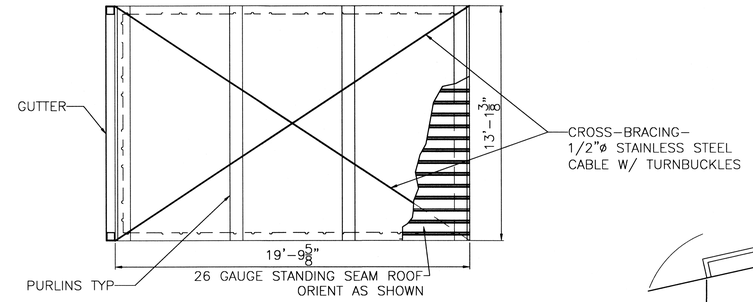

STAIR TOWER ROOF

SCALE: 1/4" = 1'-0"

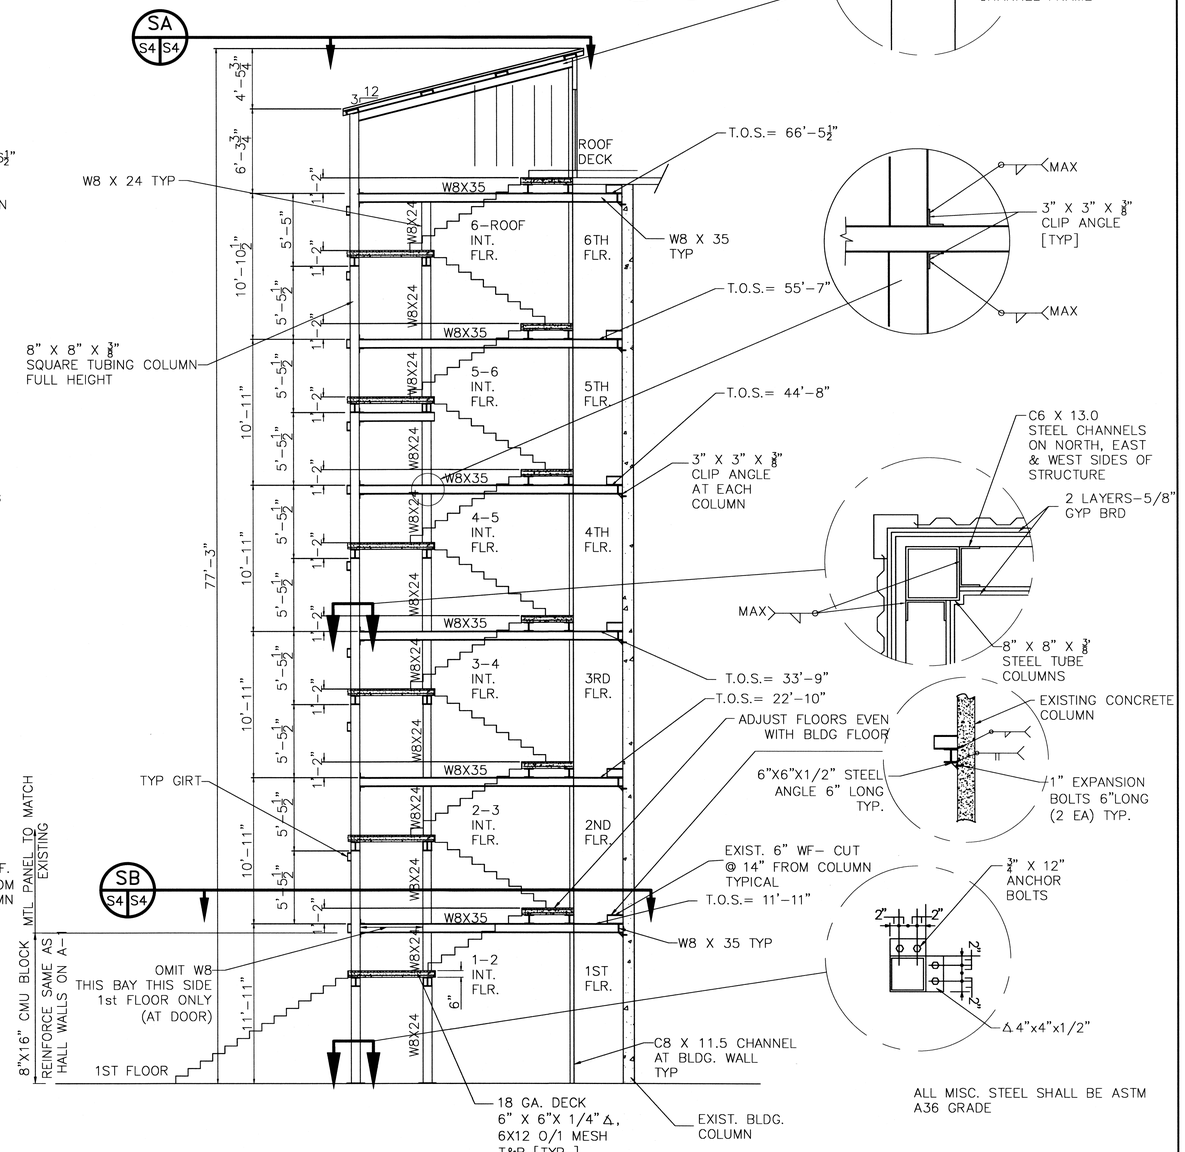

NORTHWEST STAIR TOWER FRAME ELEVATION

N.T.S.

NORTHEAST STAIR TOWER SIMILAR

REVISED: 05/21/07ab
REVISED: 02/19/07
REVISED: 12/27/06

CONTRACT SET- 10/10/07

STAIR TOWER FRAMING PLAN

ST. TAMMANY PARISH ADMIN. COMPLEX
520 OLD SPANISH TRAIL
SLIDELL, LOUISIANA

RENOVATE OFFICE BUILDING

DAMMON ENGINEERING. INC.
1095 FLORIDA AVENUE 985-649-5832 SLIDELL, LA. 70458
DAMMONENGINEERING.COM

SCALE:AS NOTED
FILE:
JOB NO. 1729
DATE:1-8-07
SHEET
S-4
OF