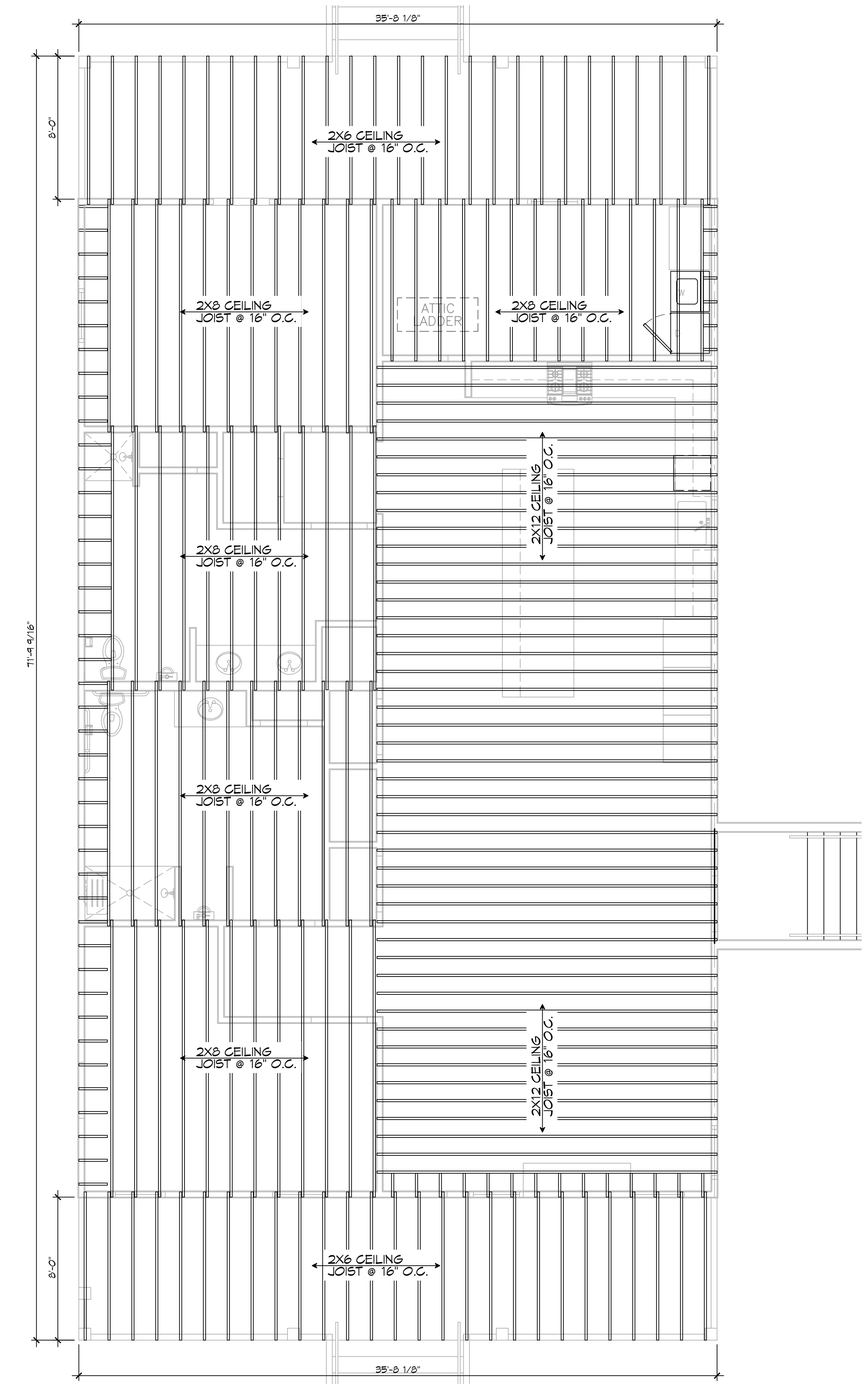

N 1 CEILING JOIST FRAMING LAYOUT
SCALE: 1/4" = 1'-0"
LIVING QUATERS

DAMMON ENGINEERING, INC.
LOUISIANA & MISSISSIPPI

www.dammonengineering.com
info@dammonengineering.com
PH: 985-649-5922

Chief Engineer: Brian Mistich, PE
554 Old Spanish Trail
Slidell, LA 70458

#	DESCRIPTION	DATE
	REVISIONS	

SEAL:

STATE OF LOUISIANA
BRIAN A. MISTICH
License No. 30187
PROFESSIONAL ENGINEER

ST. TAMMANY FIRE PROTECTION DISTRICT No. 1

FIRE STATION 19

5104 ALLEN ROAD
SLIDELL, LOUISIANA 70461

JOB No:	2486	DATE:	05-12-2022
DRAWN BY:	CKD	CHECKED BY:	BAM

The plans, specifications, and other documents, drawings, and electronic media prepared and/or furnished by Dammon Engineering, Inc. (DEI) are instruments of service in respect of the client and are the property of DEI. There is no express or implied warranty as to any design, condition or suitability of any product or service to which the plans relate or of any drawings or specifications not sealed by DEI. Reproduction or publication by others of any portion of the plans, specifications, and other documents, drawings, and electronic media prepared and/or furnished by DEI is prohibited without the express written consent of DEI.

SHEET TITLE:
QUARTERS BLDG CEILING JOIST LAYOUT

DRAWING NUMBER:

S103

SHEET No: 8 of 29