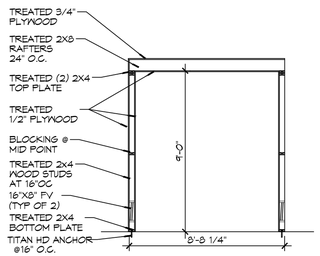

21 ACCESSORIES BLDG SECTION
SCALE: 1/4" = 1'-0"

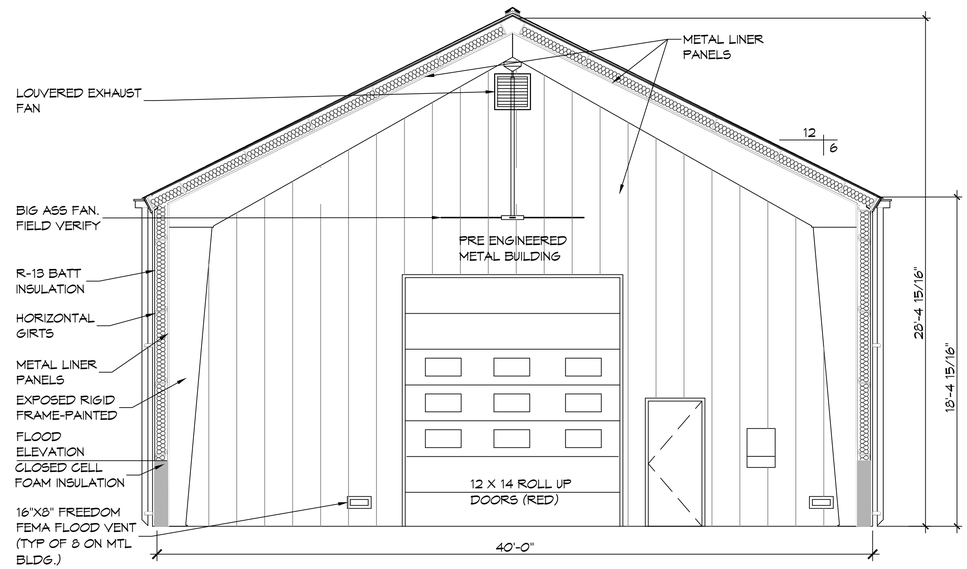

22 ENGINE BAY BLDG SECTION
SCALE: 1/4" = 1'-0"

ENGINE BAY

DAMMON ENGINEERING, INC.
LOUISIANA & MISSISSIPPI
www.dammonengineering.com
info@dammonengineering.com
PH: 985-649-5922
Chief Engineer: Brian Mistich, PE
554 Old Spanish Trail
Slidell, LA 70458

REVISIONS

#	DESCRIPTION	DATE

SEAL:

STATE OF LOUISIANA
BRIAN A. MISTICH
License No. 30187
PROFESSIONAL ENGINEER

ST. TAMMANY FIRE PROTECTION DISTRICT NO. 1

FIRE STATION 19

5'1041 ALLEN ROAD
SLIDELL, LOUISIANA 70461

JOB No:	2456
DATE:	05-16-2022
DRAWN BY:	GAD
CHECKED BY:	BAM

The plans, specifications and designs contained in this document are the property of Dammon Engineering, Inc. and are not to be used for any purpose other than the specific project for which they were prepared and shall not be used for any other project without the written consent of Dammon Engineering, Inc. Dammon Engineering, Inc. retains all rights to its intellectual property and work product.

SHEET TITLE:
ENGINE BAY SECTION

DRAWING NUMBER:

S106

SHEET No: 11 of 30