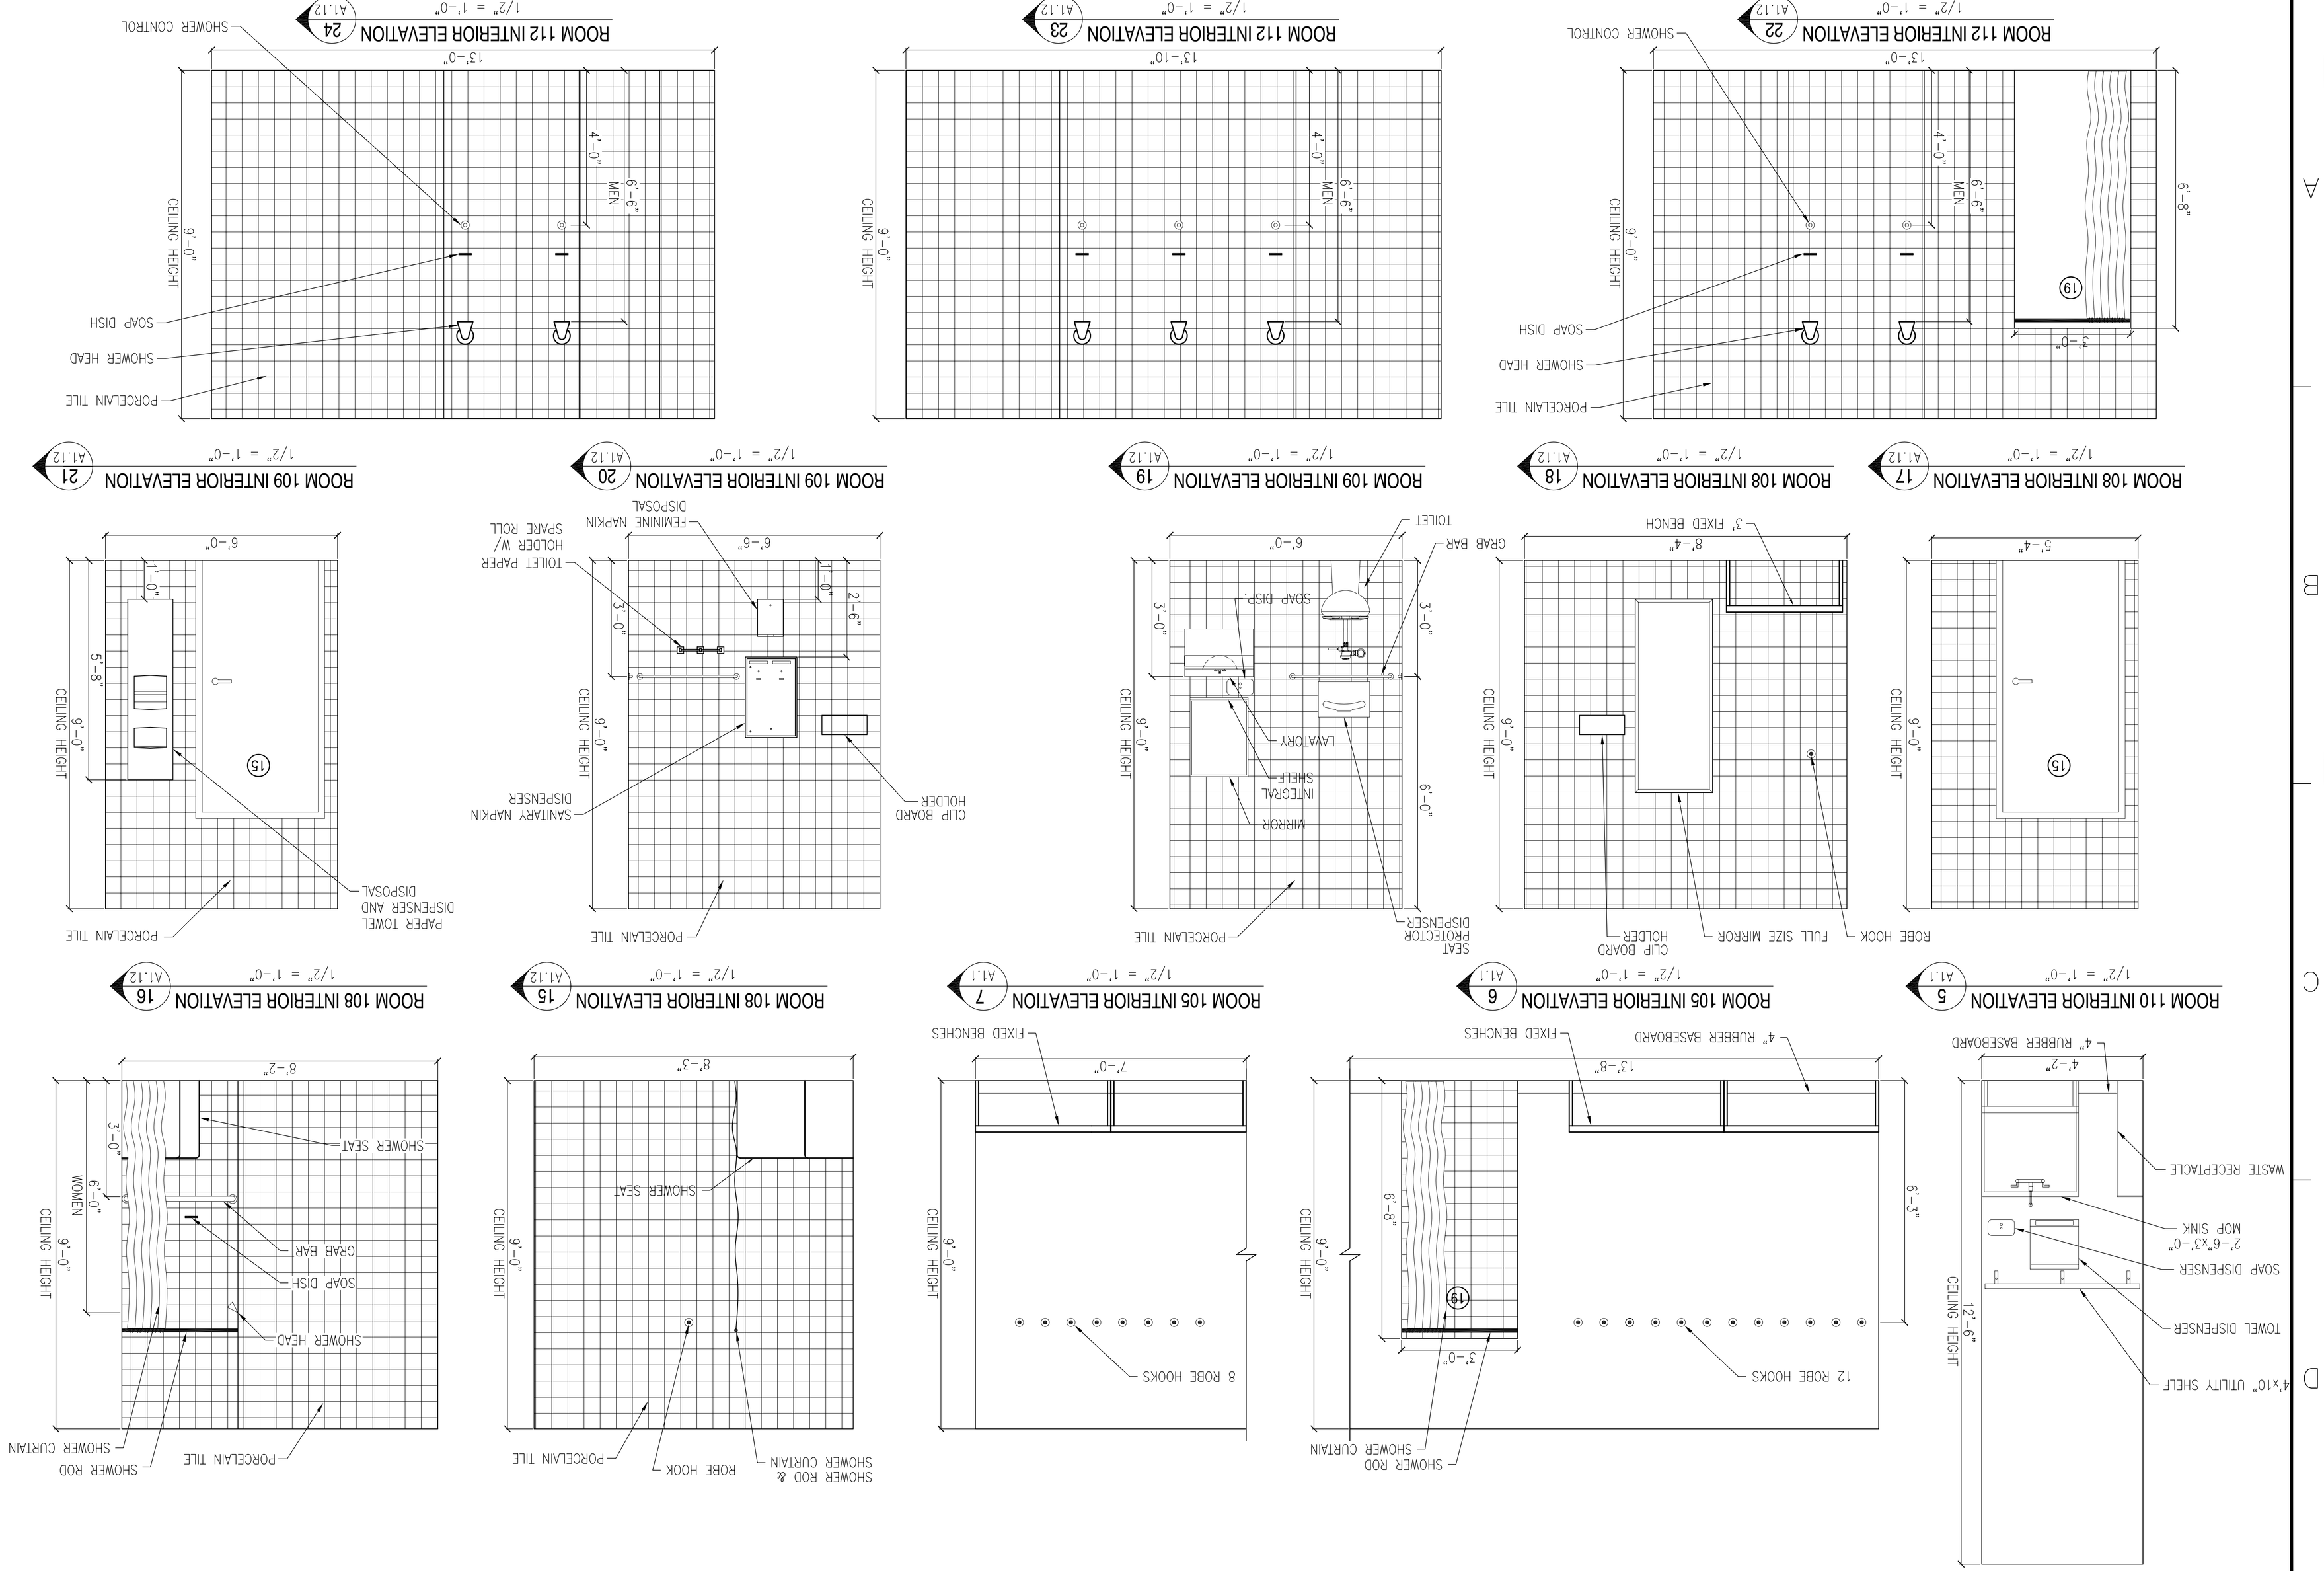

REVDATE:

DEPARTMENT OF THE NAVY
NAVAL FACILITIES ENGINEERING COMMAND SOUTHEAST
NAVAL FACILITIES ENGINEERING COMMAND
IPT SOUTH ATLANTIC
NAVAL AIR STATION JACKSONVILLE
MISSISSIPPI

JOHN C. STENNIS SPACE CENTER

SOF RIVERINE AND COMBATANT CRAFT OPERATIONS FACILITY - PRE-FINAL

BLDG. 2440/2441 INTERIOR ELEVATIONS

CODE ID. NO. N4412	SIZE D
SCALE:	AS SHOWN
MAXIMO NO.	######
STA. PROJ. NO.	P-210
WORK ORDER NO.	510247
CONSTR. CONTR. NO.	N62467-05-D-0096
NAVFAC DRAWING NO.	######-##-#-####
SHEET 45 OF 117	A1.15

DRAWING REVISION: 01 JAN 2009

DES: R. WILTSE | DRW: J. TIFFANY
REVIEWED BY: R. WILTSE
PM/DM: T. ARRIP
CHIEF ENG/ARCH: P. DAMMON

STATE OF MISSISSIPPI
CHARLES G. DAMMON JR.
REGISTERED PROFESSIONAL ENGINEER
9952

DAMMON ENGINEERING, INC.
CHIEF ENGINEER: CHARLES G. DAMMON JR. P.E.
CHIEF ARCHITECT: ROBERT E. WILTSE
1095 FLORIDA AVENUE
SLIDELL, LA 70458
(985) 649-5832
MAY 15, 2009

NAVFAC

REV	DESCRIPTION	DATE	APPR