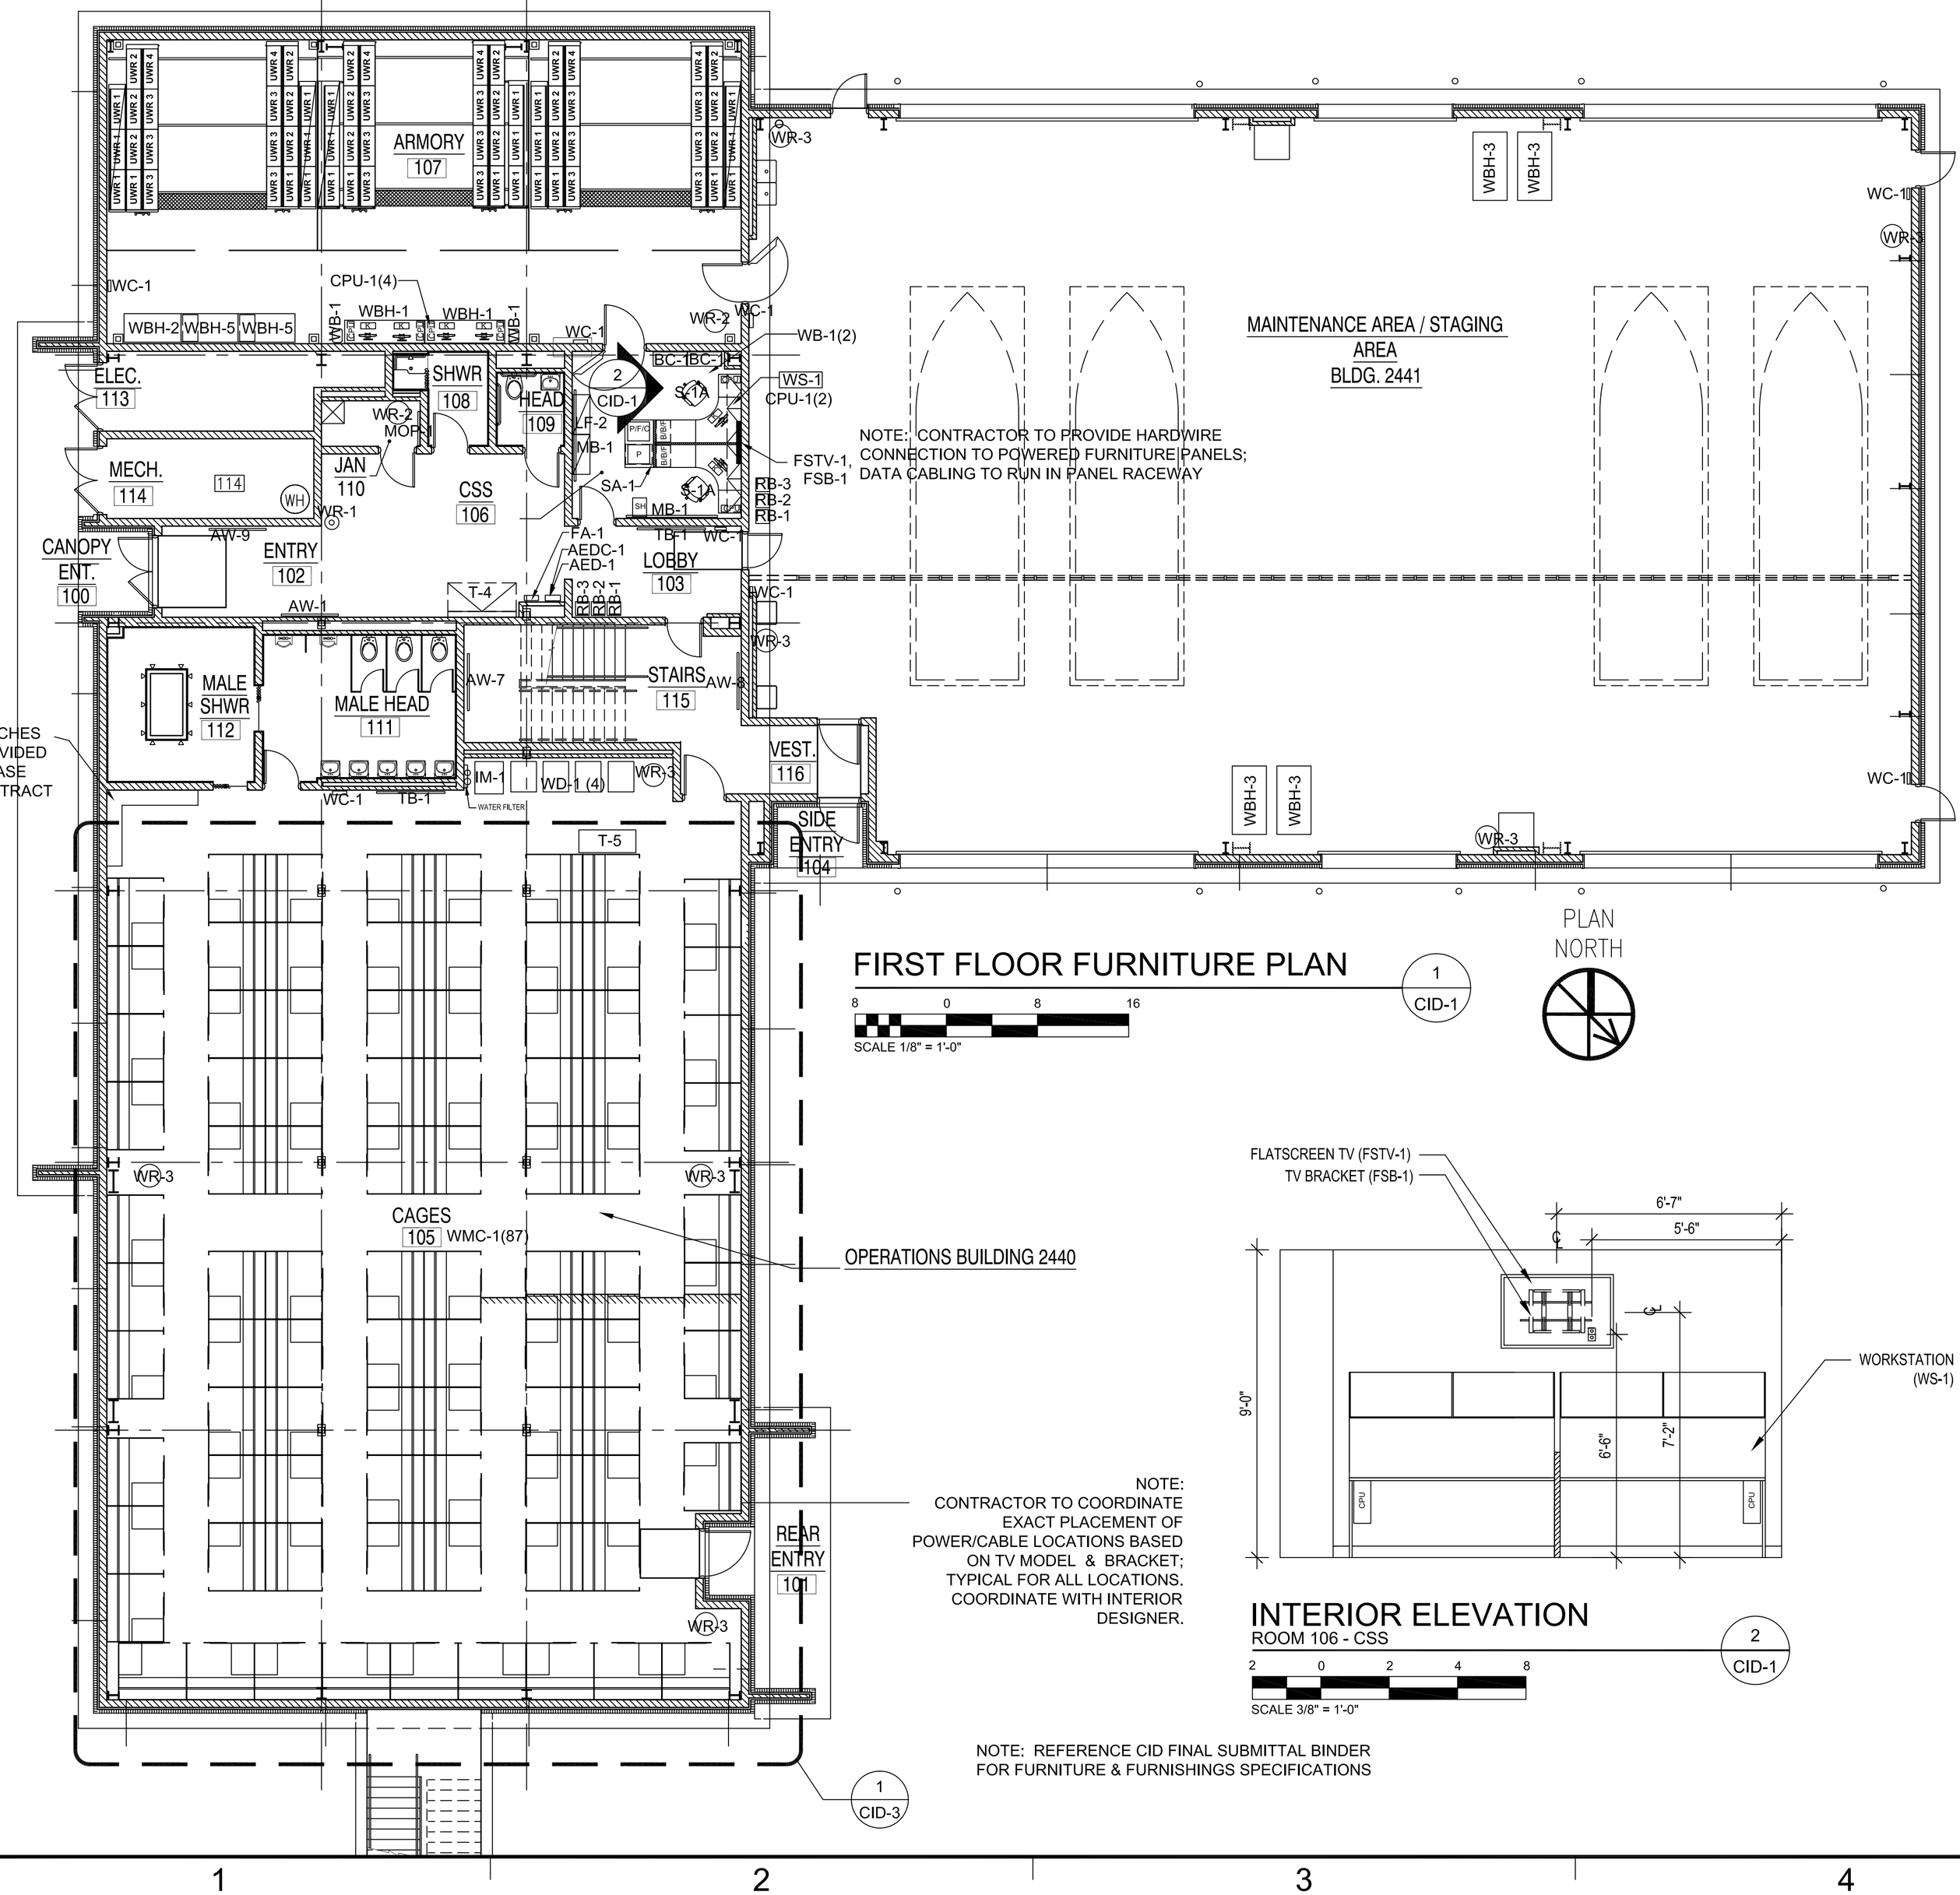

FIRST FLOOR FURNITURE PLAN

SCALE 1/8" = 1'-0"

NOTE: REFERENCE CID FINAL SUBMITTAL BINDER FOR FURNITURE & FURNISHINGS SPECIFICATIONS

NOTE: CONTRACTOR TO COORDINATE EXACT PLACEMENT OF POWER/CABLE LOCATIONS BASED ON TV MODEL & BRACKET; TYPICAL FOR ALL LOCATIONS. COORDINATE WITH INTERIOR DESIGNER.

INTERIOR ELEVATION

ROOM 106 - CSS

SCALE 3/8" = 1'-0"

FURNISHINGS LEGEND

TAG	DESCRIPTION	TAG	DESCRIPTION
S		WST	SEATING
WS		PR	WORKSTATION
WBH			WORKBENCH
PS		PRS	PRINTER STATION
BC	BOOKCASE	MB	
PO		TB	PODIUM
MS		FSTV	FLAT SCREEN TV
WMC		FSB	METAL SHELVING TV BRACKET
SA		WC	WIRE MESH CAGE WALL CLOCK
LF		WB	SAFE WASTEBASKET
T		WR	LATERAL FILE WASTE RECEPTACLE
SC		RB	TABLE RECYCLING BIN
WD		CM	STORAGE CABINET COFFEE MAKER
MA		SMB	WASHER/DRYER SMART BOARD (STACKABLE)
HF		KB	KEY BOX
FF		IH	MONITOR ARM HANGING FILE
FSR-1		T	TABLE
CSP		MF	FLAT FILE FREE STANDING
		MI	MEDIA RACK
		CSP	CEILING SPEAKER
		TPC	TOUCH PANEL CONTROLER

WORKSTATION LEGEND

- WALL MOUNTED CLOSED LOCKABLE OVERHEAD STORAGE W/ TASK LIGHTING & TACKBOARD BELOW
- FURNITURE PANEL - 42"H
- POWERED FURNITURE PANEL - 42"H; CONTRACTOR TO PROVIDE HARDWIRE CONNECTION
- BOX/BOX/FILE PEDESTAL
- ARTICULATING KEYBOARD TRAY

EQUIPMENT LEGEND

TAG	DESCRIPTION
FLATSCREEN	MONITOR
K	KEYBOARD
P	PRINTER
PRINTER/FAX/COPIER	
SH	SHREDDER
CPU	CPU

NOTES

1. FURNITURE SPECIFICATIONS CID BINDER SUBMITTE DESIGNER & PROJ. USER, & C
2. EQUIPMENT IS NOT PROVIDED IN CID PACKAGE.

CID FINAL SUBMITTAL ISSUE

REVDATE:	DESCRIPTION	DATE	APPR
2	ADDED FURNITURE /EQUIP. LEGEND	10-13-09	DBT

BROADMOOR DESIGN
BROADMOOR, L.L.C.
2740 NORTH ARNOULT ROAD METAIRIE, LA 70002 (504) 885-5401
www.broadmoorllc.com

NAVFAC

DEPARTMENT OF THE NAVY
NAVAL FACILITIES ENGINEERING COMMAND SOUTHEAST
UIC SOUTH ATLANTIC
NAVAL FACILITIES ENGINEERING COMMAND
NAVAL AIR STATION JACKSONVILLE
JOHN C. STENNIS SPACE CENTER
MISSISSIPPI

SOF RIVERINE AND COMBATANT CRAFT OPERATIONS FACILITY

1ST FLR FURNITURE PLAN

CODE ID. NO. N4412	SIZE D
SCALE:	
MAXIMO NO.	
STA. PROJ. NO.	P-210
WORK ORDER NO.	510247
CONSTR. CONTR. NO.	N62467-05-D-0096
NAVFAC DRAWING NO.	15026709
SHEET 62 OF 132	

AUG. 11, 2009

CID-1

DRAWFORM REVISION: 01 JAN 2009