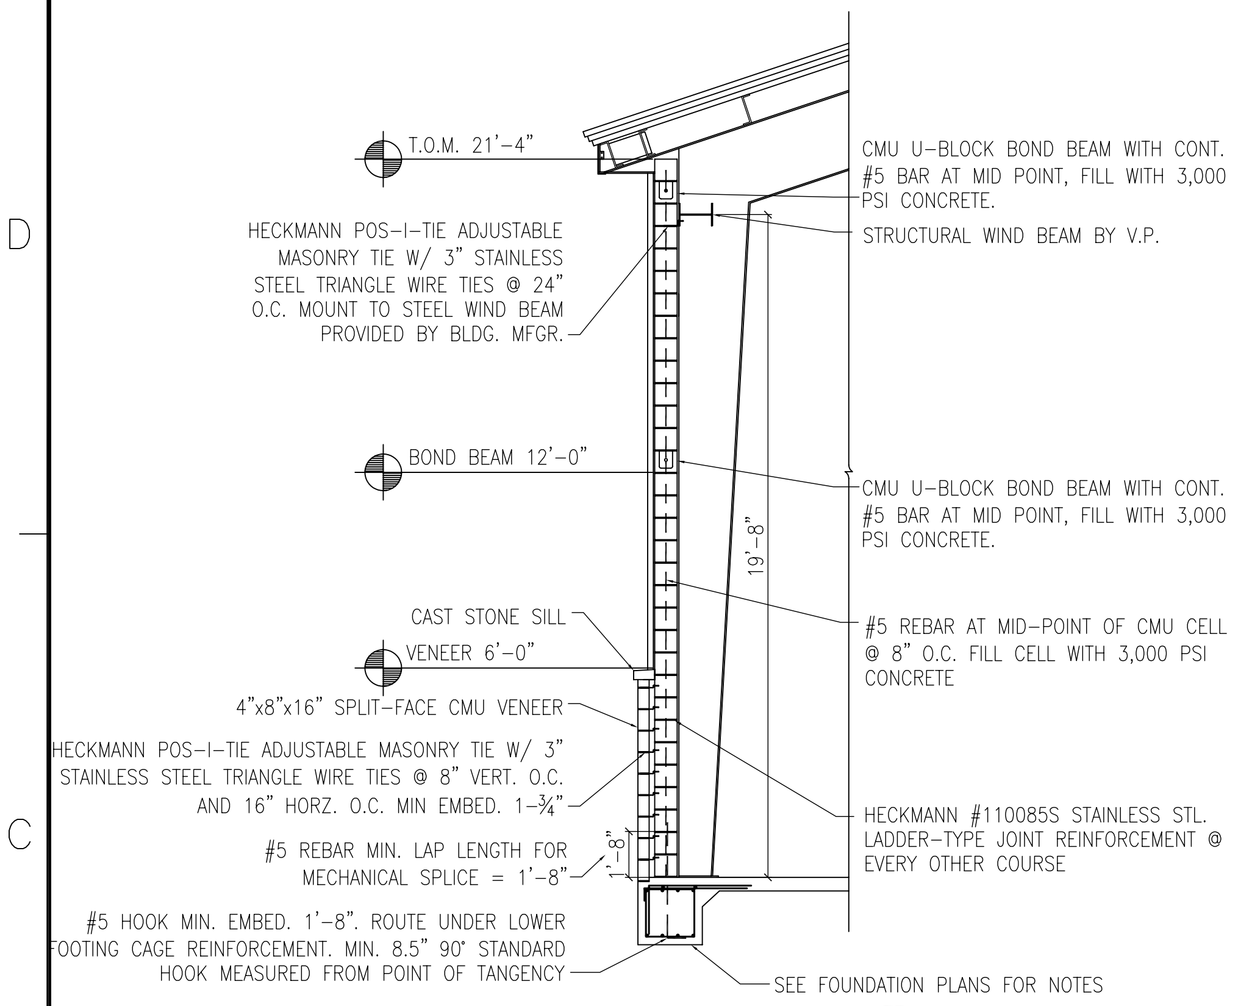

SECTION W / S3.2
SCALE: N.T.S.

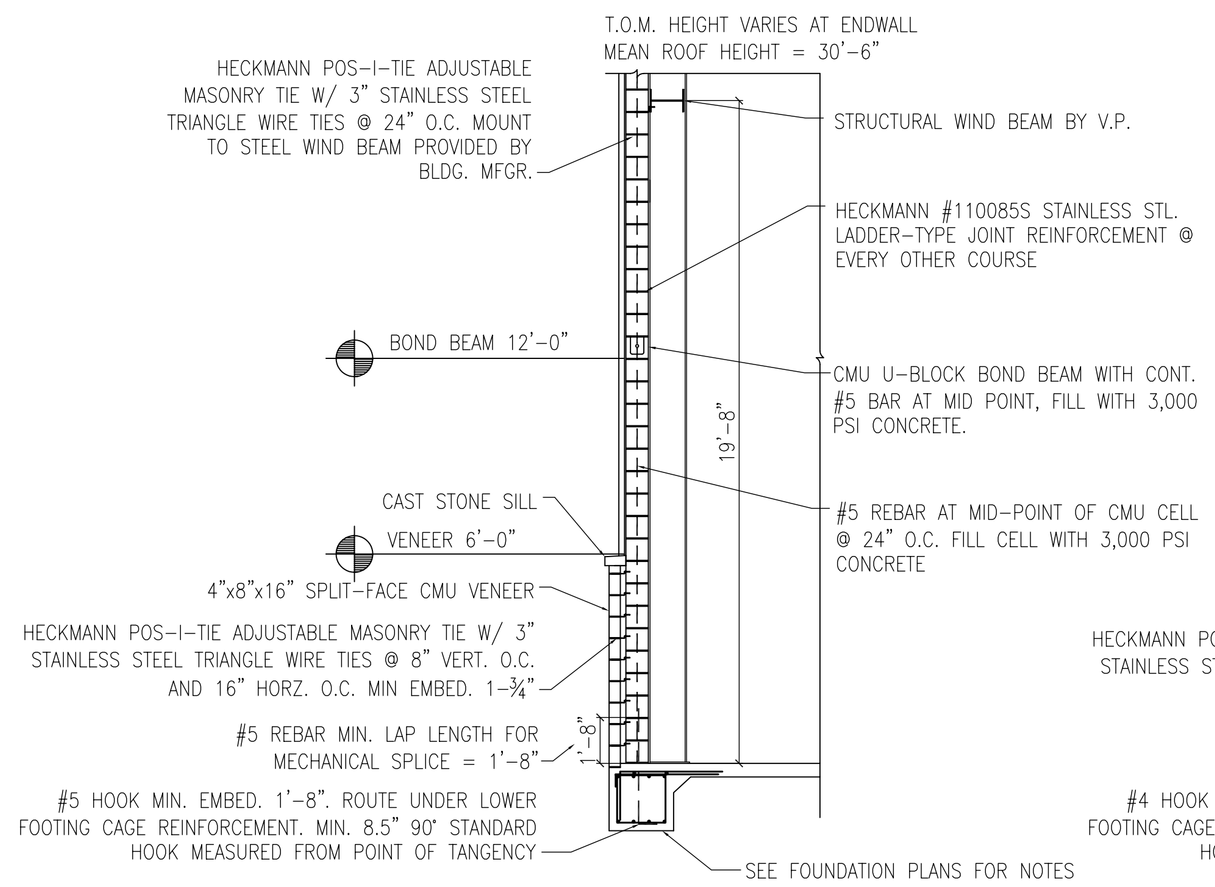

SECTION X / S3.2
SCALE: N.T.S.

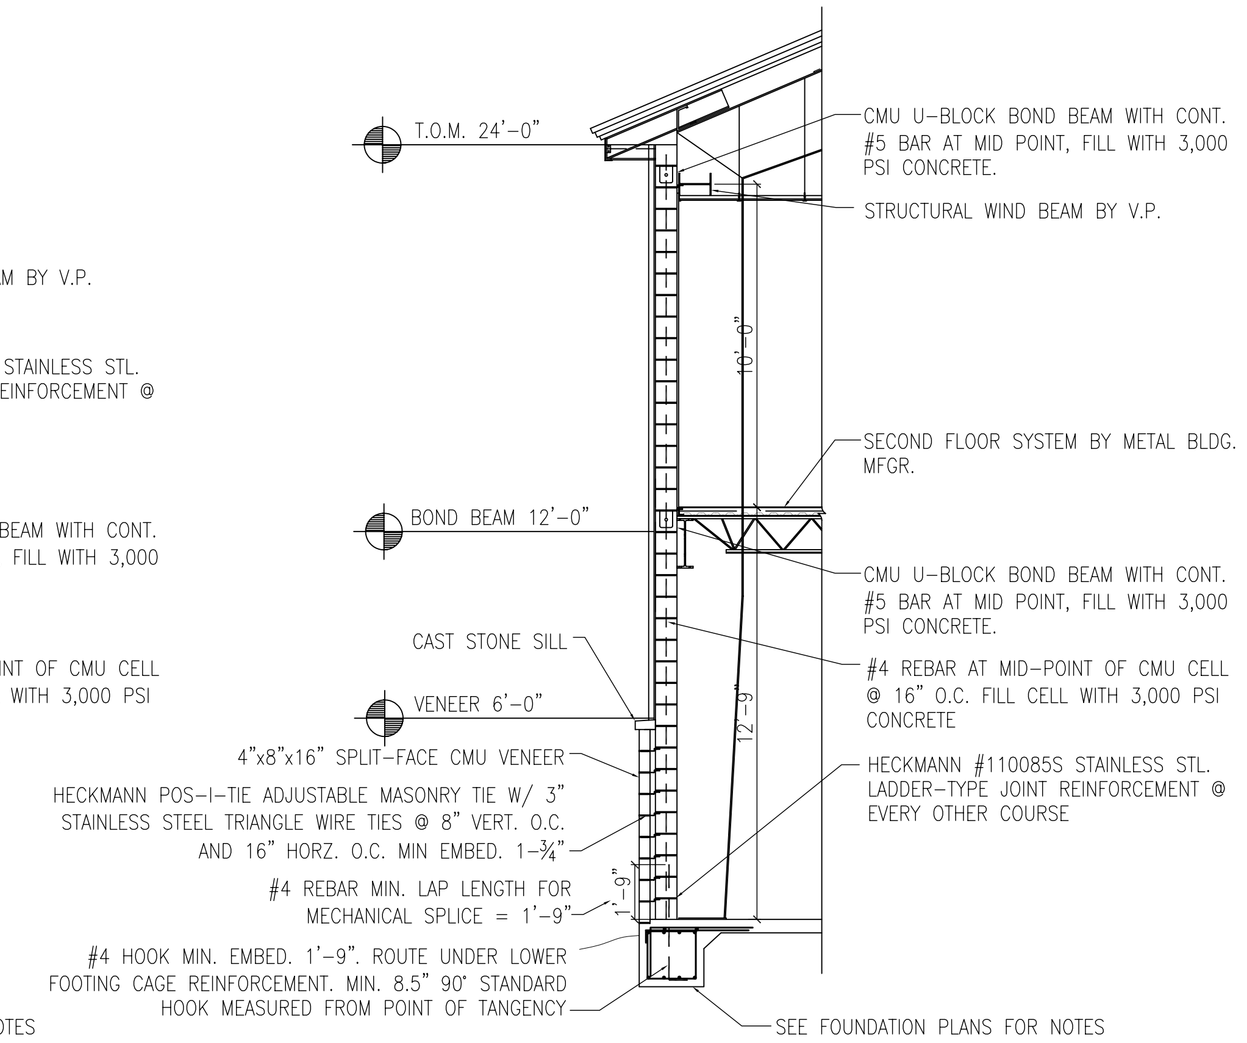

SECTION Y / S3.2
SCALE: N.T.S.

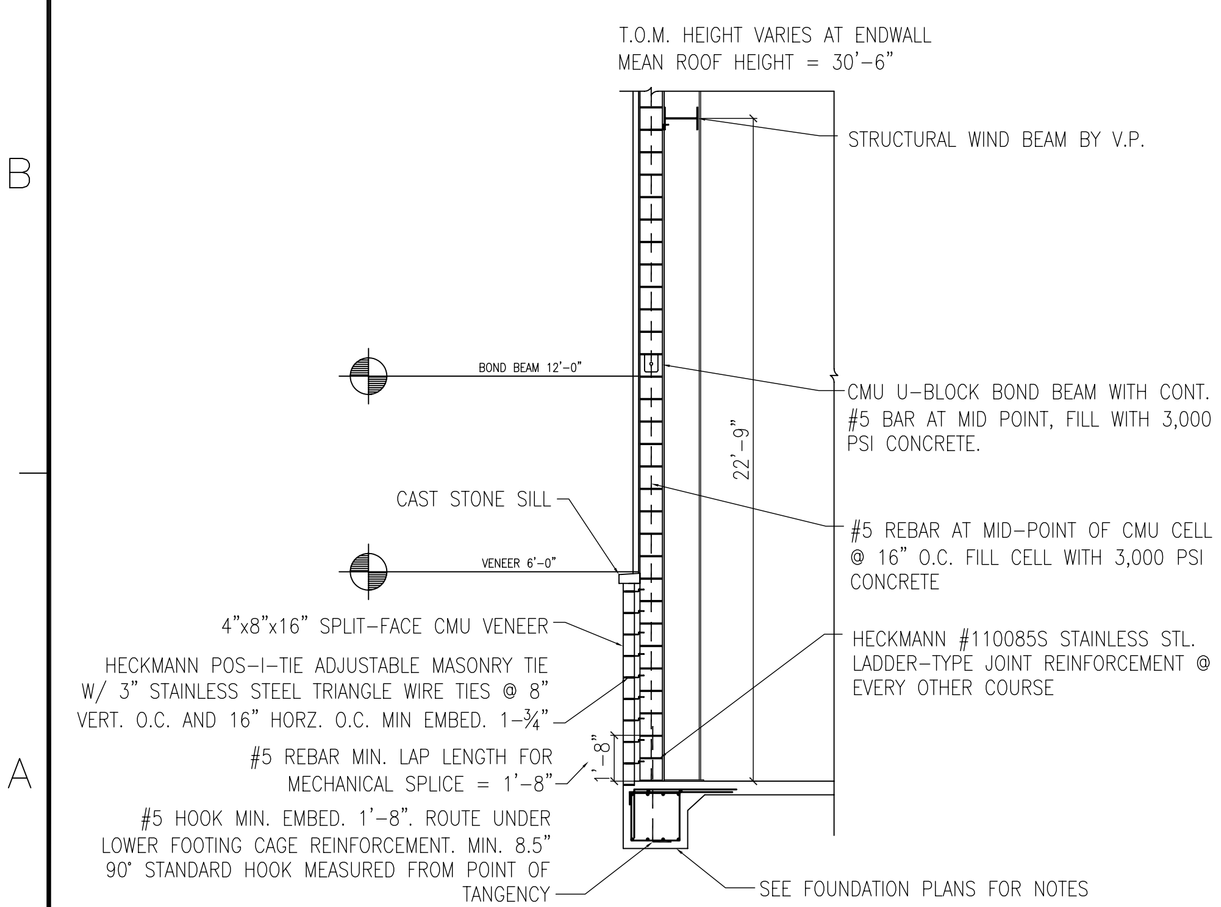

SECTION Z / S3.2
SCALE: N.T.S.

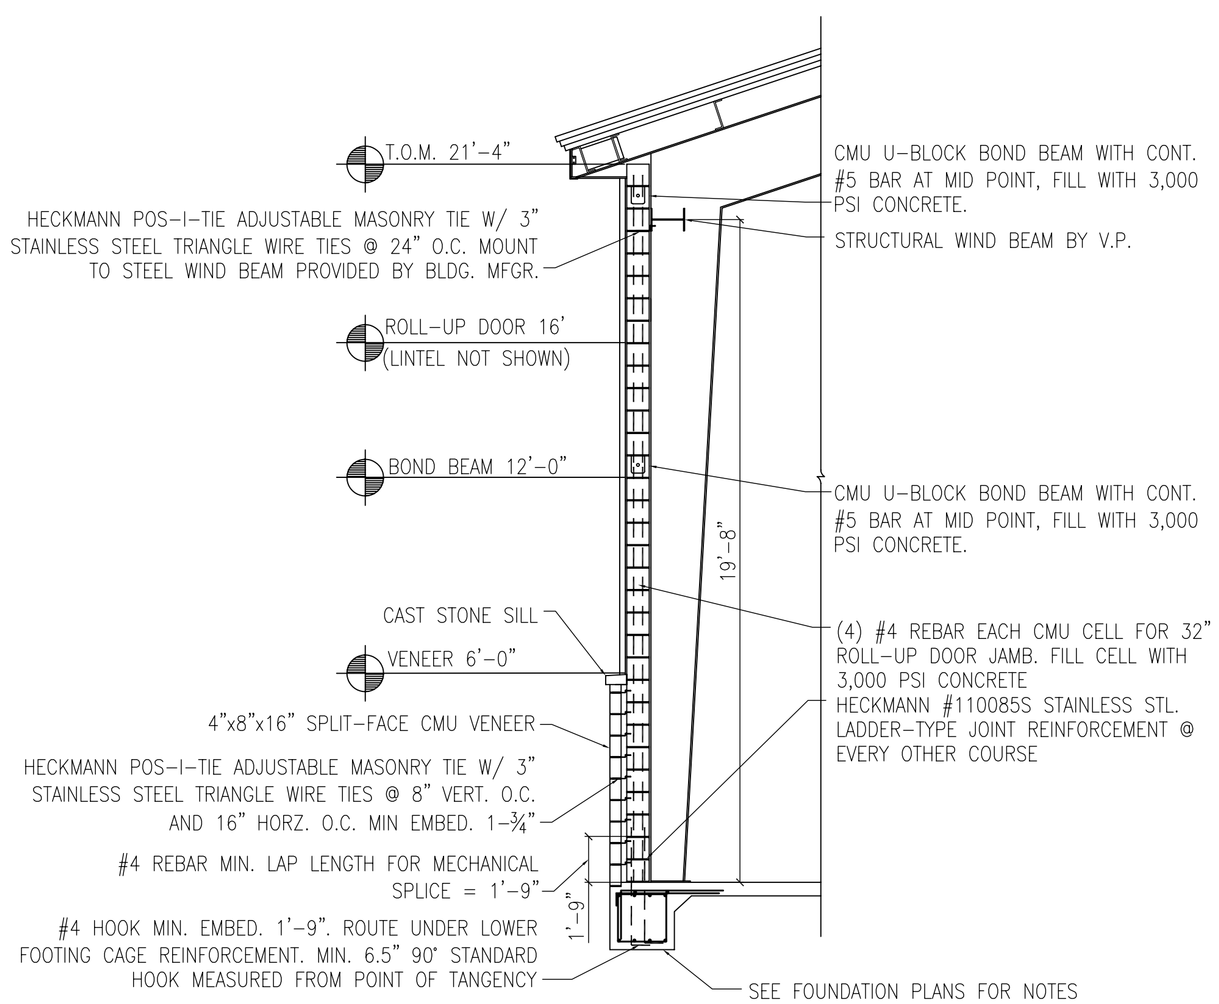

SECTION AA / S3.2
SCALE: N.T.S.

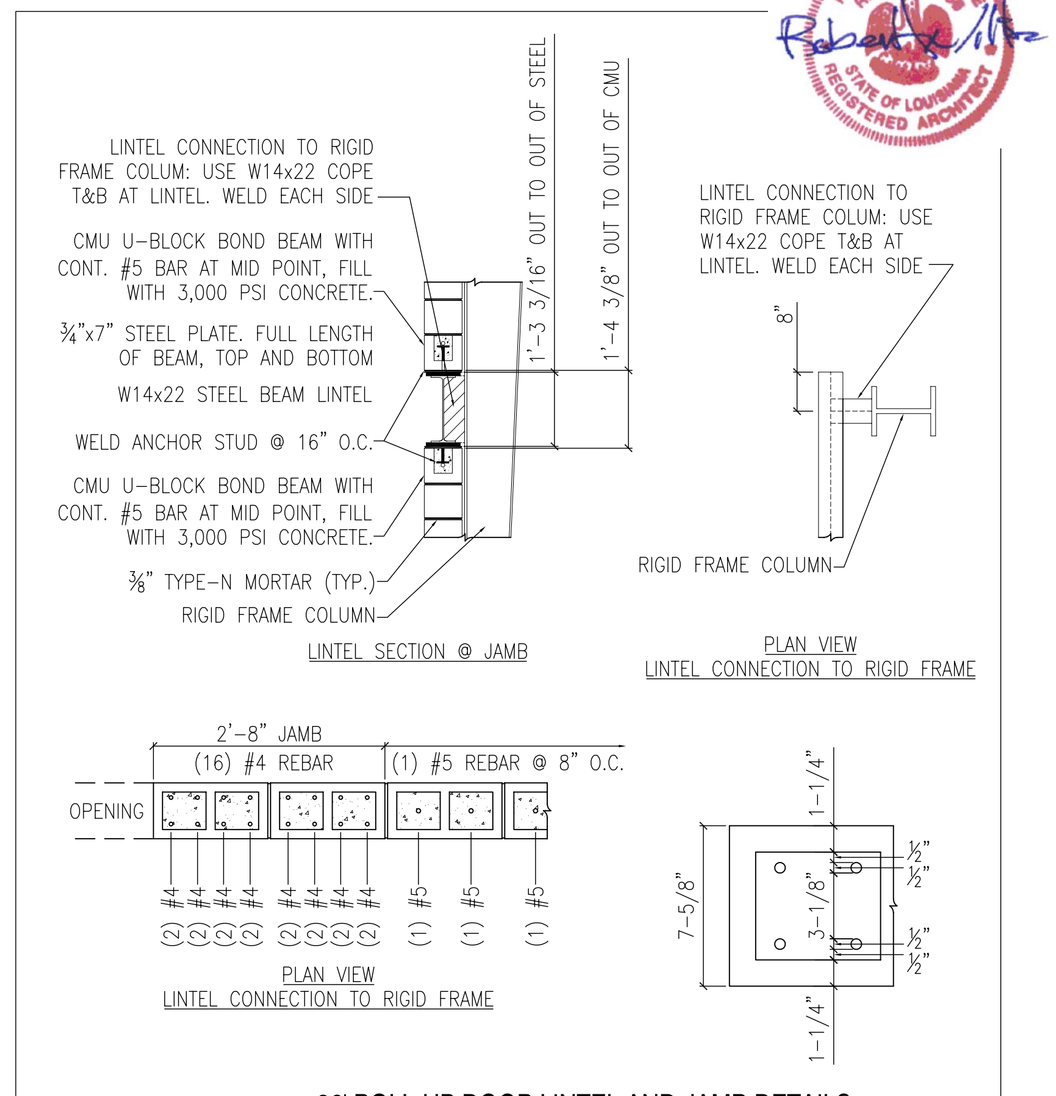

26' ROLL-UP DOOR LINTEL AND JAMB DETAILS

SCALE: N.T.S.

NO.	DESCRIPTION	DATE	APPR

NAVFAC

DAMMON ENGINEERING, INC.
CHIEF ENGINEER EMMETT DAMMON, P.E. — CHIEF ARCHITECT ROBERT WILTSE
1095 FLORIDA AVENUE
SLIDELL, LA 70458
(985) 649-5832
SEPTEMBER 4, 2009

DES: R. WILTSE | DRW: J. TIFFANY
REVIEWED BY: R. WILTSE
PM/DM: T. ARTRIP
CHIEF ENG/ARCH: P. DAMMON

DEPARTMENT OF THE NAVY
NAVAL FACILITIES ENGINEERING COMMAND SOUTHEAST
JOHN C. STENNIS SPACE CENTER
PT GULF COAST
NAVAL FACILITIES ENGINEERING COMMAND
NAVAL AIR STATION JACKSONVILLE
MISSISSIPPI

SOF RIVERINE AND COMBATANT CRAFT OPERATIONS FACILITY - PRE-FINAL

BLDG. 2440 / 2441 MASONRY DETAILS

CODE ID. NO. N4412 | SIZE D
SCALE: AS SHOWN
MAXIMO NO. #####
STA. PROJ. NO. P-210
WORK ORDER NO. 510247
CONSTR. CONTR. NO. N62467-05-D-0096
NAVFAC DRAWING NO. 15026726
SHEET 79 OF 132

S3.3

DRAWFORM REVISION: 01 JAN 2009

REVDATE: