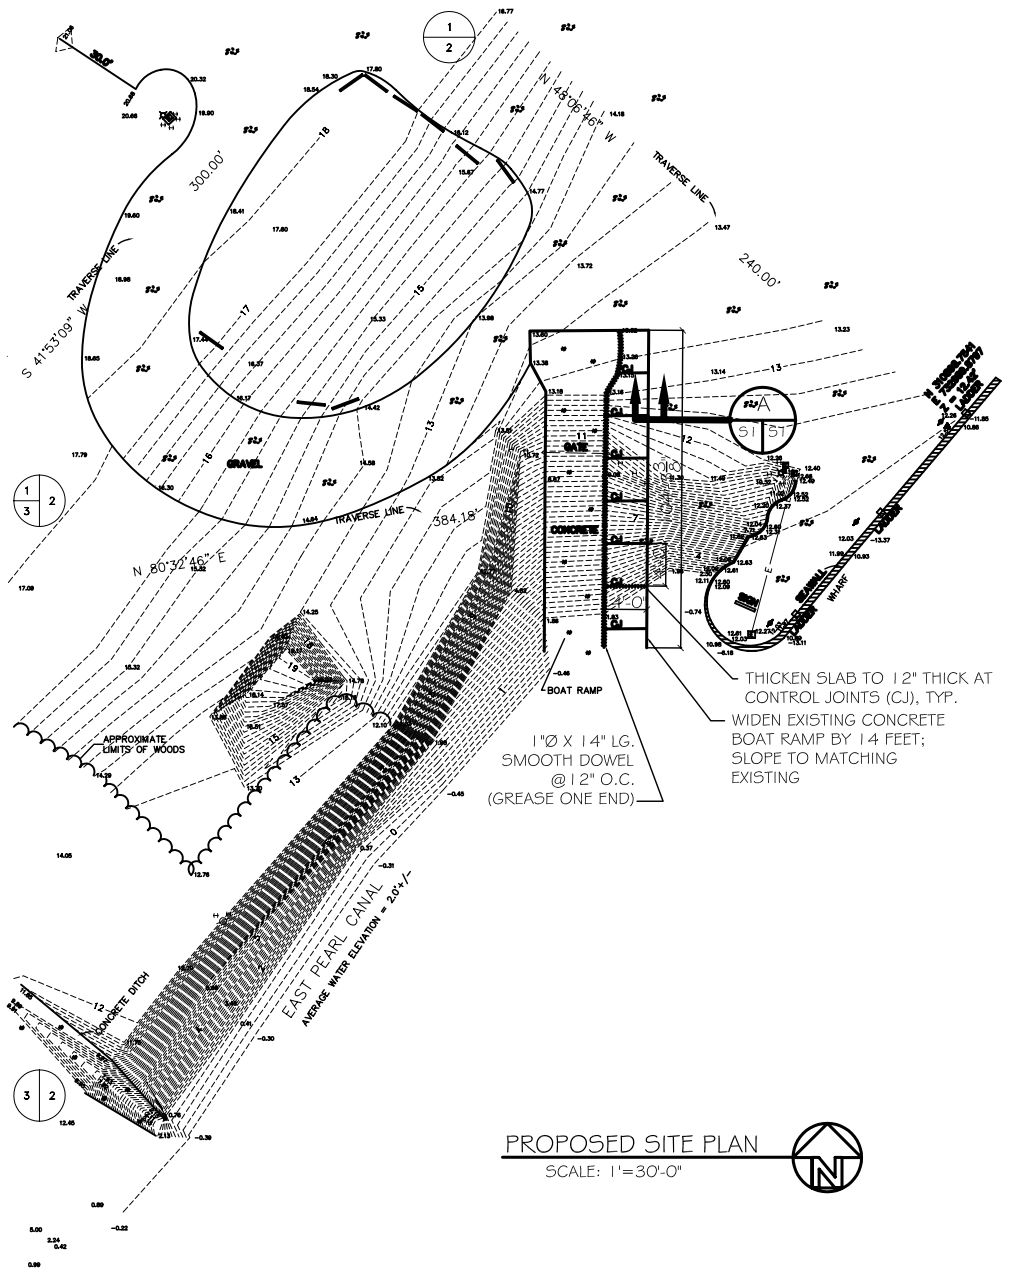

PROPOSED SITE PLAN
SCALE: 1"=30'-0"

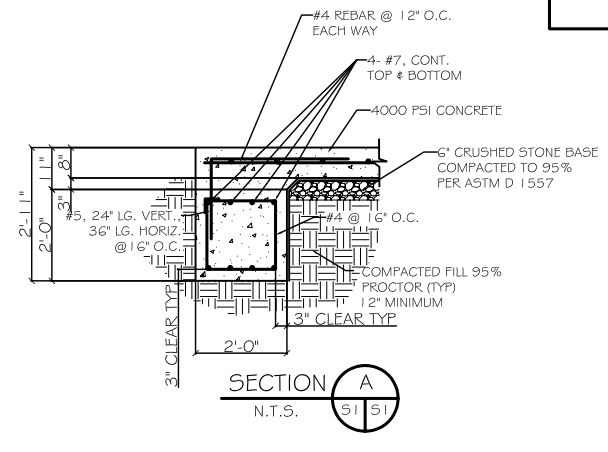

SECTION A
N.T.S.

SURVEYOR'S NOTES:
1. THE UNDERGROUND UTILITIES SHOWN HAVE BEEN LOCATED FROM FIELD SURVEY INFORMATION AND EXISTING DRAWINGS. THE SURVEYOR HAS NOT PHYSICALLY LOCATED THE UNDERGROUND UTILITIES. THE SURVEYOR DOES NOT CERTIFY THAT THE UNDERGROUND UTILITIES SHOWN COMPRISE ALL SUCH UTILITIES OR THAT THEY ARE THE EXACT SIZE, MATERIAL, OR LOCATION AS INDICATED.
2. THIS SURVEY DOES NOT REFLECT OR DETERMINE OWNERSHIP.
3. THIS SURVEY IS SUBJECT TO ANY FACTS THAT MAY BE DISCLOSED BY A FULL AND ACCURATE TITLE SEARCH.
4. THIS SURVEY IS SUBJECT TO SETBACKS, EASEMENTS, AND RESTRICTIONS OF RECORD.
5. TO ASSURE THE CONTRACTOR IS ON THE SAME VERTICAL AND HORIZONTAL DATUM AS THIS SURVEY, IT IS STRONGLY RECOMMENDED THAT VERTICAL CHECKS BE MADE BETWEEN TWO BENCHMARKS AND THAT HORIZONTAL CHECKS BE MADE BETWEEN THREE CONTROL POINTS OR PROPERTY CORNERS.
6. FOOTINGS AND FOUNDATIONS BELOW NATURAL GROUND NOT LOCATED.
7. ACCORDING TO CONTRACTORS INSTALLING FIBER OPTIC LINES, THEY WILL ALSO BE INSTALLING ELECTRIC LINES IN SAME TRENCH.
8. COORDINATES SHOWN ARE STATE PLANE COORDINATES REFERENCED TO NAD 83, MISSISSIPPI EAST ZONE AND ARE EXPRESSED IN U.S. SURVEY FEET.

UTILITY COMPANIES:
UTILITY INFORMATION SHOWN AS PER FIELD INFORMATION AND INFORMATION FURNISHED BY UTILITY COMPANIES INVOLVED.
BURIED UTILITIES SHOWN ARE BASED ON INFORMATION FURNISHED BY THE DEPARTMENT OF THE NAVY.

BENCH MARKS:
BM "A" - THE NORTHWEST EDGE OF A CONCRETE SLAB.
ELEVATION = 22.30'
1326/36 - THE MOST NORTHEASTERLY BONNET BOLT OF A FIRE HYDRANT LOCATED NORTHWEST OF THE MOST SOUTHWEST CORNER OF CONCRETE ACCESS ROAD.
ELEVATION = 21.67'
1326/36A - A CONCRETE FOOTER FOR FENCE LOCATED 80'+/- NORTH OF THE MOST SOUTHEAST CORNER OF 8' CHAIN LINK FENCE.
ELEVATION = 25.04'
1326/36B - A CONCRETE FOOTER FOR FENCE LOCATED 40'+/- WEST OF THE MOST SOUTHEAST CORNER OF 8' CHAIN LINK FENCE.
ELEVATION = 20.11

BENCH MARKS:

BM	BENCH MARK
ELEV	ELEVATION
INV	INVERT
CP	CONCRETE PIPE
	PINE TREE
	OAK TREE
	MAPLE TREE
	MISCELLANEOUS TREE
●	1/2" CAPPED IRON ROD SET #7073
×	"X" CUT IN CONCRETE
▲	HUB AND TACK SET
⊞	CONCRETE PILING
	FIRE HYDRANT
	WATER VALVE
	WATER METER
	GAS METER
T	TELEPHONE EQUIPMENT
E	ELECTRIC EQUIPMENT
	SEWER CLEAN OUT
	SOIL BORING
	WATER FAUCET
	LIGHT POLE
	GUY WIRE
	POWER POLE
	SEWER CONNECTION
	WATER CONNECTION
8	CONTOUR LINE
— × —	CHAIN LINK FENCE
T	TELEPHONE LINE
E	ELECTRIC LINE
UT	BURIED TELEPHONE LINE
FO	FIBER OPTIC LINE
7.10	SPOT ELEVATION

DAMMON
ENGINEERING, INC.

CHIEF ENGINEER
EMMETT
DAMMON, P.E.

CHIEF ARCHITECT
ROBERT
WILTSE

1095 FLORIDA AVENUE
SLIDELL, LA. 70458
OFFICE: 985-649-5832
FAX: 985-641-5950

WEBSITE:
WWW.DAMMONENGINEERING.COM

EMAIL:
DAMMONENG@BELLSOUTH.NET

ARCHITECTURE

ENGINEERING

STUDIES

PLANNING

INVESTIGATION

EXPERT WITNESS

NEW RIVERINE AND COMBATANT CRAFT OPERATIONS FACILITY

JOHN C. STENNIS SPACE CENTER
MISSISSIPPI

NEW BOAT LAUNCH AREA

REV:

SCALE: AS NOTED

JOB#: 1986

DATE: 8-14-08

SHEET

C4.1

OF