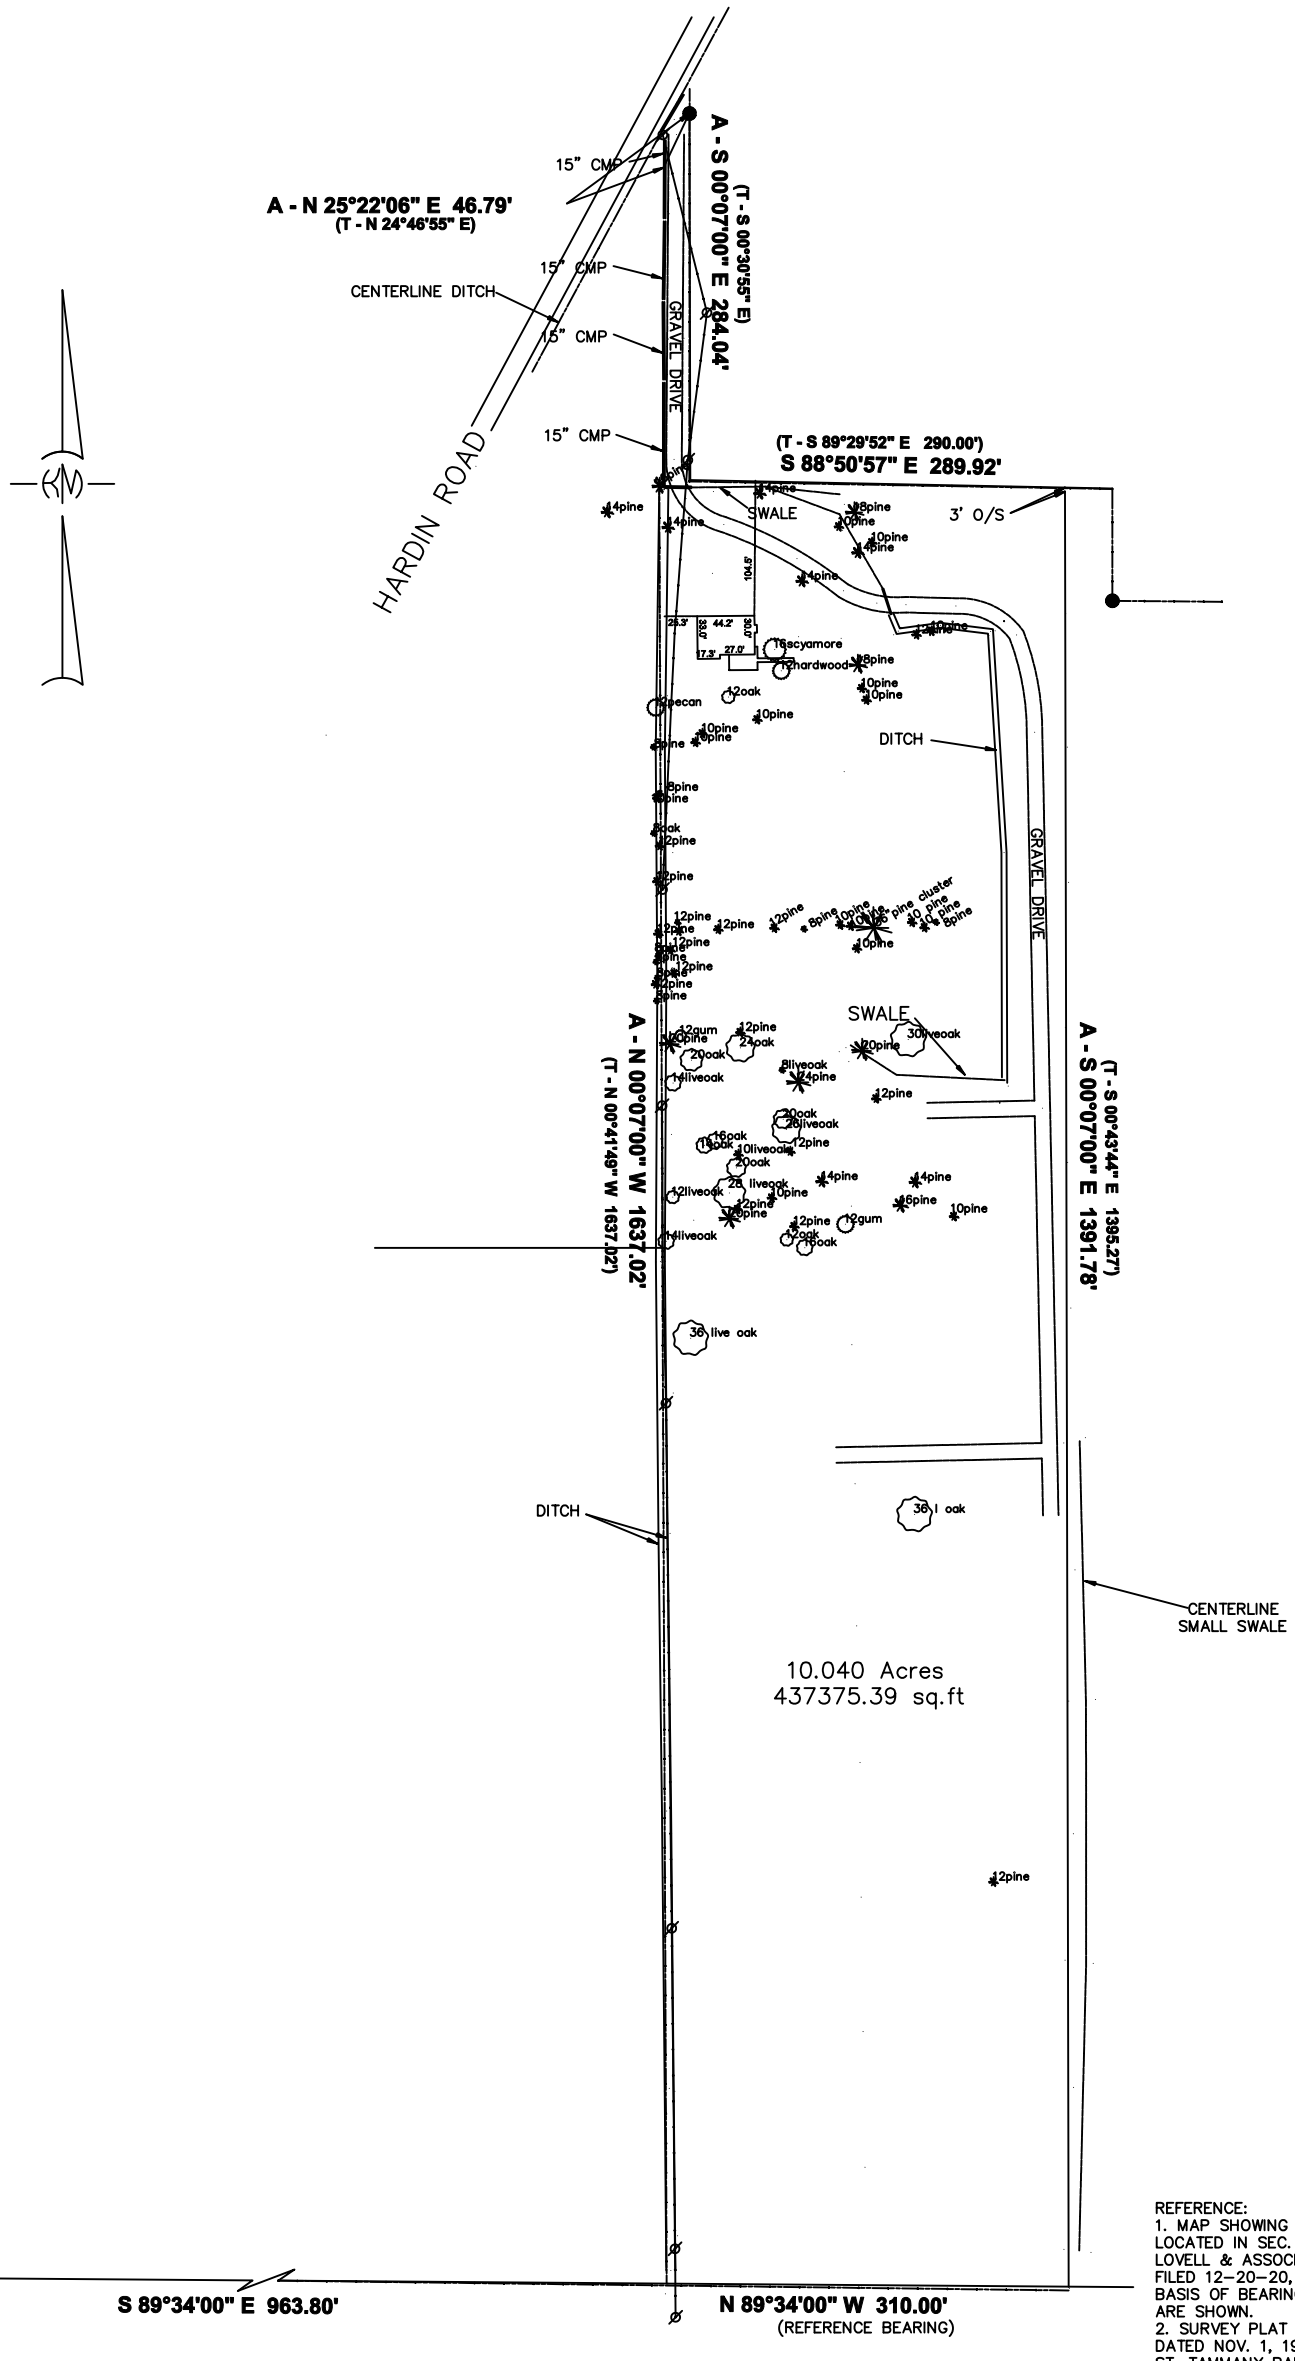

REFERENCE:
1. MAP SHOWING SURVEY OF A 10.04 AC. PARCEL OF LAND LOCATED IN SEC. 18, T-9-S, R-15-E, BY ALBERT A. LOVELL & ASSOCIATES. DATED 8-31-1984, JOB NO. 97777. FILED 12-20-20, MAP FILE NO. 2637, 02. FROM WHICH BASIS OF BEARING WAS TAKEN. NO SETBACKS OR SERVITUDE ARE SHOWN.
2. SURVEY PLAT OF 2.2005 ACRES, BY J.V. BURKES & ASSOC. DATED NOV. 1, 1993. JOB #931249. MAP ID #64610 ST. TAMMANY PARISH CLERK OF COURT.

NOTE: SERVITUDE SHOWN HEREON ARE NOT NECESSARILY EXCLUSIVE. SERVITUDES OF RECORD AS SHOWN ON TITLE OPINION OR TITLE POLICY WILL BE ADDED HERETO UPON REQUEST, AS SURVEYOR HAS NOT PERFORMED ANY TITLE SEARCH OR ABSTRACT.

-- LEGEND --
● = 1/2" IRON PIPE FOUND
○ = 1/2" IRON ROD SET
■ = 1" IRON PIPE FOUND

THIS PROPERTY IS LOCATED IN FLOOD ZONE A10; BASE FLOOD ELEV. 9.0'; F.I.R.M. PANAL NO. 225205 0440 D; REV. 4-21-99.

KELLY J. McHUGH REG. NO. 4443
CERTIFIED CORRECT AND IN ACCORDANCE WITH A PHYSICAL SURVEY MADE ON THE GROUND AND COMPLYING WITH THE CURRENT APPLICABLE STANDARDS OF PRACTICE FOR A CLASS "C" SURVEY. RED STAMP SIGNIFIES CORRECT PLAT.

BOUNDARY AND TREE SURVEY OF:

10.040 ACRES LOCATED IN SECTION 18 T-9-S, R-15-E ST. TAMMANY PARISH, LOUISIANA

PREPARED FOR:

ADRIAN LENCZEWSKI

REVISIONS	
MARK	DATE

KELLY McHUGH & ASSOCIATES, INC.
CIVIL ENGINEERS & LAND SURVEYORS
845 GALVEZ ST., MANDEVILLE, LA.
626-5611

SCALE: 1" = 100'	DATE: 1-31-07
DRAWN: BWM	JOB NO.: 07-006
CHECKED:	DWG. NO.: