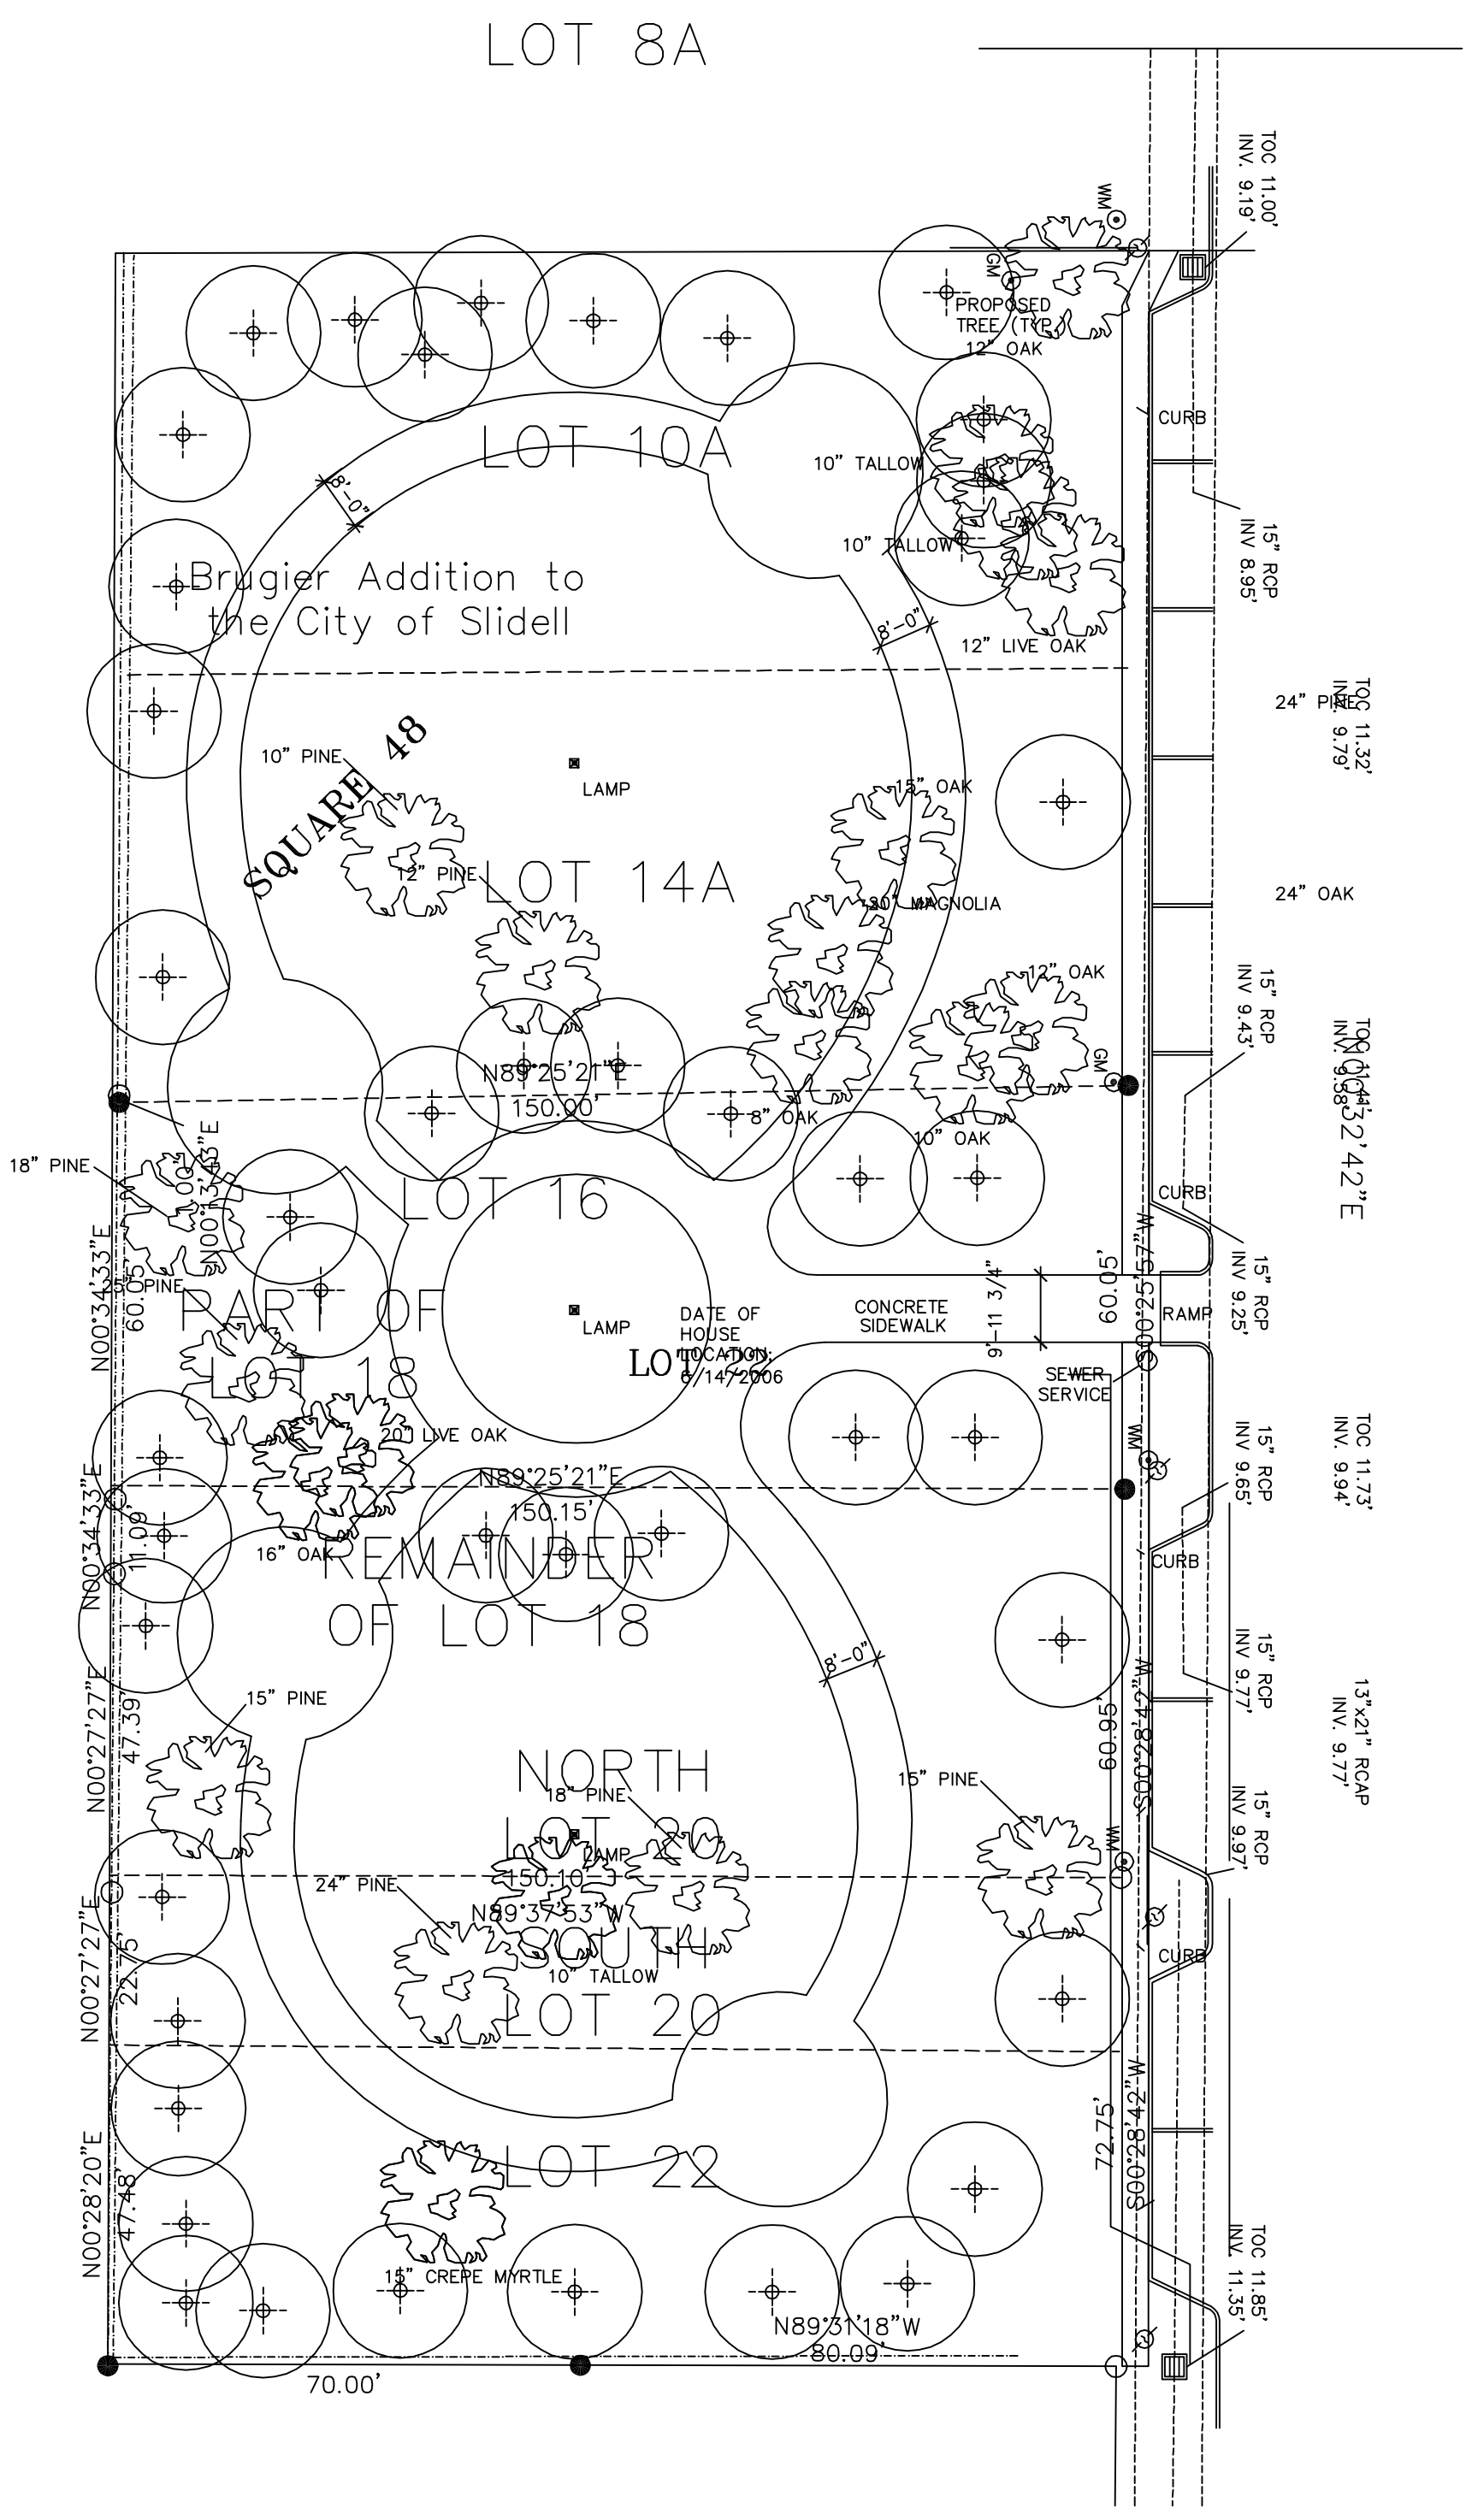
LOT 8A
LOT 10A
Brugier Addition to
the City of Slidell
SQUARE 48
LOT 14A
LOT 16
PART OF
LOT 18
REMAINDER
OF LOT 18
NORTH
LOT 20
SOUTH
LOT 20
LOT 22
PROPOSED
TREE (TYP.)
12" OAK
10" TALLOW
10" TALLOW
12" LIVE OAK
24" PINE
10" PINE
LAMP
15" OAK
12" PINE
30" MAGNOLIA
24" OAK
12" OAK
8" OAK
10" OAK
18" PINE
25" PINE
LAMP
DATE OF
HOUSE
LOCATION:
6/14/2006
CONCRETE
SIDEWALK
SEWER
SERVICE
20" LIVE OAK
16" OAK
15" PINE
18" PINE
LAMP
24" PINE
10" TALLOW
15" PINE
15" CREPE MYRTLE
CURB
RAMP
CURB
CURB
CURB
TOC 11.00'
INV. 9.19'
15" RCP
INV 8.95'
TOC 11.32'
INV. 9.79'
15" RCP
INV 9.43'
TOC 11.41'
INV. 9.58'
15" RCP
INV 9.25'
15" RCP
INV 9.65'
TOC 11.73'
INV. 9.94'
15" RCP
INV 9.77'
13"x21" RCAP
INV. 9.77'
15" RCP
INV 9.97'
TOC 11.85'
INV. 11.35'
N89°25'21"E
150.00'
N89°25'21"E
150.15'
N89°37'53"W
150.10'
N89°31'18"W
80.09'
70.00'
N00°34'33"E
60.05'
N00°34'33"E
11.09'
N00°27'27"E
47.39'
N00°27'27"E
22.75'
N00°28'20"E
47.48'
S00°32'42"E
50.09'
S00°28'42"W
72.75'
8'-0"
8'-0"
8'-0"
9'-11 3/4"