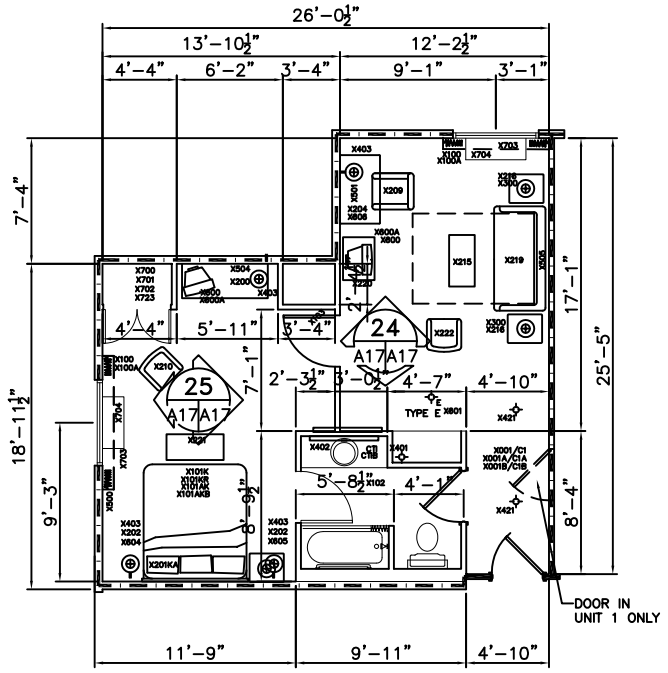

TWO ROOM SUITE
UNIT DESIGN TYPE "E"
SCALE: 3/16"=1'-0"

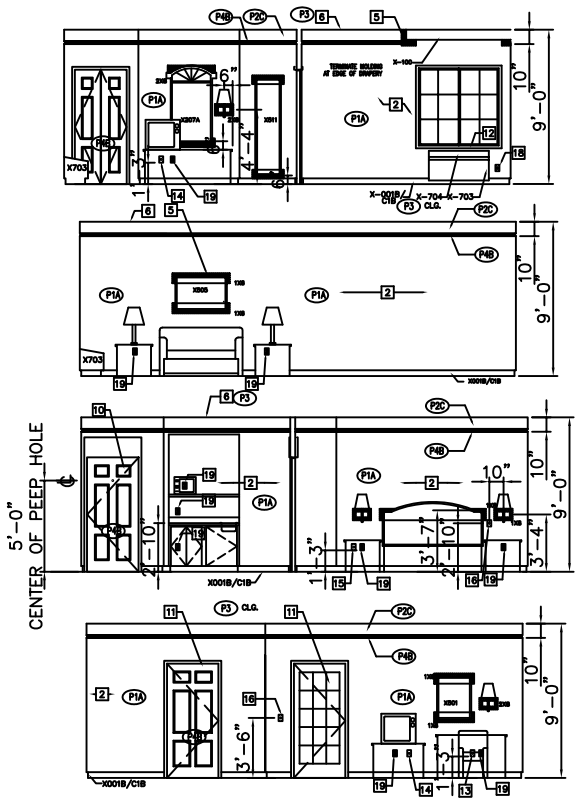

INTERIOR ELEVATIONS 24
SCALE: 3/16"=1'-0" A17A17

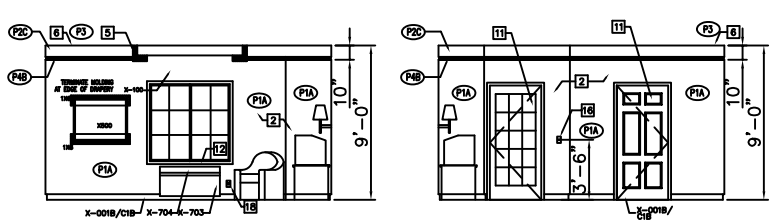

INTERIOR ELEVATIONS 25
SCALE: 3/16"=1'-0" A17A17

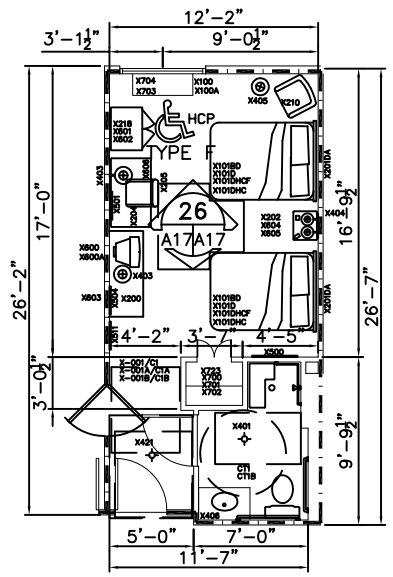

ACCESSIBLE DOUBLE MODIFIED
UNIT DESIGN TYPE "F"
SCALE: 3/16"=1'-0"

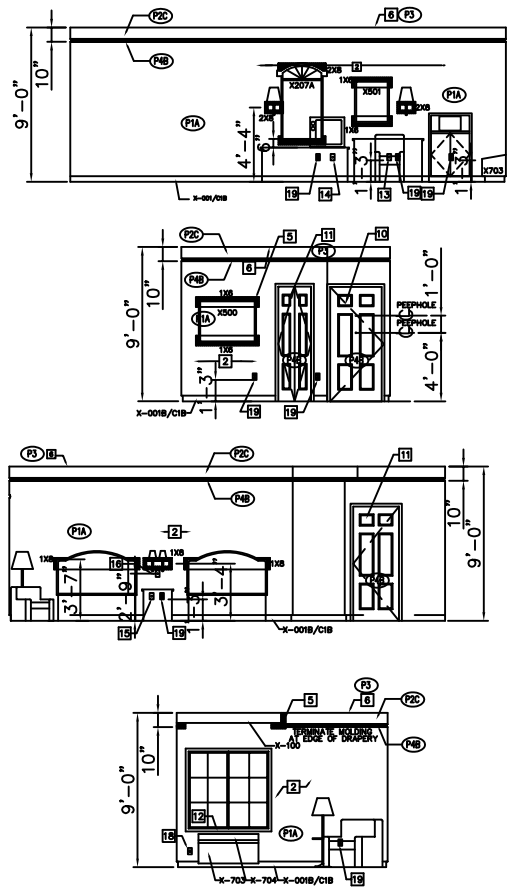

INTERIOR ELEVATIONS 26
SCALE: 3/16"=1'-0" A16A16

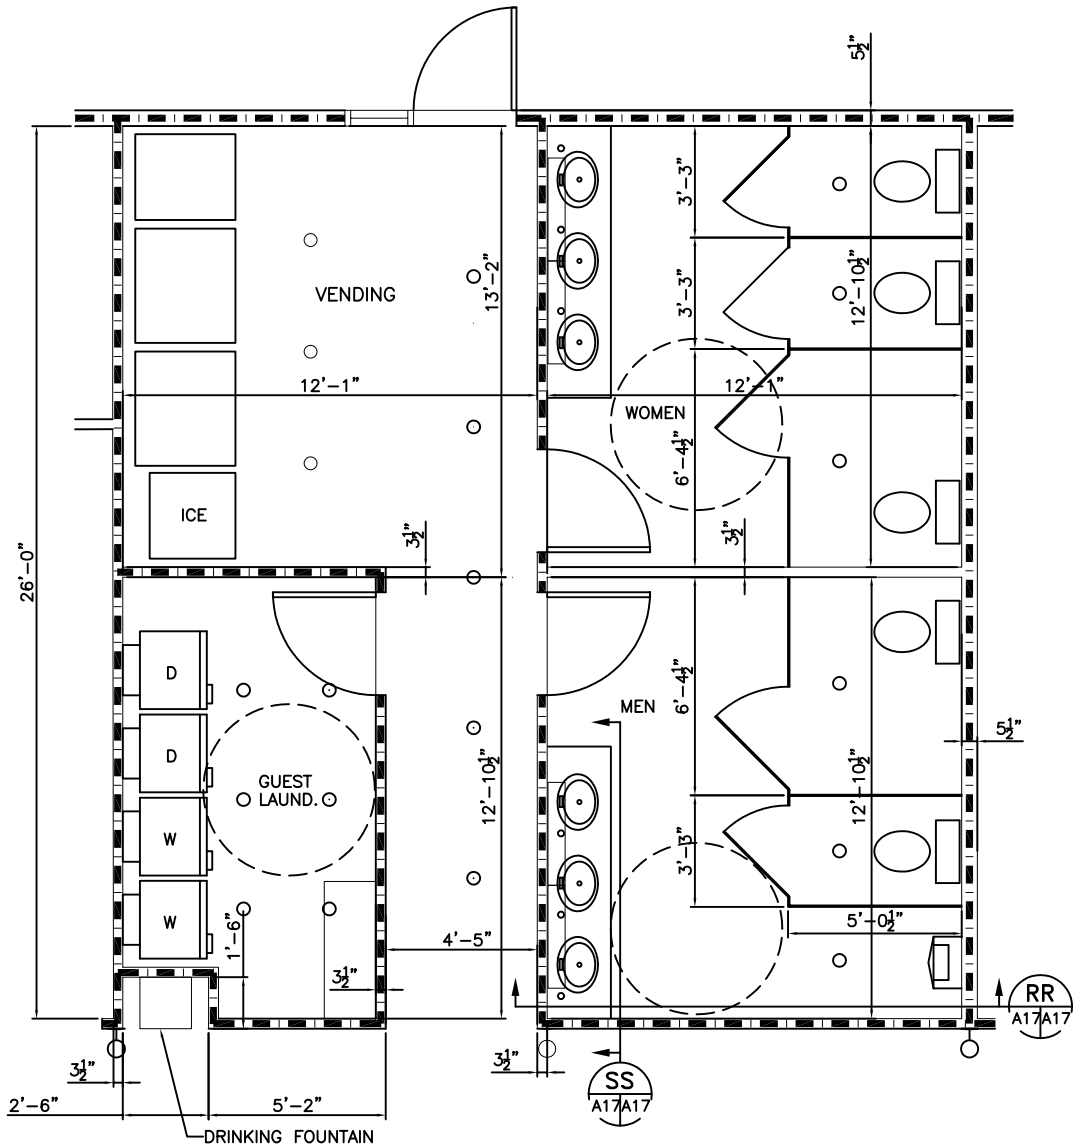

1ST FLOOR GUEST AREA PLAN PP
SCALE: 3/8"=1'-0" A16 A1

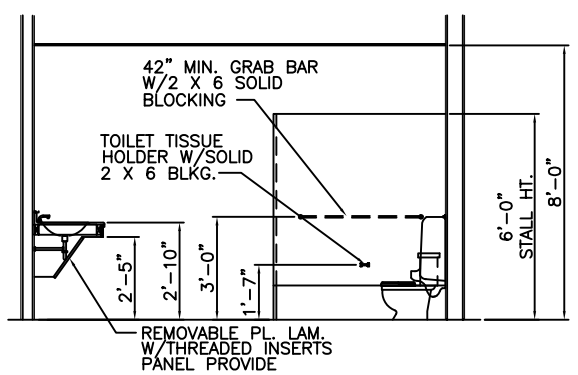

SECTION RR
SCALE: 3/8"=1'-0" A17A17

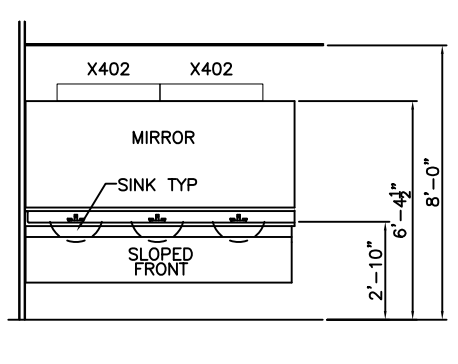

SECTION SS
SCALE: 3/8"=1'-0" A17A17

DENOTES 1 HR. FIREWALL– SEE UL U333 OR U356, SHT. A-2

DESIGN 3 REVISED: 02-09-07

UNIT LAYOUT & ELEVATIONS

DR. EDUARDO HERNANDEZ
CEDAR LAKE ROAD
BILOXI, MISSISSIPPI

LA QUINTA INN & SUITES

DAMMON ENGINEERING. INC.
1095 FLORIDA AVENUE 985-649-5832 SLIDELL, LA. 70458
DAMMONENGINEERING.COM

SCALE:AS NOTED
FILE:
JOB NO. 1694
DATE:11-01-05
SHEET
A.17
OF