PLUMBING FIXTURE SCHEDULE

MARK	FIXTURE	TYPE	SIZE	MANUFACTURER & MODEL NO.	COLOR	CARRIER	CONNECTIONS TRAP	SAN	VENT	CW	HW	REMARKS:
						--						
						--						
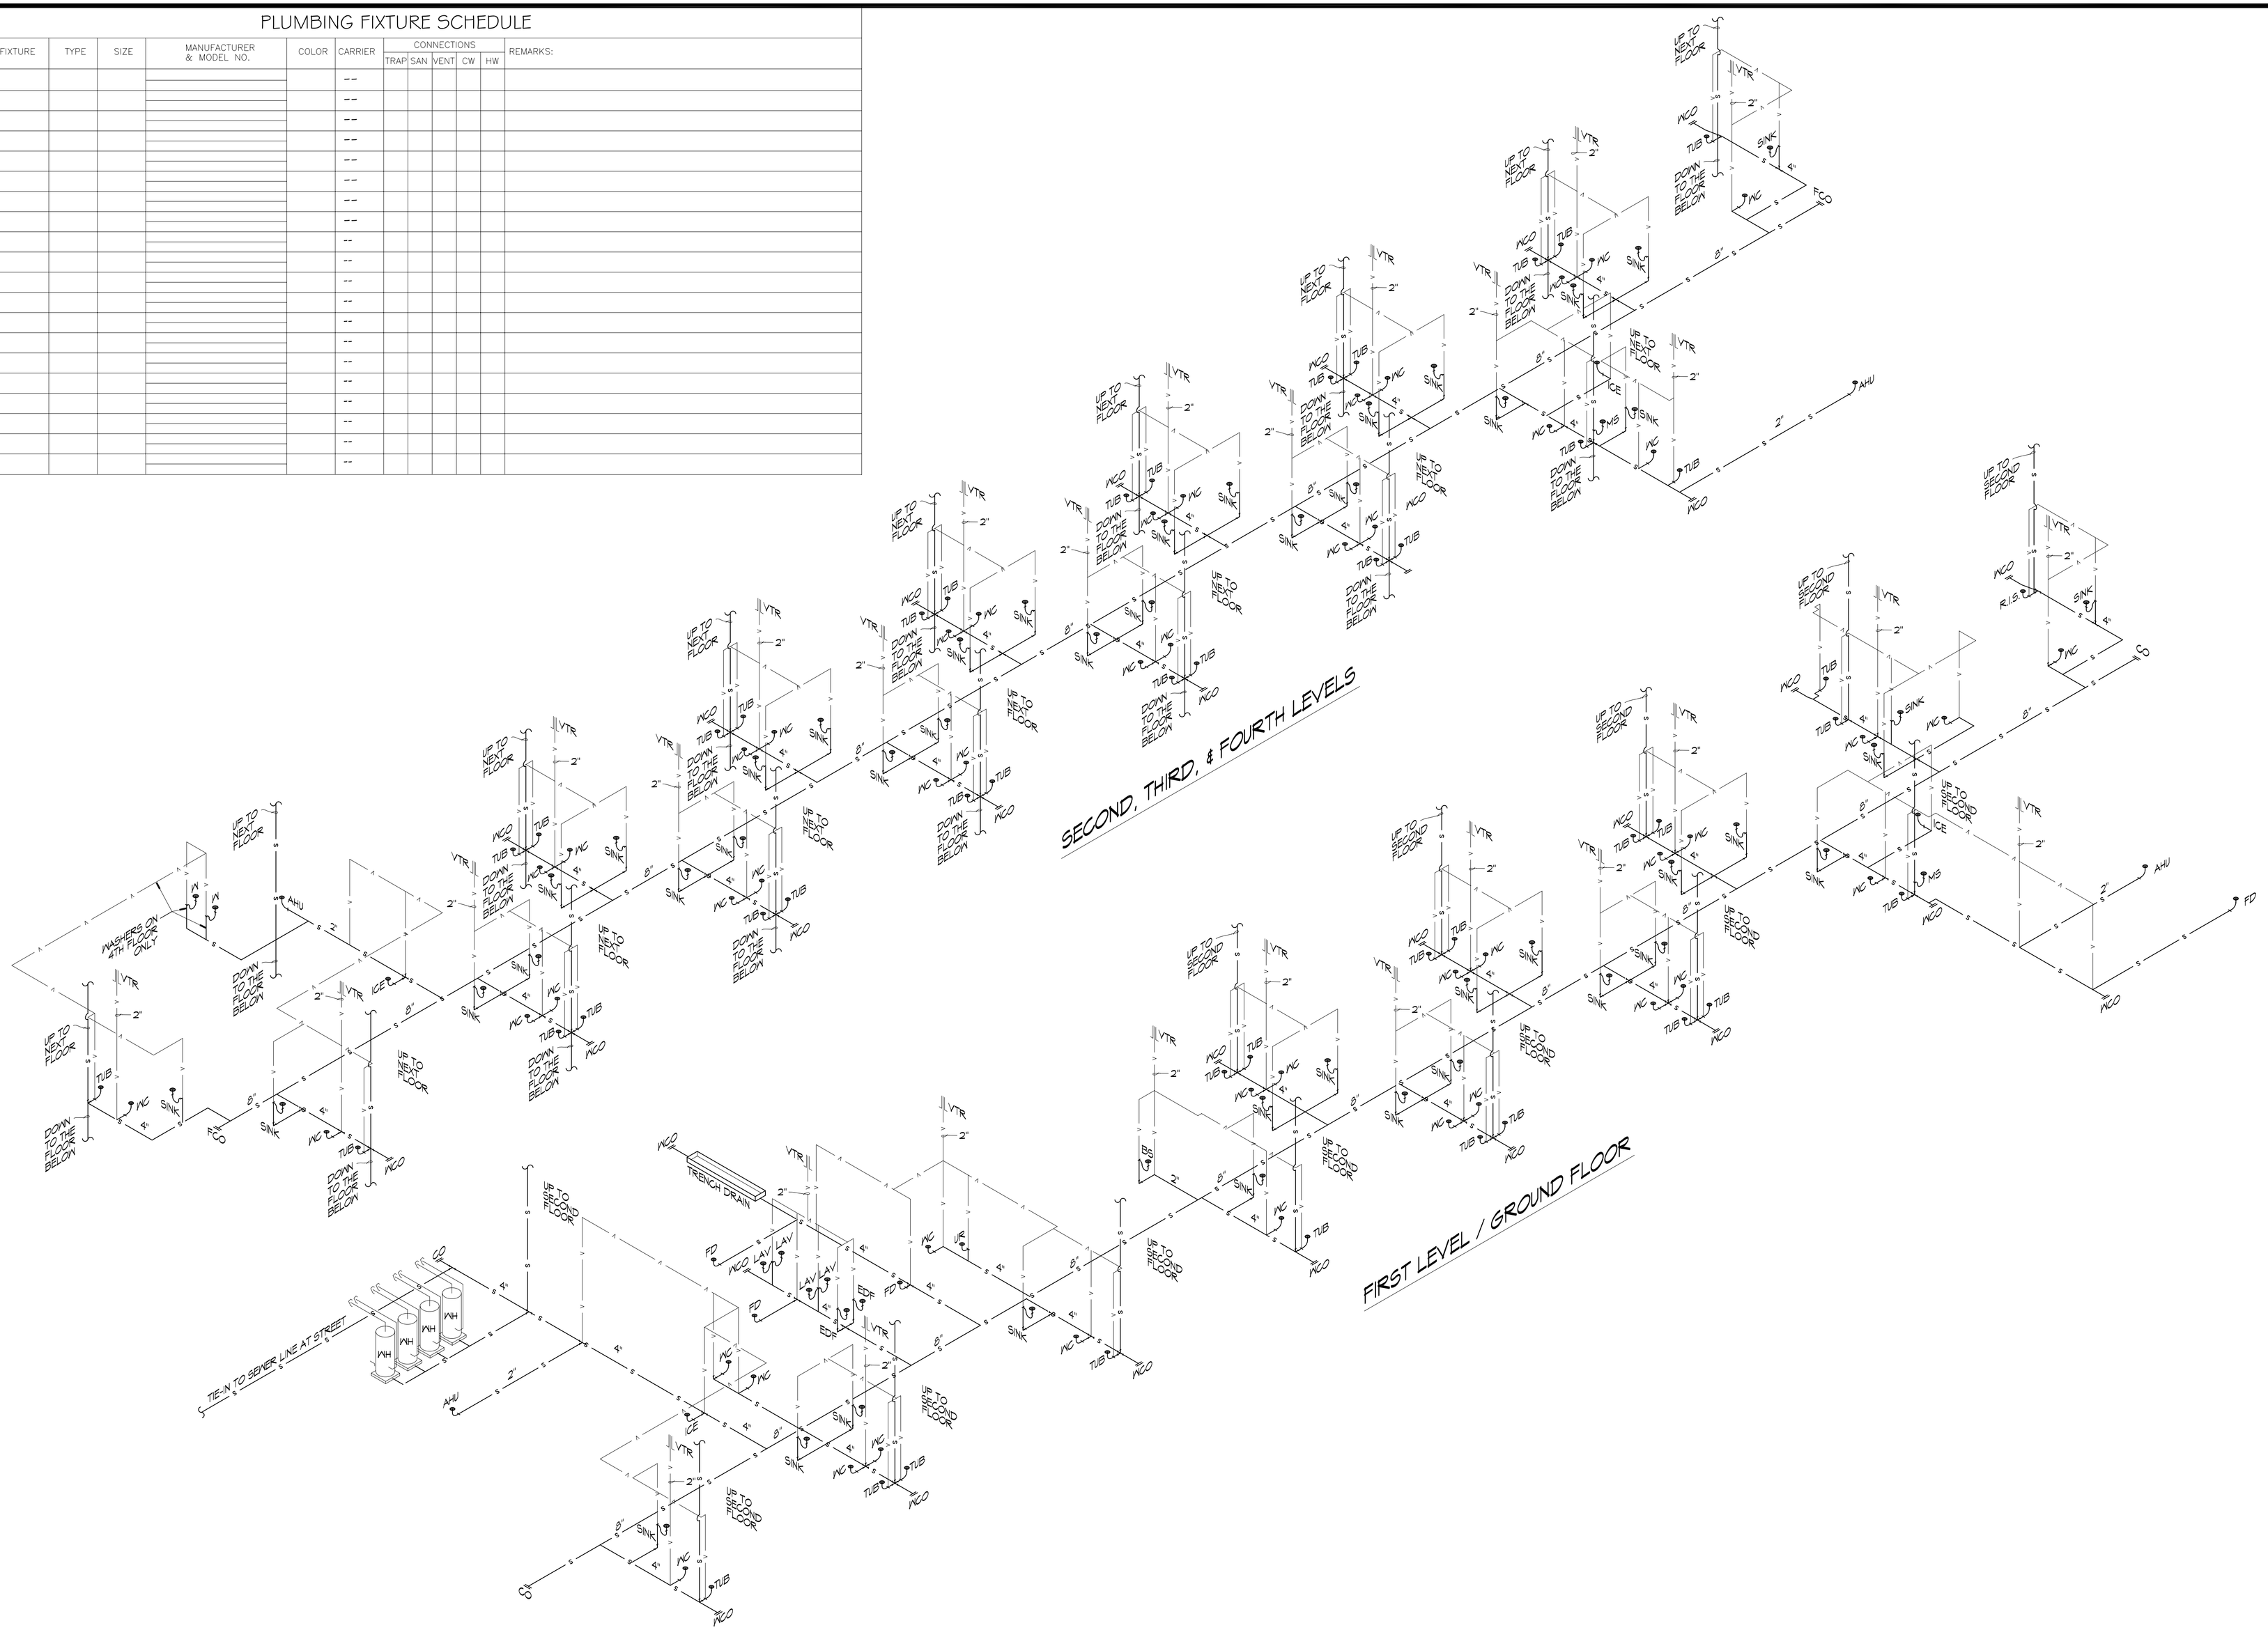

1 PLUMBING SANITARY RISERS
SCALE: N.T.S.

DAMMON ENGINEERING, INC.
Architects & Engineers
www.dammonengineering.com
info@dammonengineering.com
PH: 985.649.5832
F: 985.641.5950
Chief Architect: Kevin J. Kinchen, NCARB
Chief Engineer: Ryan Hatch, PE
554 Old Spanish Trail
Slidell, LA 70458

#	DESCRIPTION	DATE
	REVISIONS	

SEAL:

PRELIMINARY NOT FOR CONSTRUCTION

SPORTSMAN'S LODGE
LOT #1 LA HWY 21
HACKBERRY, LA 70645

JOB No:	2141
DATE:	JUNE 25, 2015
DRAWN BY:	JTL
CHECKED BY:	CKD

The drawings, specifications and other documents, designs and plans prepared by Dammon Engineering, Inc. and/or consultants for the property of Dammon Engineering, and the plans thereon and/or the original and other documents prepared for the project, whether the project is executed or not, shall remain the property of Dammon Engineering, and the plans thereon and/or the original and other documents prepared for the project, for which has been prepared and developed, without written consent of Dammon Engineering, shall not be used by the owner or others for any other project.

SHEET TITLE:
PLUMBING RISERS

DRAWING NUMBER:
P102

SHEET No: 00 of #