FINISHES

PRODUCT CODE	MANUFACTURER	PRODUCT INFORMATION / #
CP-1	AQUA HOSPITALITY	AVALAR 100% 5D NYLON
CP-1a	HARTEX CONTRACT	SYNTHETIC FIBER 32 OZ.
CPB-1	AQUA HOSPITALITY	AVALAR 100% 5D NYLON
CP-2	DURKAN HOSPITALITY	#510986 COLORSHIELD CUT 40
CPB-2	DURKAN HOSPITALITY	7A3 COLORSHIELD
CP-3	DURKAN HOSPITALITY	#510842 COLORSHIELD CUT 41
CP-4	DURKAN HOSPITALITY	#510842 COLORSHIELD CUT 42
CP-5	DURKAN HOSPITALITY	#510842 COLORSHIELD CUT 43
CP-6	DURKAN HOSPITALITY	ENHANCE LOOP GRAPHICS #50041-2167 COLORS: A) A901 B) 6050
CP-6a	SPONGE CUSHION, INC.	TRED MOR 2580
CPB-4	DURKAN HOSPITALITY	#41-22455, 12' WIDE, ACTIONBAC, BECK DYED SOLID, CUT IN 4" BASE
CP-7	DURKAN HOSPITALITY	#5 10844 COLORSHIELD CUT 40
CP-8	DURKAN HOSPITALITY	4 K 6 MULLED WINE COLORSHIELD CUT 40
CPB-3	DURKAN HOSPITALITY	4 K 6 MULLED WINE COLORSHIELD
CT-10	DALTILE	VERANDA P527 DUNE, 20" x 20"
CTB-2	DALTILE	VERANDA P527 DUNE, 6" x 13"
CT-12	DALTILE	VERANDA P503 ZINC, 6-1/2" x 20"
CT-15	DALTILE	FABRIQUE SOLIEL LINEN P687, 12" x 24"
CT-16	DALTILE	SEMI-GLOSS ALMOND K165, 3" x 6"
CT-17	DALTILE	SEMI-GLOSS ALMOND 5-4269, 2" x 6"
CTB-1	DALTILE	SEMI-GLOSS ALMOND A-3401, 4-1/2" x 4-1/2"
CT-18	DALTILE	VERANDA P527 DUNE, 13" x 13"
CT-19	DALTILE	FABRIQUE SOLIEL LINEN P687, 24" x 24"
GT-10	CUSTOM BUILDING PRODUCTS	NEW TAUPE #185, SANDED
GT-11	CUSTOM BUILDING PRODUCTS	LINEN #122, NON-SANDED
VT-1	AMTICO	W731E, WILD CHERRY, 6" x 36", GUESTROOM ENTRY AND GUEST BATH AND ELEVATOR CAB
RB-01	JOHNSONITE	130 SISAL, ENTRY AND GUEST BATH
VCT-1	ARMSTRONG	51929, SANDY BEACH, 12" x 12"
PC-1	SHERWIN WILLIAMS	EPOXY PAINT GREY
VB-02	JOHNSONITE	SILK, 113129-496, 4-1/2"
WM-01	PACIFIC MAT CO.	DARK BROWN QUILL TUFT II
PT-1	SHERWIN WILLIAMS	BMHC-93 CARRINGTON BEIGE, EGGSHELL, SW CUSTOM COLOR, PAINT ON KNOCKDOWN
PT-2	SHERWIN WILLIAMS	BM 01-2091-10, EGGSHELL, SW CUSTOM COLOR, GUESTROOM BAND AT CEILING, PAINT ON KNOCKDOWN
PT-3	SHERWIN WILLIAMS	BM 1-06 WHITE DOVE, FLAT (GUESTROOM), SEMI-GLOSS (BATH), SW CUSTOM COLOR, PAINT ON KNOCKDOWN
PT-4	SHERWIN WILLIAMS	SW 6142 MACADAMIA, SEMI-GLOSS, ENTRY DOOR, BATH DOOR, AND FRAME
PT-5	SHERWIN WILLIAMS	SW 6120, BELIEVABLE BUFF, SEMI-GLOSS, GUEST BATH TOP STRIPE, PAINT ON KNOCKDOWN
PT-6	SHERWIN WILLIAMS	SW 6119, ANTIQUE WHITE, SEMI-GLOSS, GUEST BATH BOTTOM STRIPE, PAINT ON KNOCKDOWN
PT-10	SHERWIN WILLIAMS	BM 2152-50, GOLDEN STRAW, EGGSHELL, SW CUSTOM COLOR, PAINT ON KNOCKDOWN
PT-11	SHERWIN WILLIAMS	BM 2152-60, MANNEQUIN CREAM, EGGSHELL, SW CUSTOM COLOR, PAINT ON KNOCKDOWN
PT-12	SHERWIN WILLIAMS	BM 2159-40, AMBER WAVES, EGGSHELL, SW CUSTOM COLOR, BACK WALL OF NICHES, PAINT ON KNOCKDOWN
PT-13	SHERWIN WILLIAMS	BM 2157-20, GOLDEN HARVEST, EGGSHELL, SW CUSTOM COLOR, REGISTRATION DESK, PAINT ON KNOCKDOWN
PT-14	SHERWIN WILLIAMS	BM 2111-30, MUSTANG, SATIN, SW CUSTOM COLOR, LOBBY DOOR AND WINDOW TRIM, COLUMN, BASE AND CROWN
PT-15	SHERWIN WILLIAMS	BM 2109, MUSTANG, SEMI-GLOSS, SW CUSTOM COLOR, CORRIDOR AND ELEVATOR DOOR TRIM
PT-16	SHERWIN WILLIAMS	BM 2020-50, MELLOW YELLOW, EGGSHELL, SW CUSTOM COLOR, PAINT ON KNOCKDOWN
PT-17	SHERWIN WILLIAMS	BM 2161-30, DARK MUSTARD, SEMI-GLOSS, SW CUSTOM COLOR, ALL DOORS
PT-19	SHERWIN WILLIAMS	BROOM BEIGE, FLAT, SW CUSTOM COLOR, PAINT ON KNOCKDOWN, NICHE SURROUNDS: VERTICAL BROOM FINISH NEUTRAL COLORED "DUROPLEX" (OR "MOW" OR EQUAL TEXTURED, THROUGH COLOR, ACRYLIC COATING FINISH)
WC-1	MDC	CUSTOM MDC BETA 5529
WC-2	MDC	CUSTOM MDC 5452
WC-3	MDC	CUSTOM MDC DELTA 0006
WC-4	MAHARAM	PRISM 398920, AMBER 006
PL-1	WILSONART	CASTLE OAK, 7928-38, MATTE, REGISTRATION DESK AND NICHES
PL-2	FORMICA VENEER	#V8455 INDIAN EBONY, WAX, SHELVES
CG-10	IPC	WHEAT FIELD #0285
TS-01	JOHNSONITE	EG-47-M, BROWN, 2-1/8" W
ST-10	DALTILE	GOLDEN LEAF G293, POLISHED, FRONT DESK, BREAKFAST AREA, AND PUBLIC RESTROOM VANITY
ACT-01	ARMSTRONG	TEGULAR GRID WITH FISSURED CEILING TILE, 2' x 2'

ROOM FINISH SCHEDULE

ROOM NAME	FLOOR	BASE	WALL	CEILING	DOORS / FRAMES	MILLWORK	*	REMARKS
STANDARD GUESTROOM	CP-1 / CP-1a / VT-1	CPB-1 / RB-1	PT-1 / PT-1	PT-3	PT-4	.	*	.
ACCESSIBLE GUESTROOM	CP-1 / VT-1	CPB-1 / RB-1	PT-1 / PT-1	PT-3	PT-4	.	*	.
GUESTROOM BATH	VT-1	RB-01	PT-5 / PT-6	PT-3	PT-4	.		.
ENTRY VESTIBULE	CT-10 / WM-01	CTB-2	PT-10	PT-11	PT-17 / PT-14	.		.
LUGGAGE CARTS	CT-10	CTB-2	PT-10	PT-11	PT-17 / PT-14	.	*	.
LUGGAGE	CT-10	CTB-2	PT-10	PT-11	PT-17 / PT-14	.	*	.
LOBBY	CT-10 / CT-12 / CT-19	CTB-2	PT-10	PT-11	PT-17 / PT-14	.	*	.
REGISTRATION DESK	CT-10 / CP-6 / CP-6a	CTB-2	PT-13	PT-11	PT-17 / PT-15	A803 / A804		SEE DRAWINGS
WORKROOM	CP-6 / CP-6a	CPB-4	PT-10	ACT-01	PT-17 / PT-14	.		.
GENERAL MANAGER	CP-6 / CP-6a	CPB-4	PT-10	ACT-01	PT-17 / PT-15	.		.
SALES OFFICE	CP-6 / CP-6a	CPB-4	PT-10	ACT-01	PT-17 / PT-15	.	*	.
TELEPHONE / VIDEO	PC-1	VB-2	PT-10	ACT-01	PT-17 / PT-15	.	*	.
BREAK ROOM	VCT-1	VB-2	PT-10	ACT-01	PT-17 / PT-15	.	*	.
LINEN	PC-1	VB-2	PT-10	PT-11	PT-17 / PT-15	.		.
LAUNDRY	PC-1	VB-2	PT-10	PT-11	PT-17 / PT-15	.	*	.
EMPLOYEE TOILET	PC-1	VB-2	PT-10	PT-11	PT-17 / PT-15	.		.
ELEVATOR EQUIP.	PC-1	VB-2	PT-10	PT-11	PT-17 / PT-15	.		.
SUNDRY SHOP	CT-10	CTB-2	PT-10	PT-11	-	.	*	.
BUSINESS CENTER	CT-10	CTB-2	PT-10	PT-11	PT-17 / PT-14	.	*	.
FITNESS ROOM	CP-6 / CP-6a	CPB-4	PT-16 / WC-3	ACT-01	PT-17 / PT-15	.	*	.
GUEST LAUNDRY - 4th FLR.	CT-10	CTB-2	WC-2	PT-11	PT-17 / PT-15	.	*	.
MECHANICAL / ELECTRICAL	PC-1	VB-02	PT-10	PT-11	PT-17 / PT-15	.	*	.
MEN'S RESTROOM	CT-10	CTB-1	WC-04 / CT-15 / CT-16 / CT-17	PT-11	PT-17 / PT-15	A413	*	SEE DRAWINGS
WOMEN'S RESTROOM	CT-10	CTB-1	WC-04 / CT-15 / CT-16 / CT-17	PT-11	PT-17 / PT-15	A413	*	SEE DRAWINGS
MEETING ROOM	CP-7 / CP-8	CPB-3	WC-1	PT-11	PT-17 / PT-17	.	*	.
BREAKFAST AREA	CP-6 / CP-6a / CT-10	CPB-4 / CTB-2	PT-10	PT-11	PT-17 / PT-15	A805 / A806	*	SEE DRAWINGS
PANTRY	CT-18	CTB-2	PT-10	ACT-01	PT-17 / PT-14	.		.
JANITOR	CT-18	CTB-2	PT-10	PT-11	PT-17 / PT-15	.		.
CORRIDOR	CP-2 / CP-3 / CP-4 / CP-5	CPB-2	WC-2	PT-11 / ACT-01	PT-17 / PT-17	.		.
STORAGE	PC-1	VB-02	PT-10	ACT-02	PT-17 / PT-14	.		.
STAIR #1 (LOBBY)	CP-1	CPB-1	PT-10	PT-11	PT-17 / PT-15	.	*	.
STAIR #2 (GUEST CORR.)	CP-1	CPB-1	PT-10	PT-11	PT-17 / PT-15	.	*	.
VENDING 2nd, 3rd & 4th FLOORS	CT-10	CTB-10	WC-2	PT-11	PT-17 / PT-15	.	*	.
LINEN 2nd, 3rd & 4th FLOORS	PC-1	VB-02	PT-10	PT-11	PT-17 / PT-15	.	*	.
CORRIDOR 2nd, 3rd & 4th FLOORS	CP-2 / CP-3 / CP-4 / CP-5	CPB-2	WC-2	PT-11 / ACT-01	PT-17 / PT-17	.	*	.
ELEVATOR CABS	VT-1				PT-15	.		.

THE ✱ SYMBOL " " INDICATES ROOMS TO RECEIVE ROOM IDENTIFICATION SIGNAGE OUTSIDE EACH DOOR TO ROOM.
MOUNT SIGN @ 60" A.F.F. AND 8" FROM OUTSIDE EDGE OF DOOR FRAME.

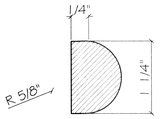

WOOD MOLDING DETAIL
NOT TO SCALE

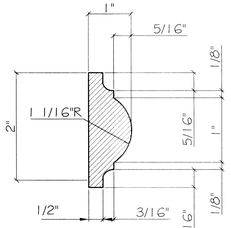

WOOD CHAIR RAIL DETAIL
NOT TO SCALE

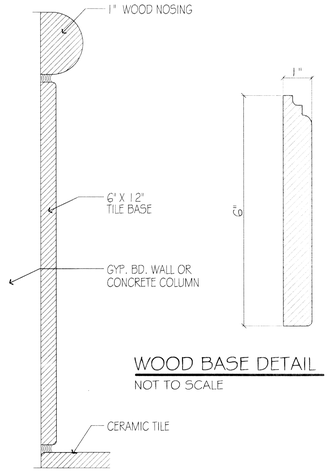

WOOD BASE DETAIL
NOT TO SCALE

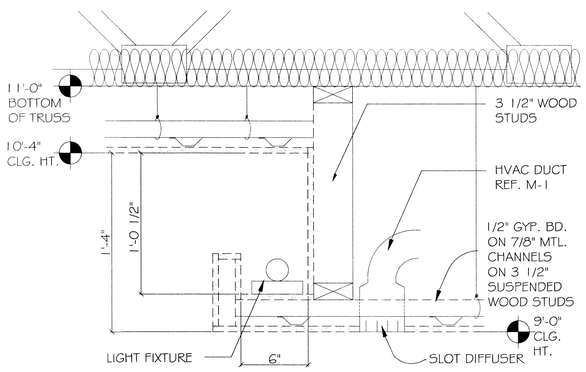

COVE LIGHT DETAIL
NOT TO SCALE

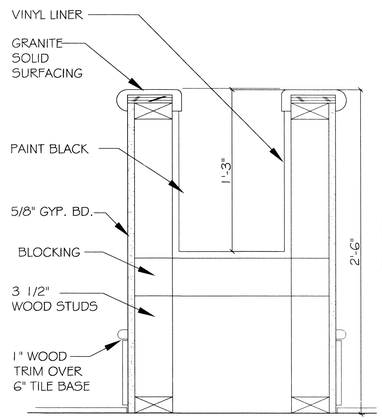

PLANTER SECTION
NOT TO SCALE

TILE BASE DETAIL
NOT TO SCALE

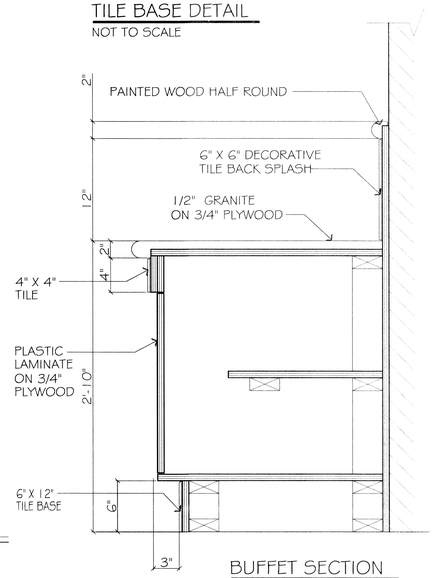

BUFFET SECTION
NOT TO SCALE

DAMMON ENGINEERING, INC.
Architects & Engineers
CHIEF ENGINEER, BRIAN MISTICH, P.E.
CHIEF ARCHITECT, KEVIN KNOHEN
554 OLD SPANISH TRAIL
SLIDELL, LA 70461
dammoneng@bellsouth.net
PHONE: 985.649.5632
FAX: 985.649.4393

LAQUINTA INNS & SUITES

NEC CONSTITUTION AVE
WESTLAKE, LOUISIANA 70669

JOB No: 2196
DATE: 02-03-2014
DRAWN BY: JTL
CHECKED BY: CKD

REVISIONS

KEVIN J. KNOHEN
REG. No. 29521
STATE OF LOUISIANA
REGISTERED ARCHITECT
2/5/14

FINISH SCHEDULES & MISC. DETAILS

SHEET No: 26 OF 53

A18