GENERAL NOTES

THE LOCATIONS OF UNDERGROUND AND OTHER NONVISIBLE UTILITIES SHOWN HEREON HAVE BEEN DETERMINED FROM DATA EITHER FURNISHED BY THE AGENCIES CONTROLLING SUCH DATA AND/OR EXTRACTED FROM RECORDS MADE AVAILABLE TO US BY THE AGENCIES CONTROLLING SUCH RECORDS. WHERE FOUND THE SURFACE FEATURES OF LOCATIONS ARE SHOWN. THE ACTUAL NONVISIBLE LOCATIONS MAY VARY FROM THOSE SHOWN HEREON. EACH AGENCY SHOULD BE CONTACTED RELATIVE TO THE PRECISE LOCATION OF ITS UNDERGROUND INSTALLATION PRIOR TO ANY RELIANCE UPON THE ACCURACY OF SUCH LOCATIONS SHOWN HEREON, INCLUDING PRIOR TO EXCAVATION AND DIGGING.

ALL ELEVATIONS SHOWN REFER TO NORTH AMERICAN VERTICAL DATUM (1988).
B.M. = BENCH MARK, EL. = ELEVATION

REFERENCE B.M. = B235 (1969), EL. 16.36 N.A.V.D. '88.

NOTE: ALL IMPROVEMENTS ARE NOT SHOWN HEREON.

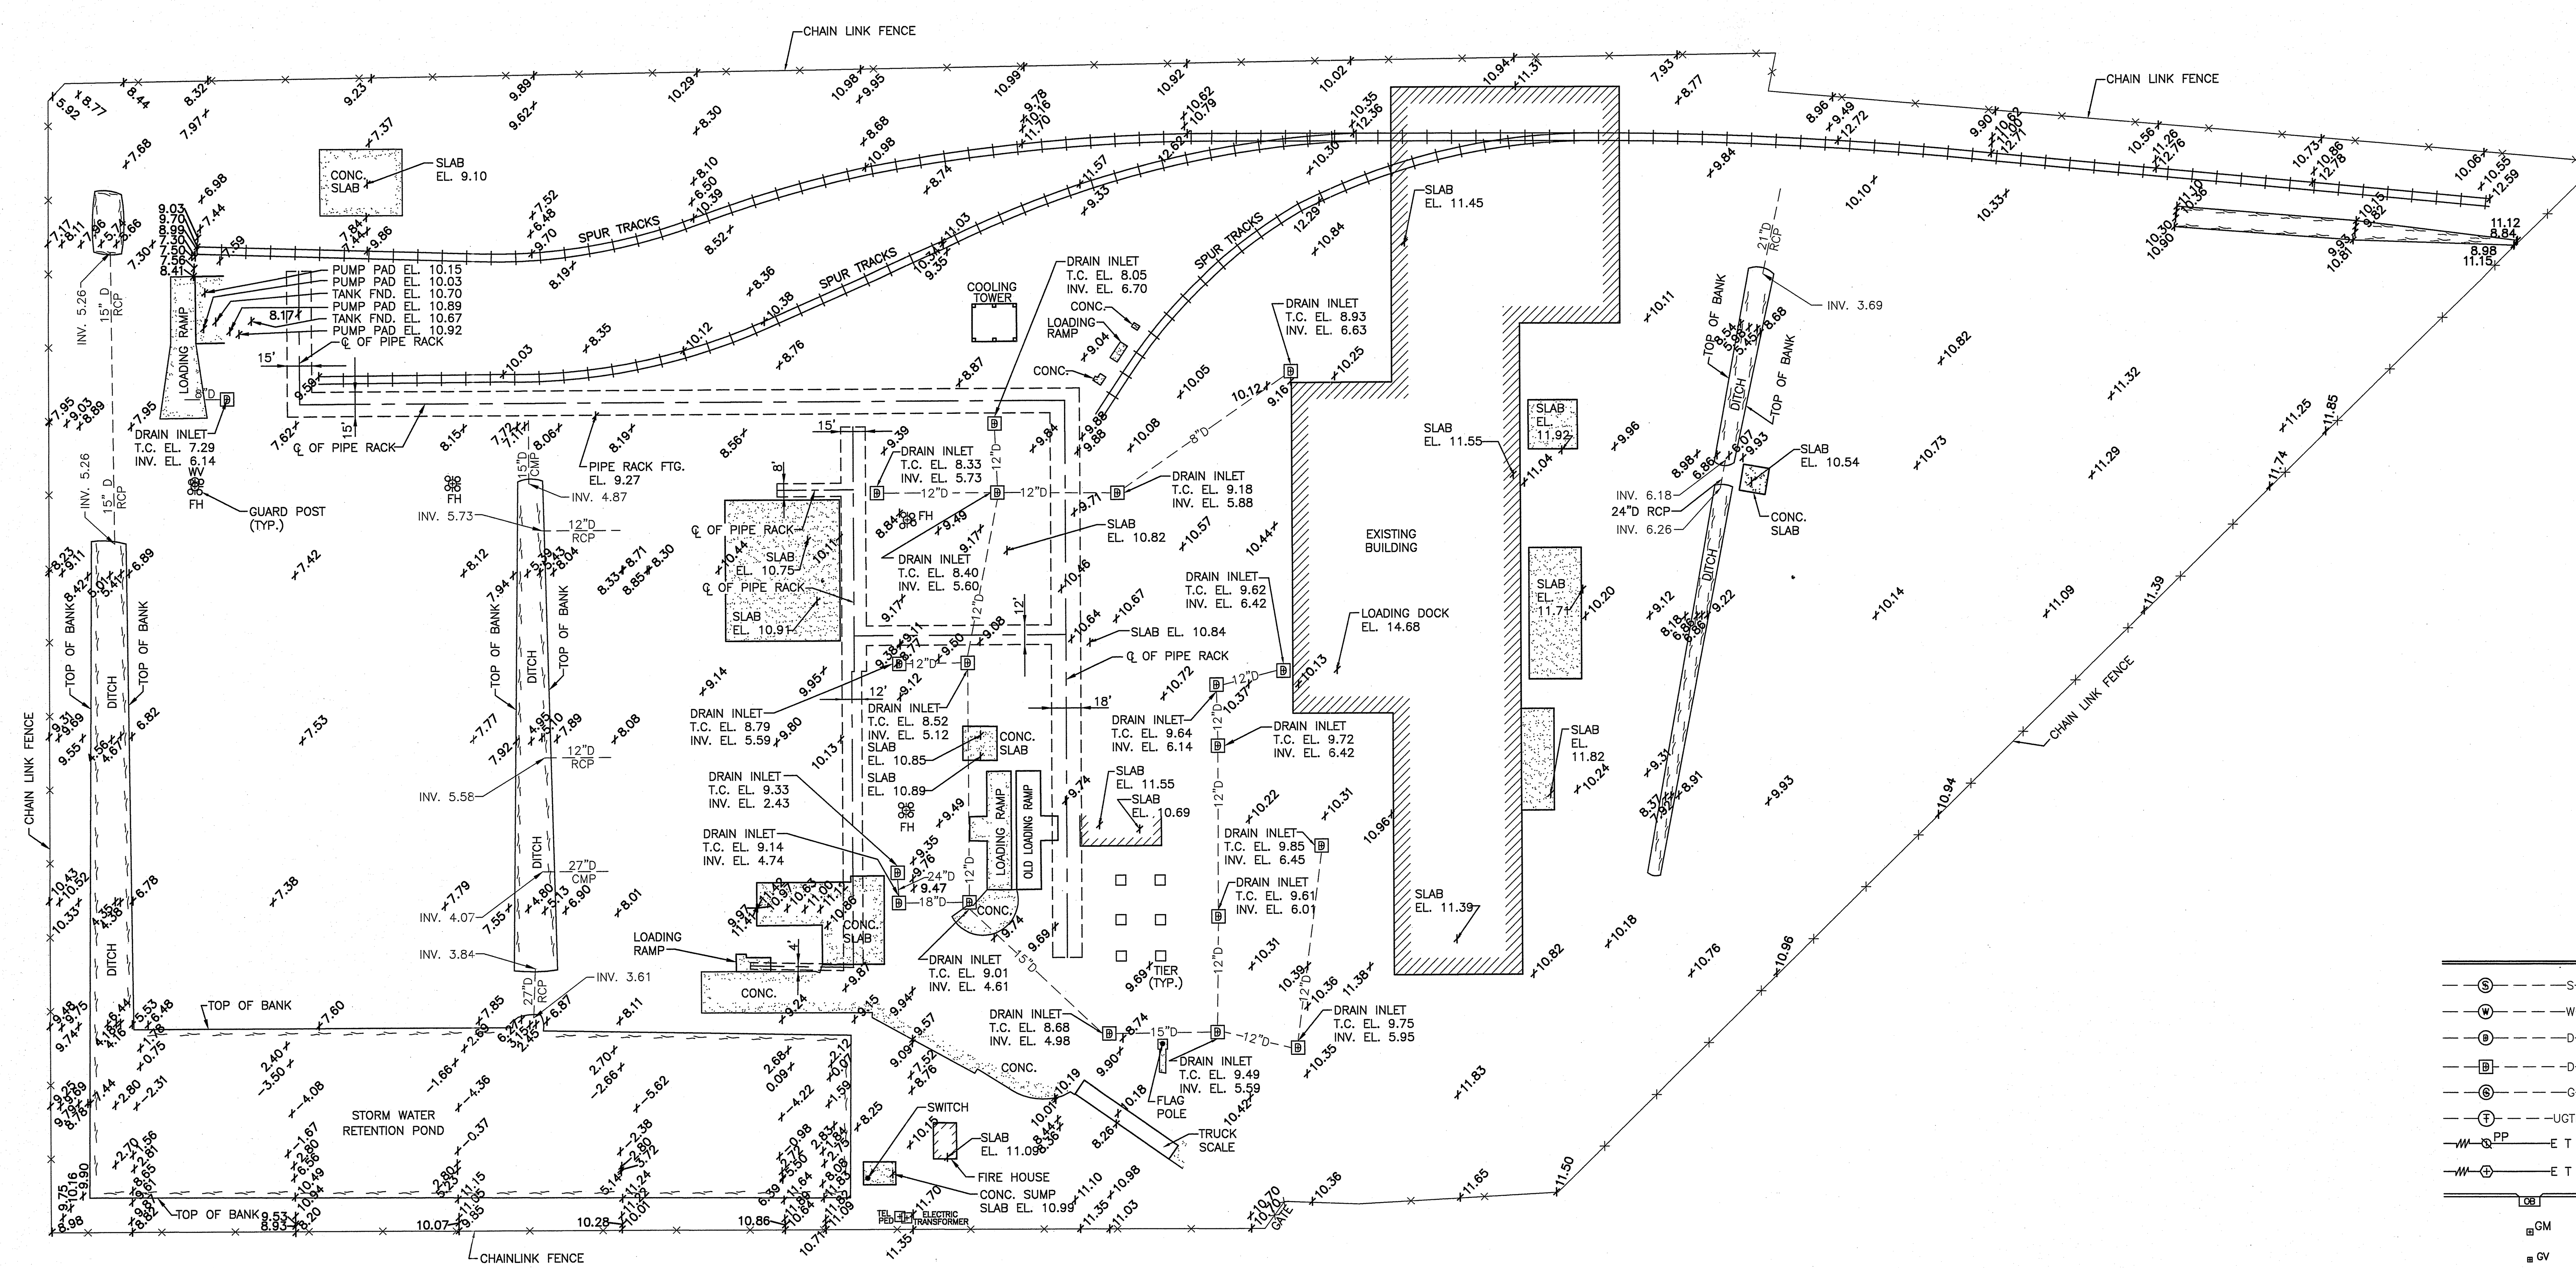

GRAPHIC SCALE

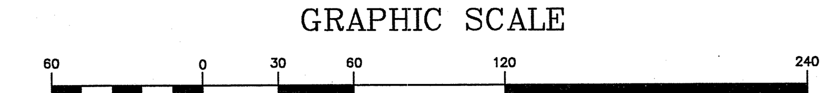

(IN FEET)
1 inch = 60 ft.

LEGEND

- SEWER MANHOLE , SEWER LINE
- WATER MANHOLE , WATER LINE
- DRAIN MANHOLE , DRAIN LINE
- DRAIN INLET , DRAIN LINE
- GAS MANHOLE , GAS LINE
- SCB MANHOLE , SCB LINE
- POWER POLE / OVERHEAD LINES ELECTRIC,TELEPHONE,CABLE TV
- ELEC TOWER / OVERHEAD LINES
- CATCH BASIN
- GAS METER
- GAS VALVE
- WATER METER
- SEWER CLEANOUT
- DRAIN CLEANOUT
- FIRE HYDRANT
- WATER VALVE
- ANCHOR
- SIGN
- GUARD POST
- STREET LIGHT
- TRAFFIC LIGHT
- TEL. PEDESTAL
- TREE
- BUSH
- FENCE

REGISTERED PROFESSIONAL LAND SURVEYOR

BFM CORPORATION, L.L.C.
Professional Land Surveyors
534 WILLIAMS BOULEVARD
E-mail: bfmcorp@bfmcorporation.com
(504) 468-8800
Fax No. (504) 467-0065
CITY OF KENNER
JEFFERSON PARISH, LOUISIANA, 70062

A TOPOGRAPHIC AND ELEVATION SURVEY FOR A PORTION OF THE POLYCHEMIE PLANT BAY ST. LOUIS HANCOCK COUNTY, MISSISSIPPI

MADE AT THE REQUEST OF:
POLYCHEMIE, INC.

MARK	DESCRIPTION	DATE	BY	CHK'D
	REVISION RECORD			

SCALE: 1" = 60'

DATE: JANUARY 17, 2003

DRAWN BY: D.C.S. | CHECKED BY: DCS, EWP

DRAWING NO. F-4869-2003

PROJECT NO. 2767

SHEET 1 OF 1