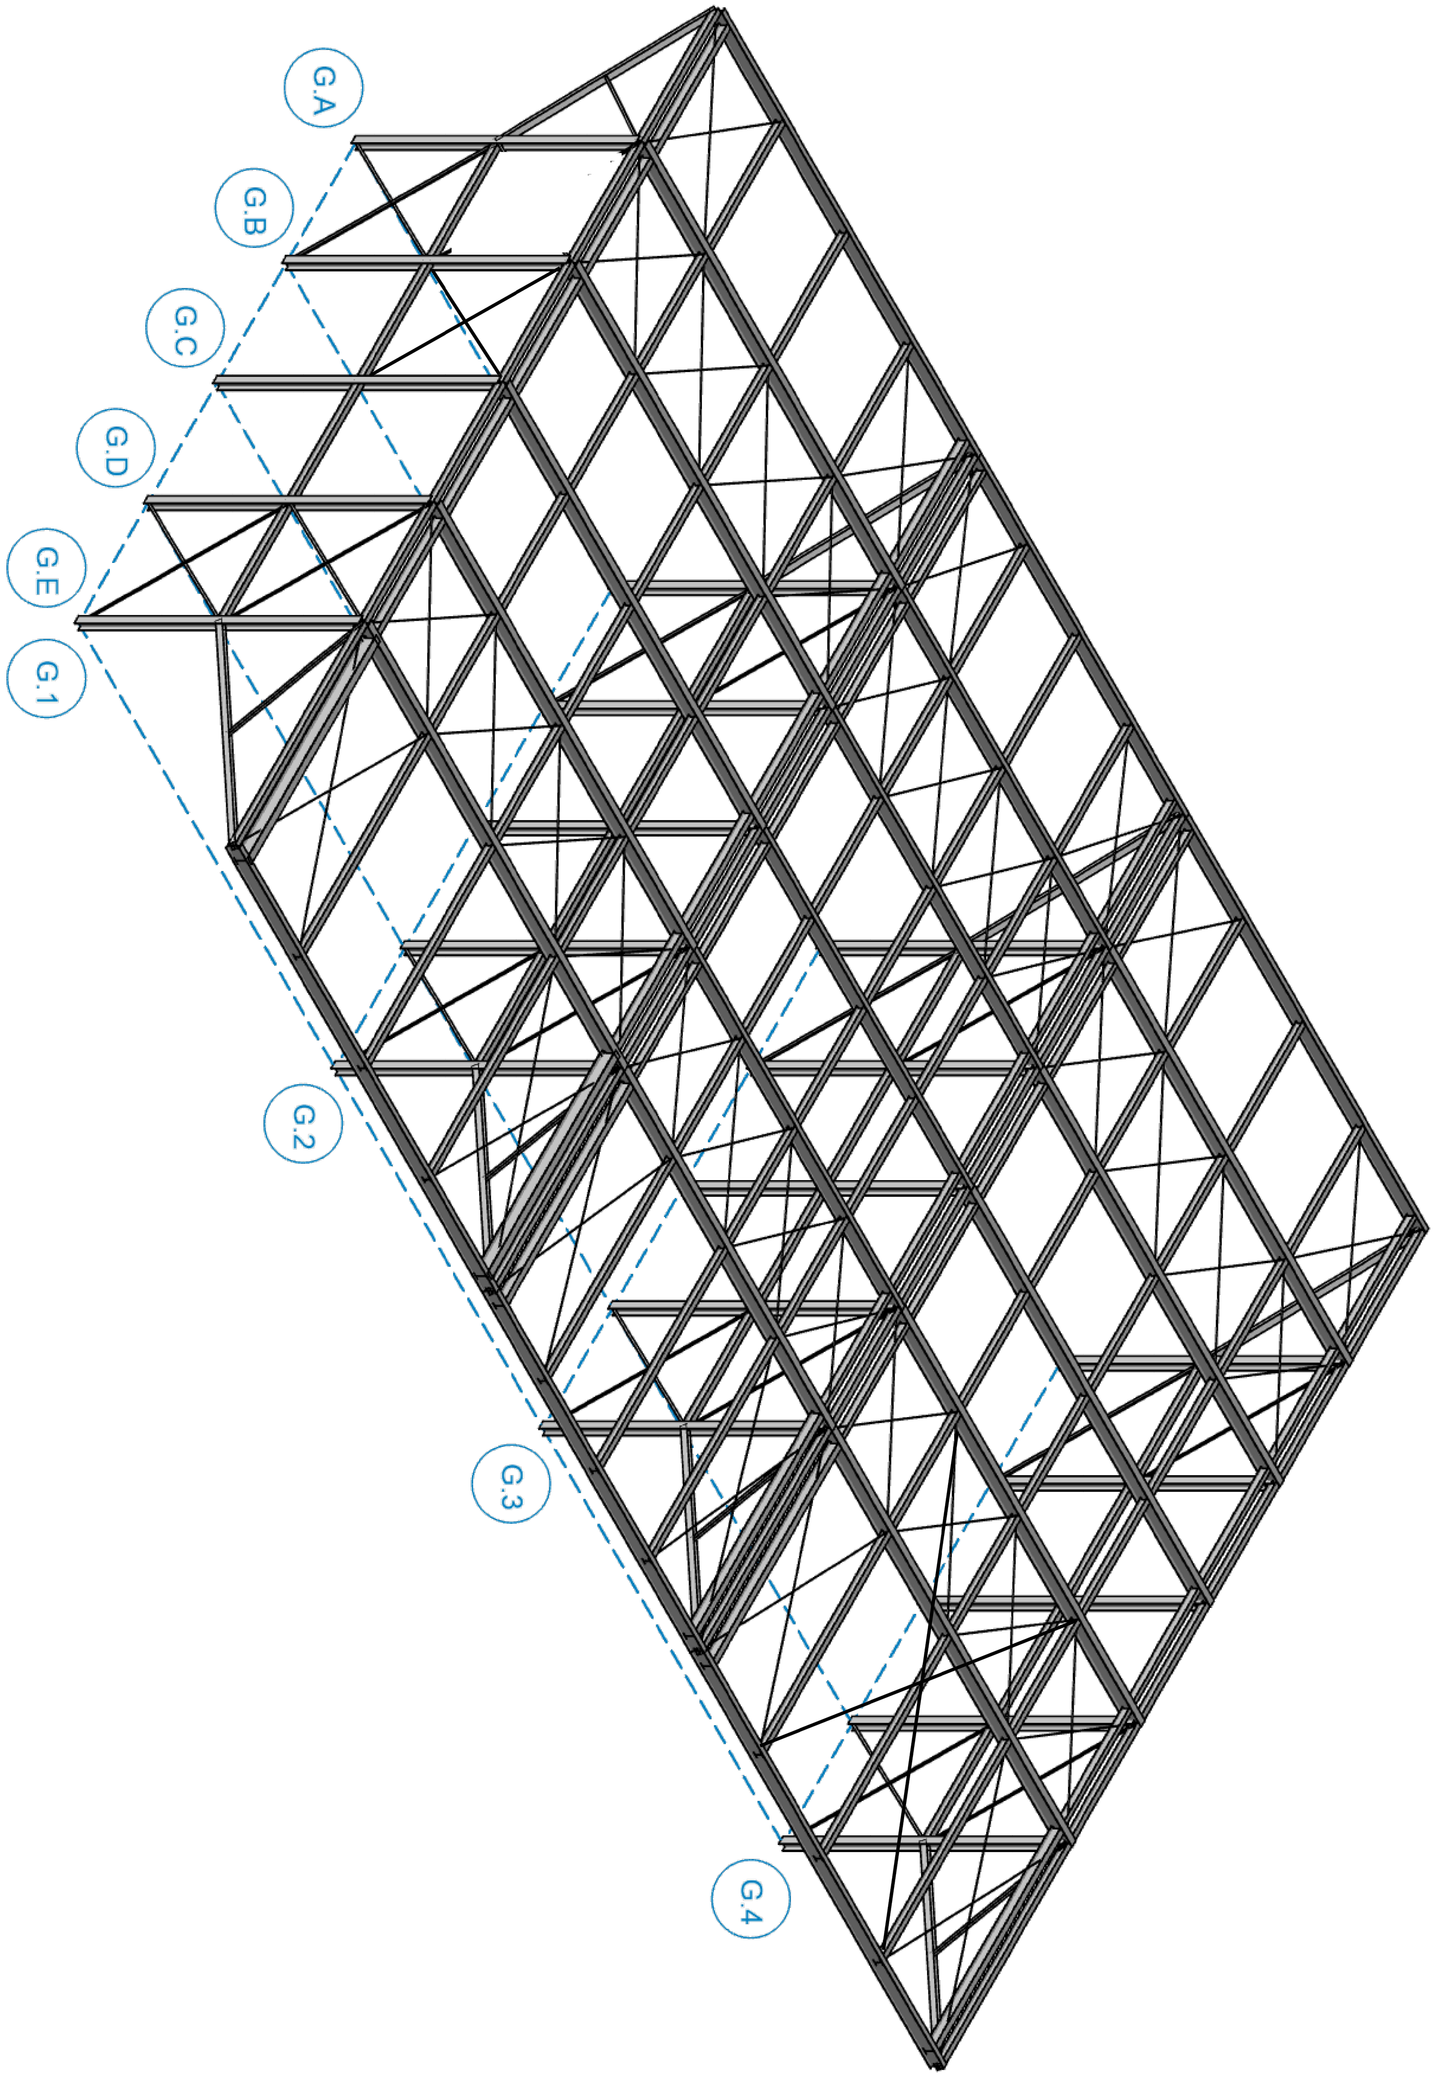

SHEET No: 3 of 3

S103

DRAWING NUMBER:

SHEET TITLE: PERSPECTIVE VIEW

NEW CRANE SUPPORT STRUCTURE

SHELL OIL
FOURCHON JUNCTION RAISED FACILITY

FOURCHON, LA.

JOB No:	2400	DATE:	05-21-24
DRAWN BY:	CKD	CHECKED BY:	BAM

The above drawings and specifications, designs and arrangements shown and/or described herein are and shall remain the property of Dammon Engineering, and no part thereof shall be copied, disclosed to others, or used in connection with any work or project other than the specific project for which they have been prepared and developed without the written consent of Dammon Engineering. Visual contact with these drawing or specifications shall constitute conclusive evidence of acceptance of these restrictions.

SEAL:

REVISIONS

#	DESCRIPTION	DATE

DAMMON
ENGINEERING, INC.
LOUISIANA & MISSISSIPPI

Chief Engineer: Brian Mistich, PE
554 Old Spanish Trail
Slidell, LA 70458

www.dammonengineering.com
info@dammonengineering.com
PH: 985.649.5832