FILE NAME: J:\- INDUSTRIAL SITES\Chervon Fourchon Junction Sparrows Group\Drawings\Current Drawings\S101A - Building Perspective.dwg PLOT DATE & TIME: Thursday, July 18, 2024 1:56:22 PM

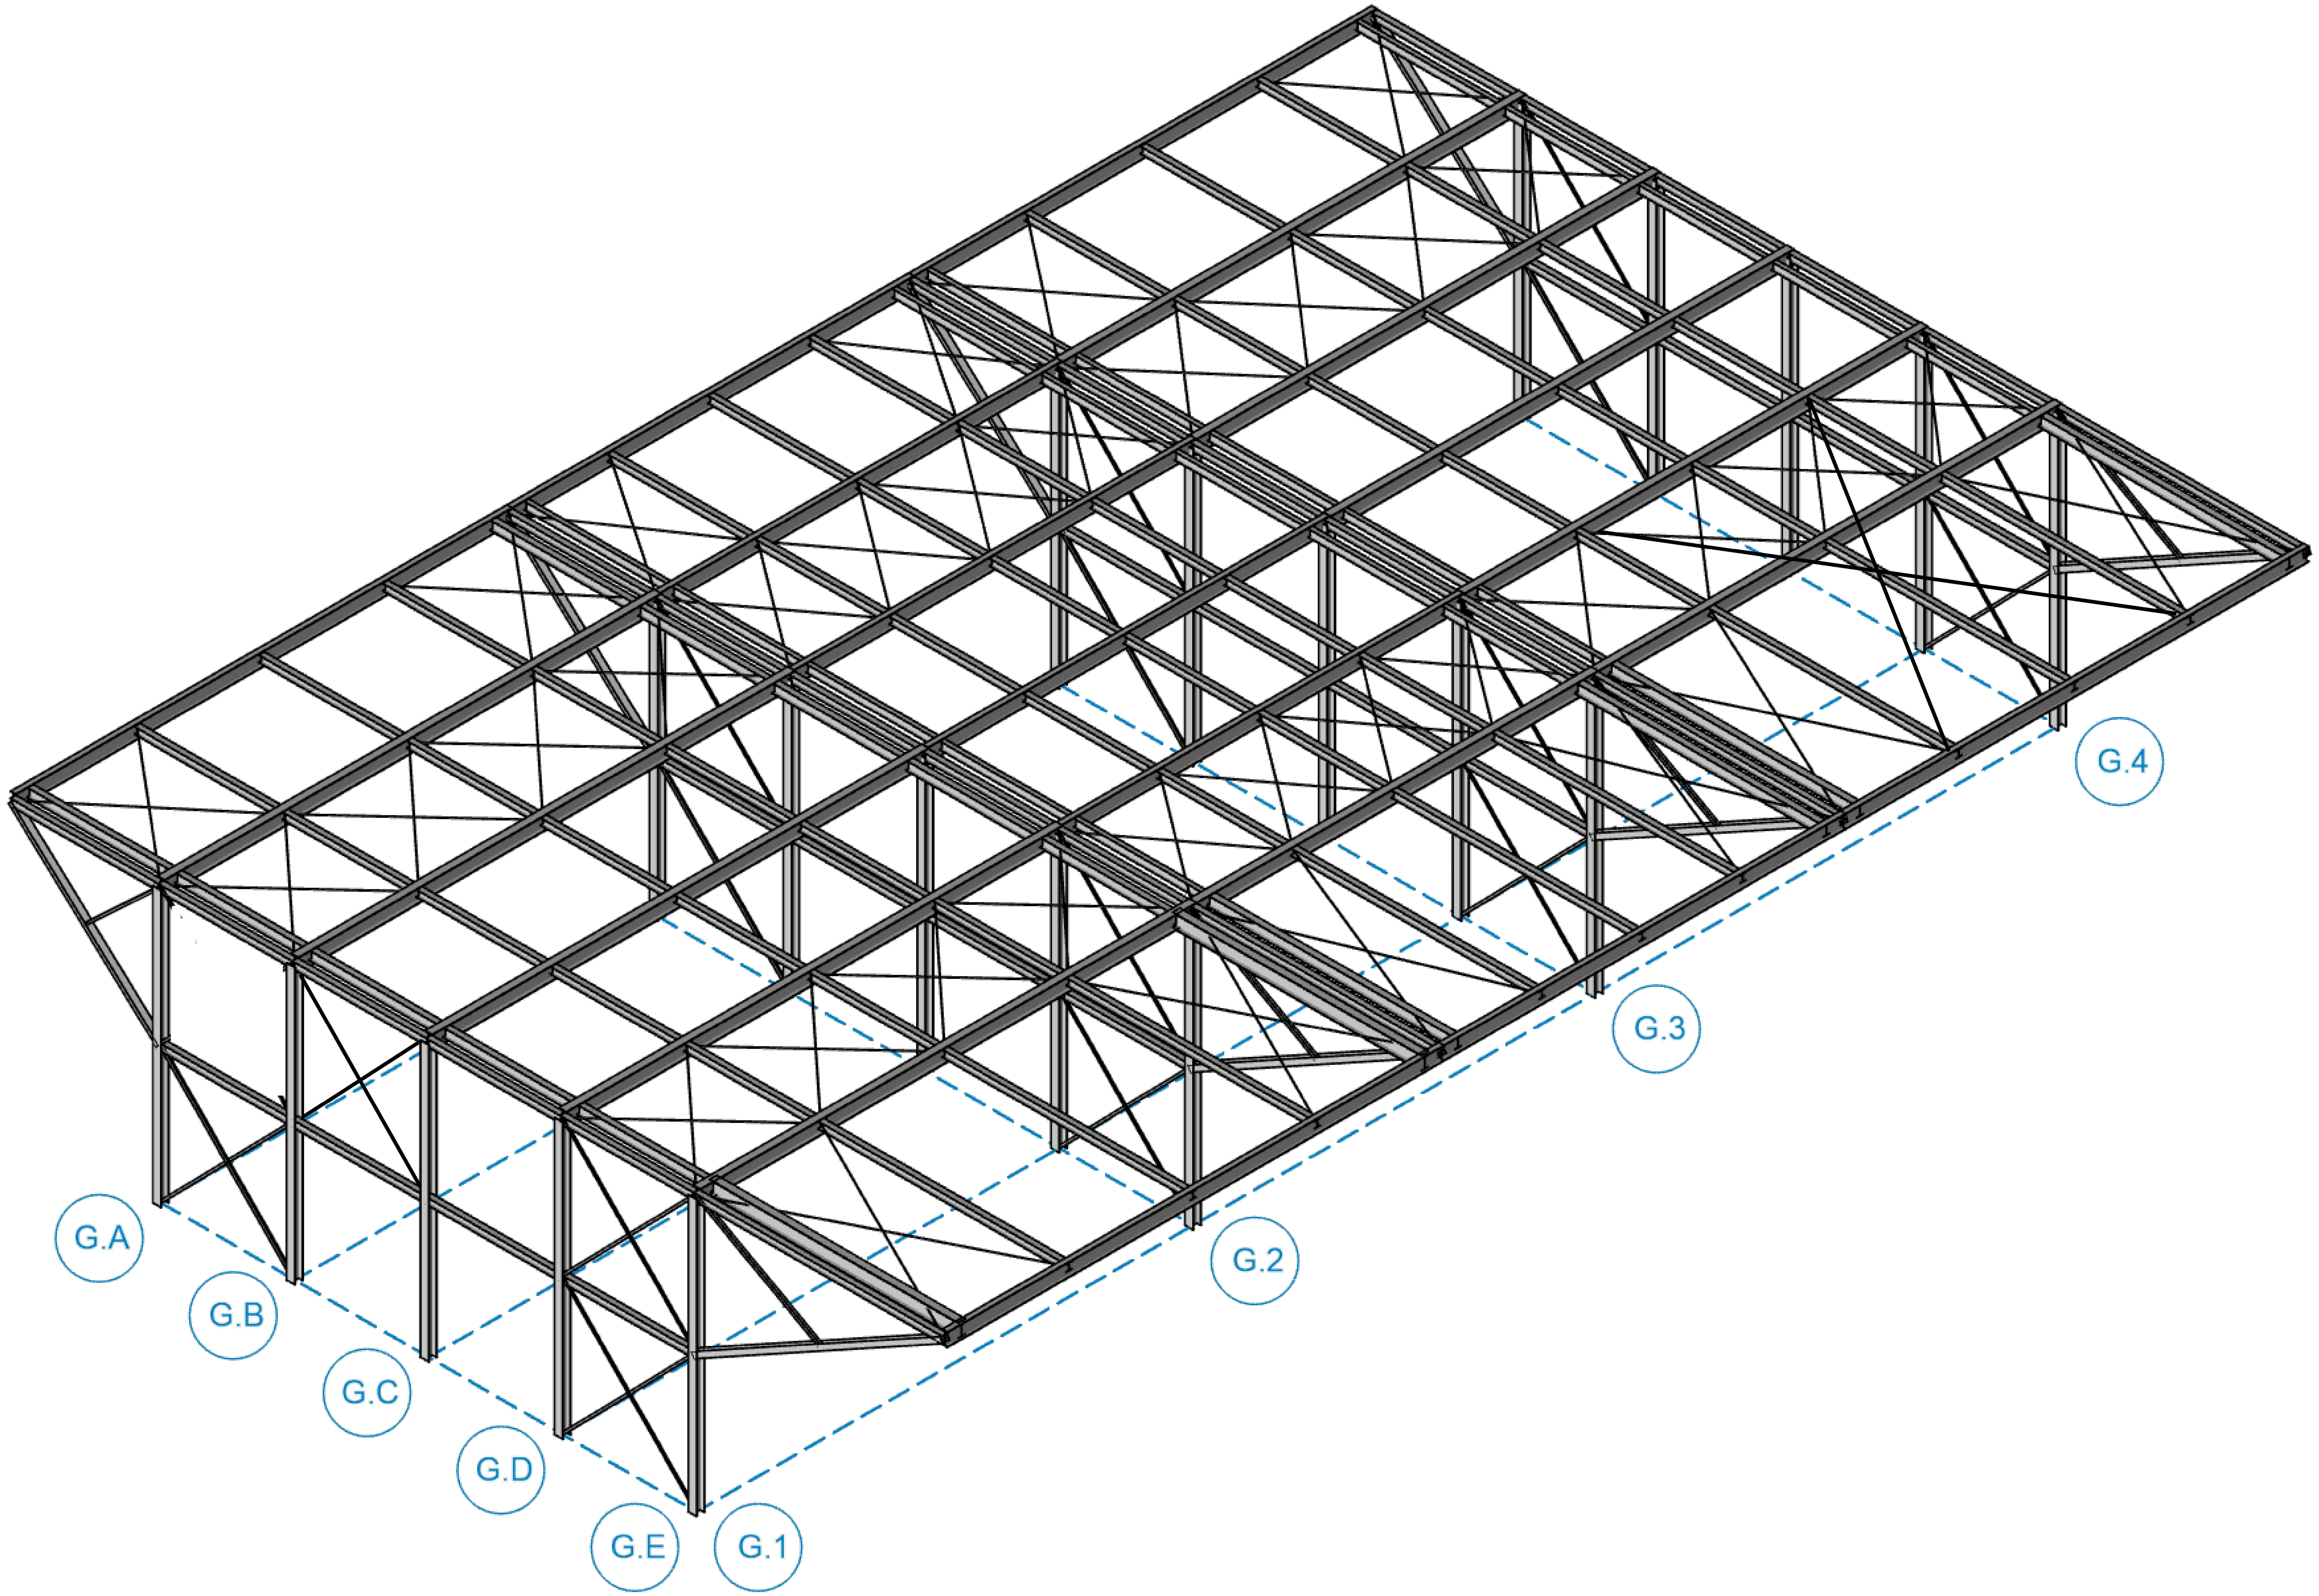

1 PROPOSED CRANE SUPPORT STRUCTURE
SCALE: N.T.S.

DAMMON
ENGINEERING, INC.
LOUISIANA & MISSISSIPPI

Chief Engineer: Brian Mistich, PE
554 Old Spanish Trail
Slidell, LA 70458

www.dammonengineering.com
info@dammonengineering.com
PH: 985.649.5832

#	DESCRIPTION	REVISIONS	DATE

SEAL:

NEW CRANE SUPPORT STRUCTURE

SHELL OIL FOURCHON JUNCTION RAISED FACILITY

FOURCHON, LA.

JOB No:	2400	DATE:	07-18-24
DRAWN BY:	CKD	CHECKED BY:	CDC

The above drawings and specifications, designs and arrangements represented thereby are and shall remain the property of Dammon Engineering, and no part thereof shall be copied, disclosed to others, or used in connection with any work or project other than the specific project for which the have been prepared and developed without written consent of Dammon Engineering. Visual contact with these drawings or specifications shall constitute conclusive evidence of acceptance of these restrictions.

SHEET TITLE:
PROPOSED CRANE SUPPORT STRUCTURE

DRAWING NUMBER:
S101

SHEET No: 1 of 3