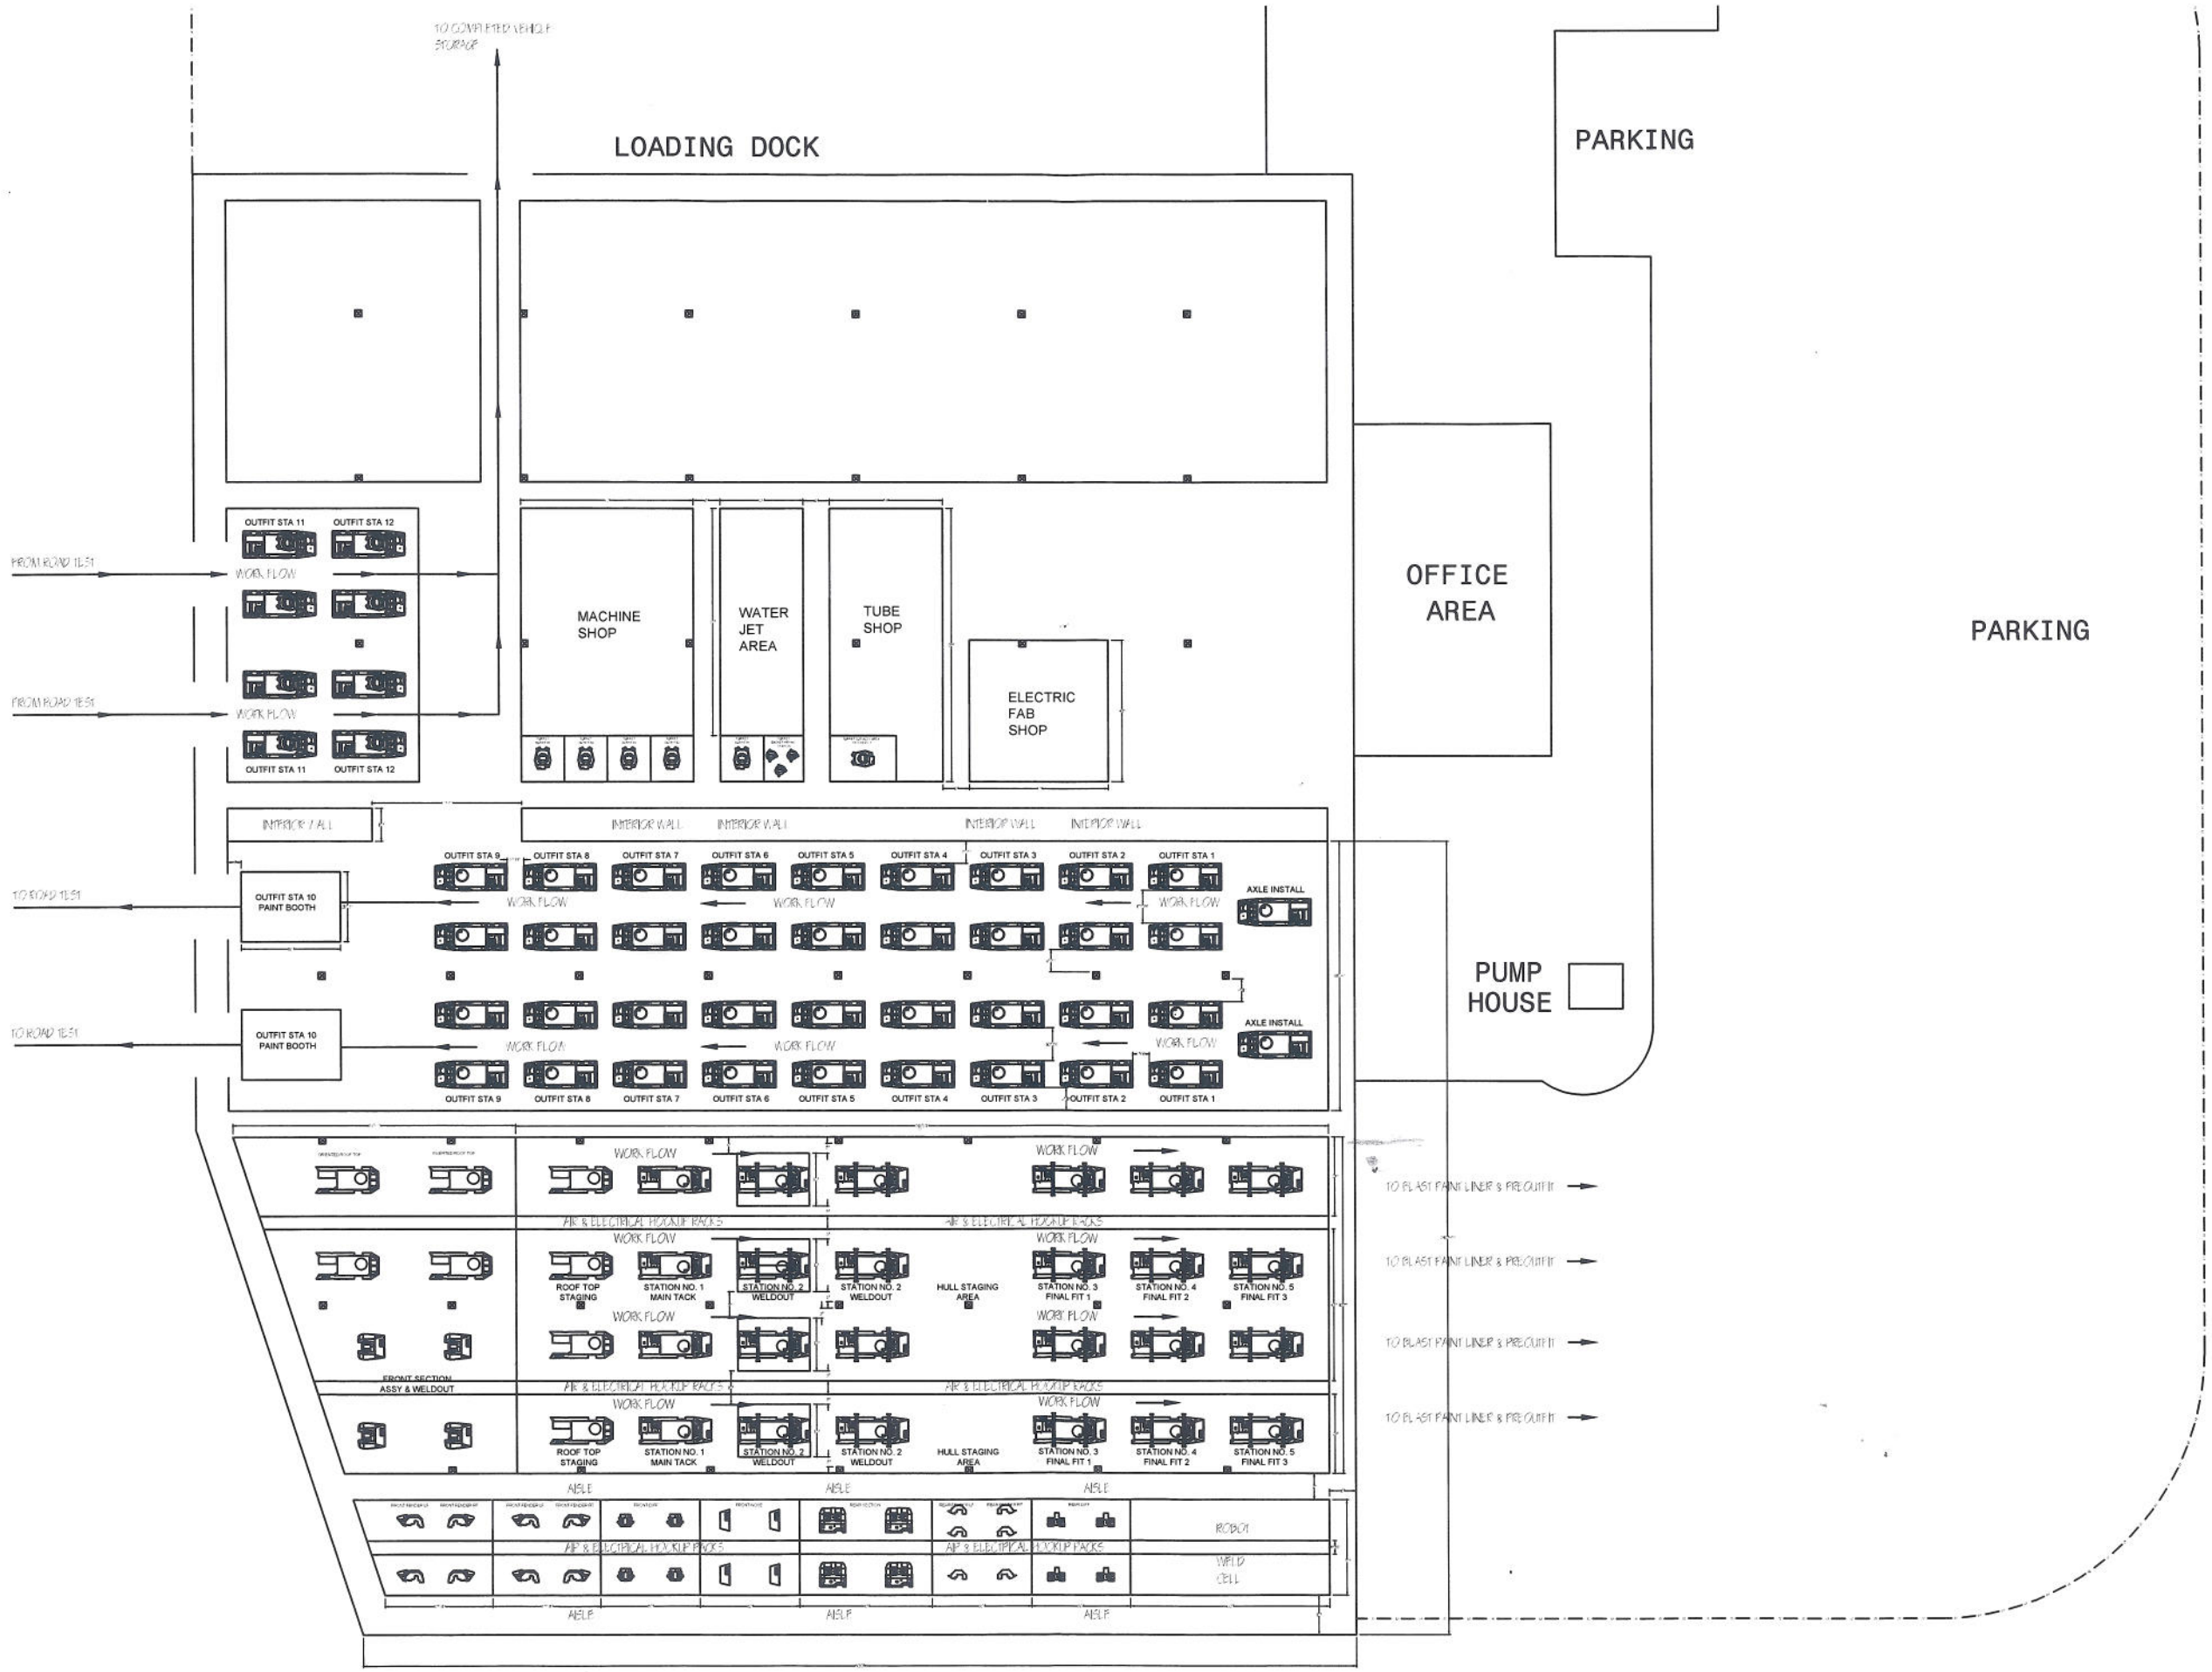
LOADING DOCK
PARKING
PARKING
OFFICE AREA
PUMP HOUSE
MACHINE SHOP
WATER JET AREA
TUBE SHOP
ELECTRIC FAB SHOP
OUTFIT STA 11
OUTFIT STA 12
WORK FLOW
INTERIOR WALL
OUTFIT STA 10 PAINT BOOTH
OUTFIT STA 9
OUTFIT STA 8
OUTFIT STA 7
OUTFIT STA 6
OUTFIT STA 5
OUTFIT STA 4
OUTFIT STA 3
OUTFIT STA 2
OUTFIT STA 1
AXLE INSTALL
AIR & ELECTRICAL HOOKUP RACKS
ROOF TOP STAGING
STATION NO. 1 MAIN TACK
STATION NO. 2 WELDOUT
HULL STAGING AREA
STATION NO. 3 FINAL FIT 1
STATION NO. 4 FINAL FIT 2
STATION NO. 5 FINAL FIT 3
FRONT SECTION ASSY & WELDOUT
AISLE
ROBOT
WELD CELL
TO BLAST PAINT LINER & PRE-OUTFIT