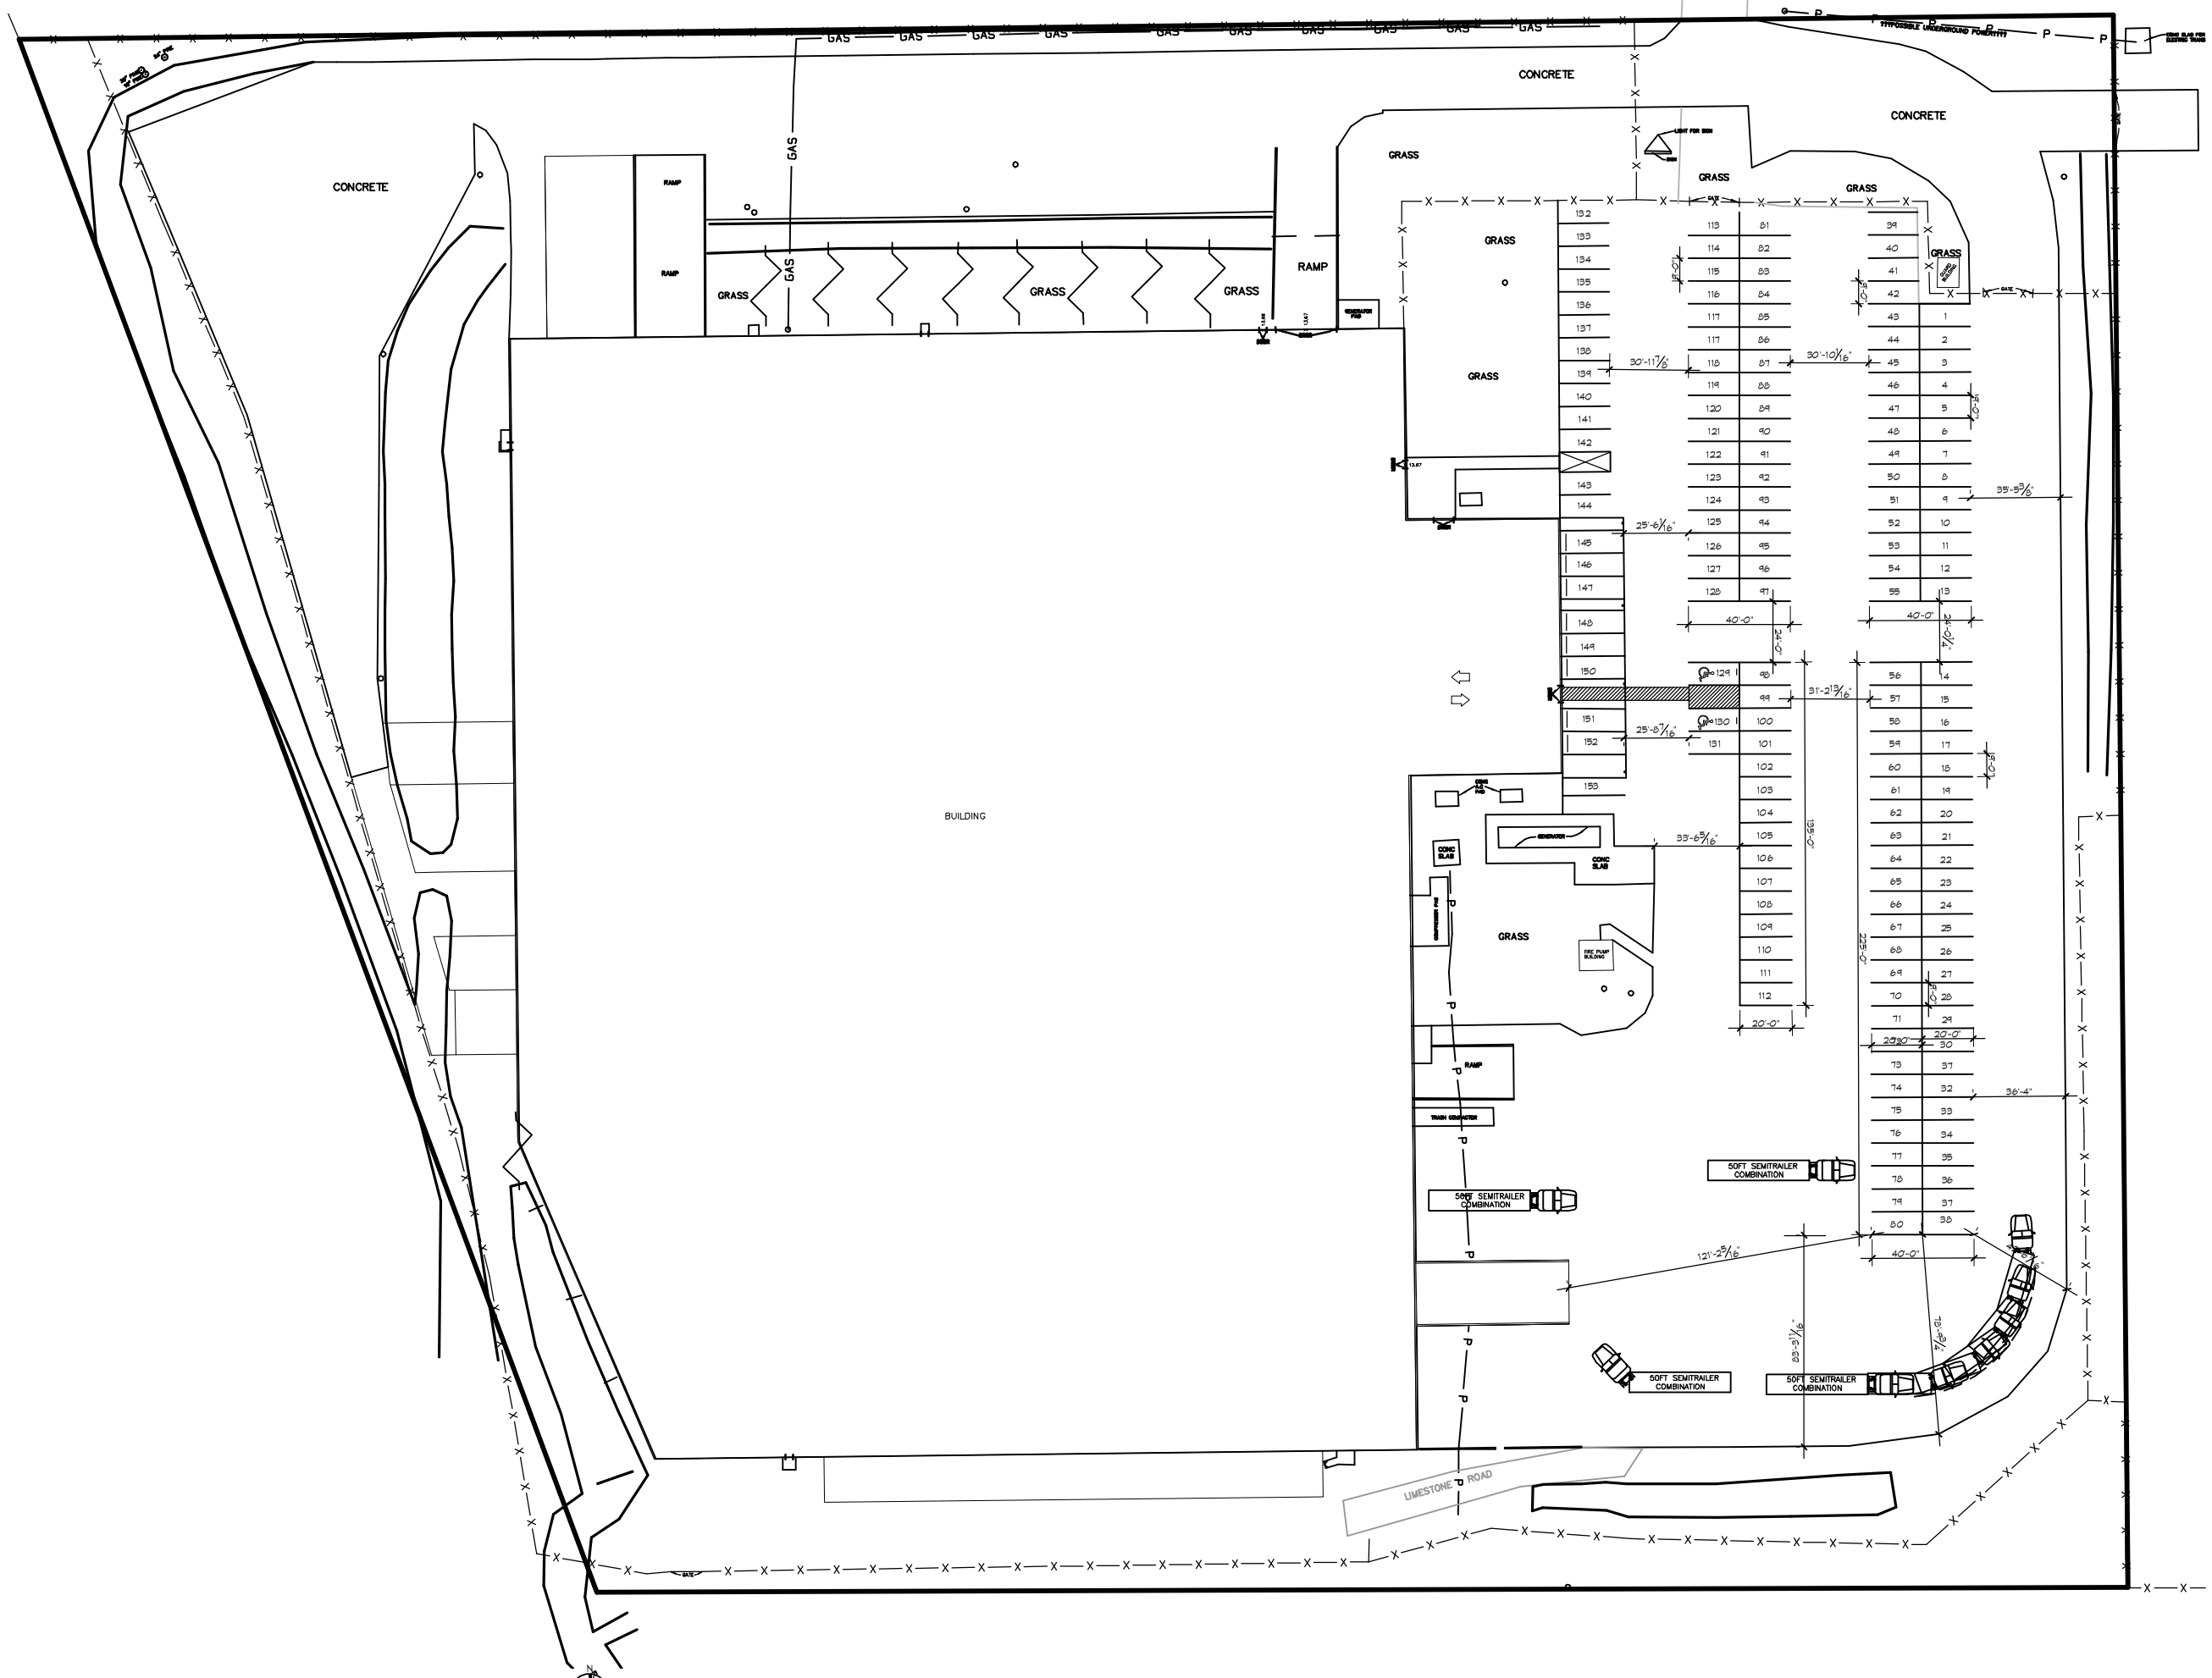

1 PARKING LOT LAYOUT
SCALE: 1" = 30'

DAMMON ENGINEERING, INC.
Architects & Engineers
www.dammonengineering.com
dammon@dammonengineering.com
PH: 985.649.5832
F: 985.641.5950
Chief Engineer: Brian Mistich, PE
Chief Architect: Kevin J. Kinchen, NCARB
5555 Desoto Drive
Slidell, LA 70458

#	DESCRIPTION	DATE

REVISIONS

SEAL:

PARKING LOT LAYOUT:
TEXTRON Marine & Land Systems
252 STONE ROAD
SLIDELL, LOUISIANA

JOB No: XXXX
DATE: 11.27.2019
DRAWN BY: CKD
CHECKED BY: CKD

THIS DRAWING AND ALL OTHER DOCUMENTS PREPARED BY DAMMON ENGINEERING, INC. ARE INSTRUMENTS OF SERVICE AND SHALL REMAIN THE PROPERTY OF DAMMON ENGINEERING, INC. AND WITH THE EXCEPTION OF THE ORIGINAL CONTRACT, SHALL NOT BE LOANED, REPRODUCED, OR DISTRIBUTED FOR ANY PURPOSE WHATSOEVER WITHOUT THE WRITTEN CONSENT OF DAMMON ENGINEERING, INC. THE PROJECT OF WHICH THIS DRAWING IS A PART, IS PROTECTED BY ARCHITECTURAL WORKS COPYRIGHT LAW, 17 U.S.C. 102 AND 120.

SHEET TITLE:
PARKING LOT LAYOUT

DRAWING NUMBER:
C1

SHEET No: 1 of 1