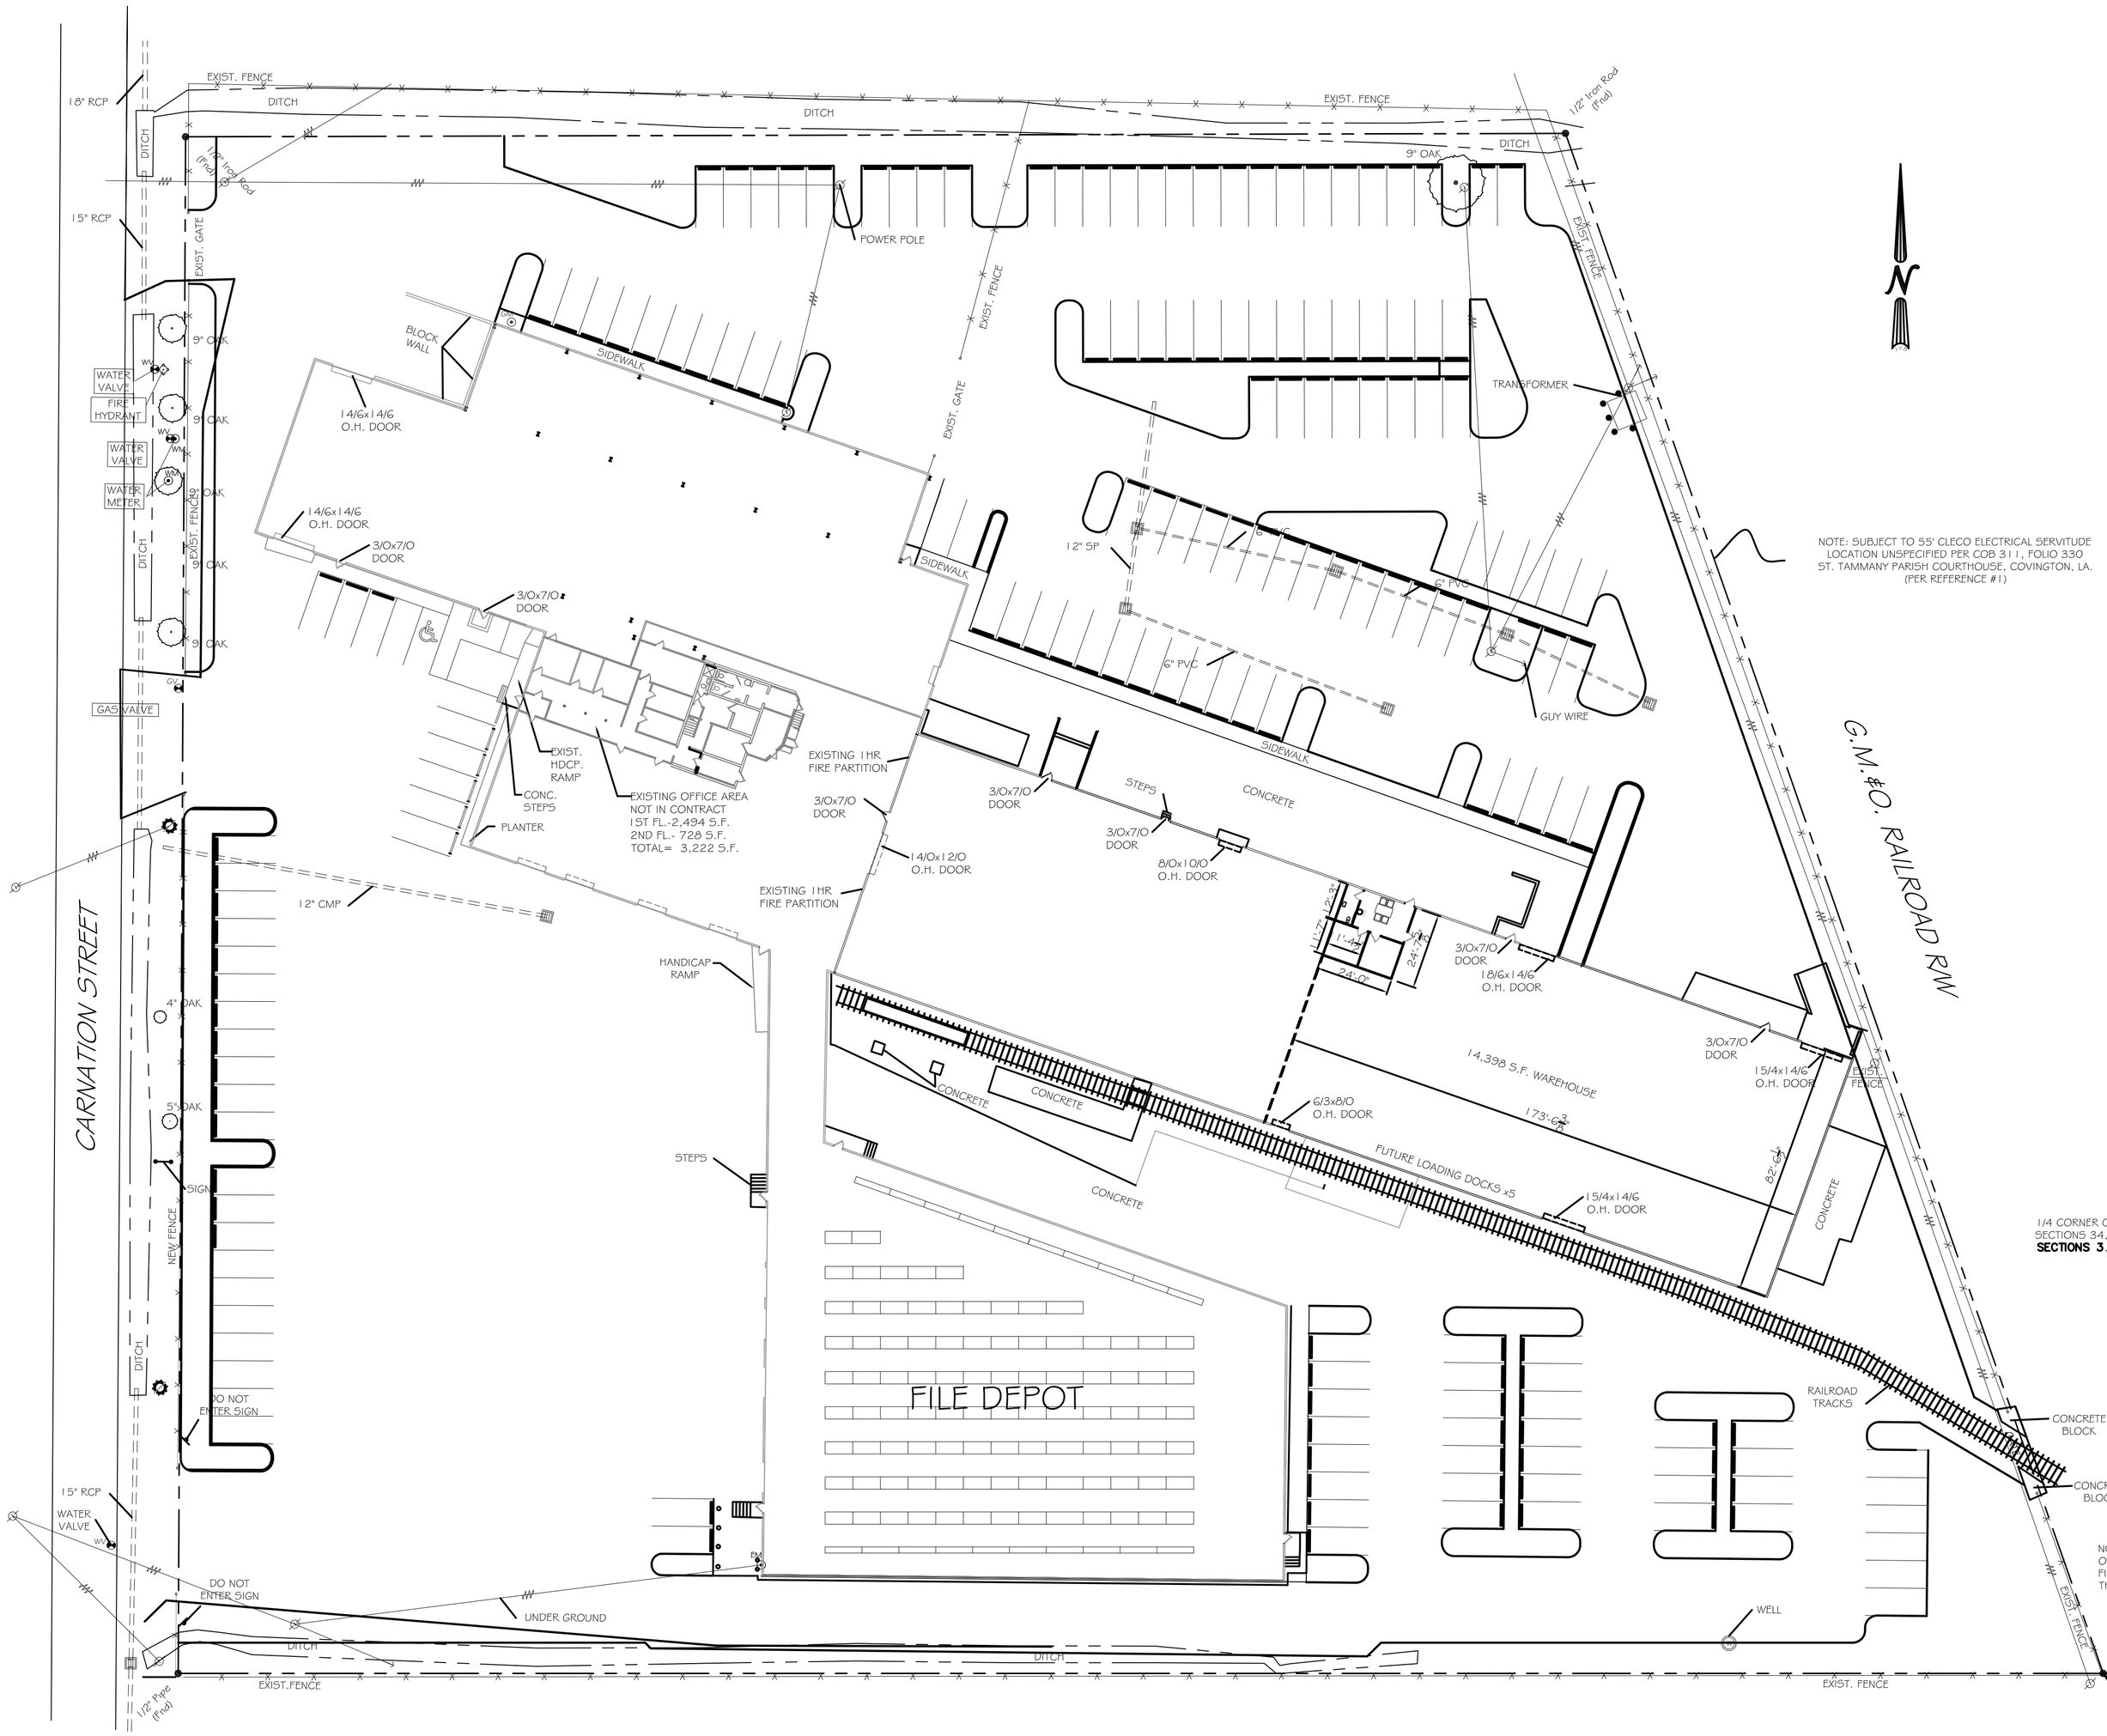

LEGEND

- SEWER MANHOLE , SEWER LINE
- WATER MANHOLE , WATER LINE
- GAS MANHOLE , GAS LINE
- TELE. MANHOLE , TELE. LINE
- DRAIN MANHOLE , DRAIN LINE
- DRAIN INLET , DRAIN LINE
- E T TV — POWER POLE / OVERHEAD LINES ELECTRIC,TELEPHONE,CABLE TV
- E T TV — ELEC. TOWER / OVERHEAD LINES
- CATCH BASIN
- LIGHT STANDARD
- TRAFFIC LIGHT
- TELE. , ELEC. , CATV PEDESTAL
- GAS , WATER , ELECTRIC METER
- GAS , WATER VALVE
- SEWER , DRAIN CLEANOUT
- FIRE HYDRANT
- GUY WIRE ANCHOR
- SIGN
- PYLON
- MAILBOX
- EXISTING TREE
- EXISTING SHRUB
- FENCE