DRAINAGE NOTES

1. DRAIN PIPE AND FITTINGS WITHIN PROPERTY LINE SHALL BE POLYVINYL CHLORIDE PLASTIC PIPE, MEETING CLASS 100 C-900 PVC.
2. ELEVATIONS SHOWN ARE MSL.
3. FIELD VERIFY ALL ELEVATIONS AND AND DRAINAGE SYSTEM PLACEMENT PRIOR TO START OF WORK.
4. PROVIDE VERTICAL ELBOW AT DOWNSPOUTS FOR CONNECTION TO SUBSURFACE DRAINAGE WHERE INDICATED. ELBOW ID SHALL BE SIZED SUCH THAT THE DOWNSPOUT CAN BE INSERTED INTO THE PIPE OPENING WITHOUT DEFORMATION TO THE DOWNSPOUT.

DRAINAGE LEGEND

TOC XXX.X'	TOP OF CONCRETE ELEVATION
TOG XXX.X'	TOP OF GRATE ELEVATION
INV XXX.XX'	INVERT OF PIPE ELEVATION
IS	SUB-SURFACE DRAINAGE PVC WITH DIRECTION OF FLOW ARROW, SEE PLAN FOR SIZE OF PVC
DS	SUB-SURFACE DRAINAGE PVC AT BUILDING WITH DOWN SPOUTS (DS) FROM ROOF GUTTERS
	PARKING WHEEL STOP
	NEW CATCH BASIN

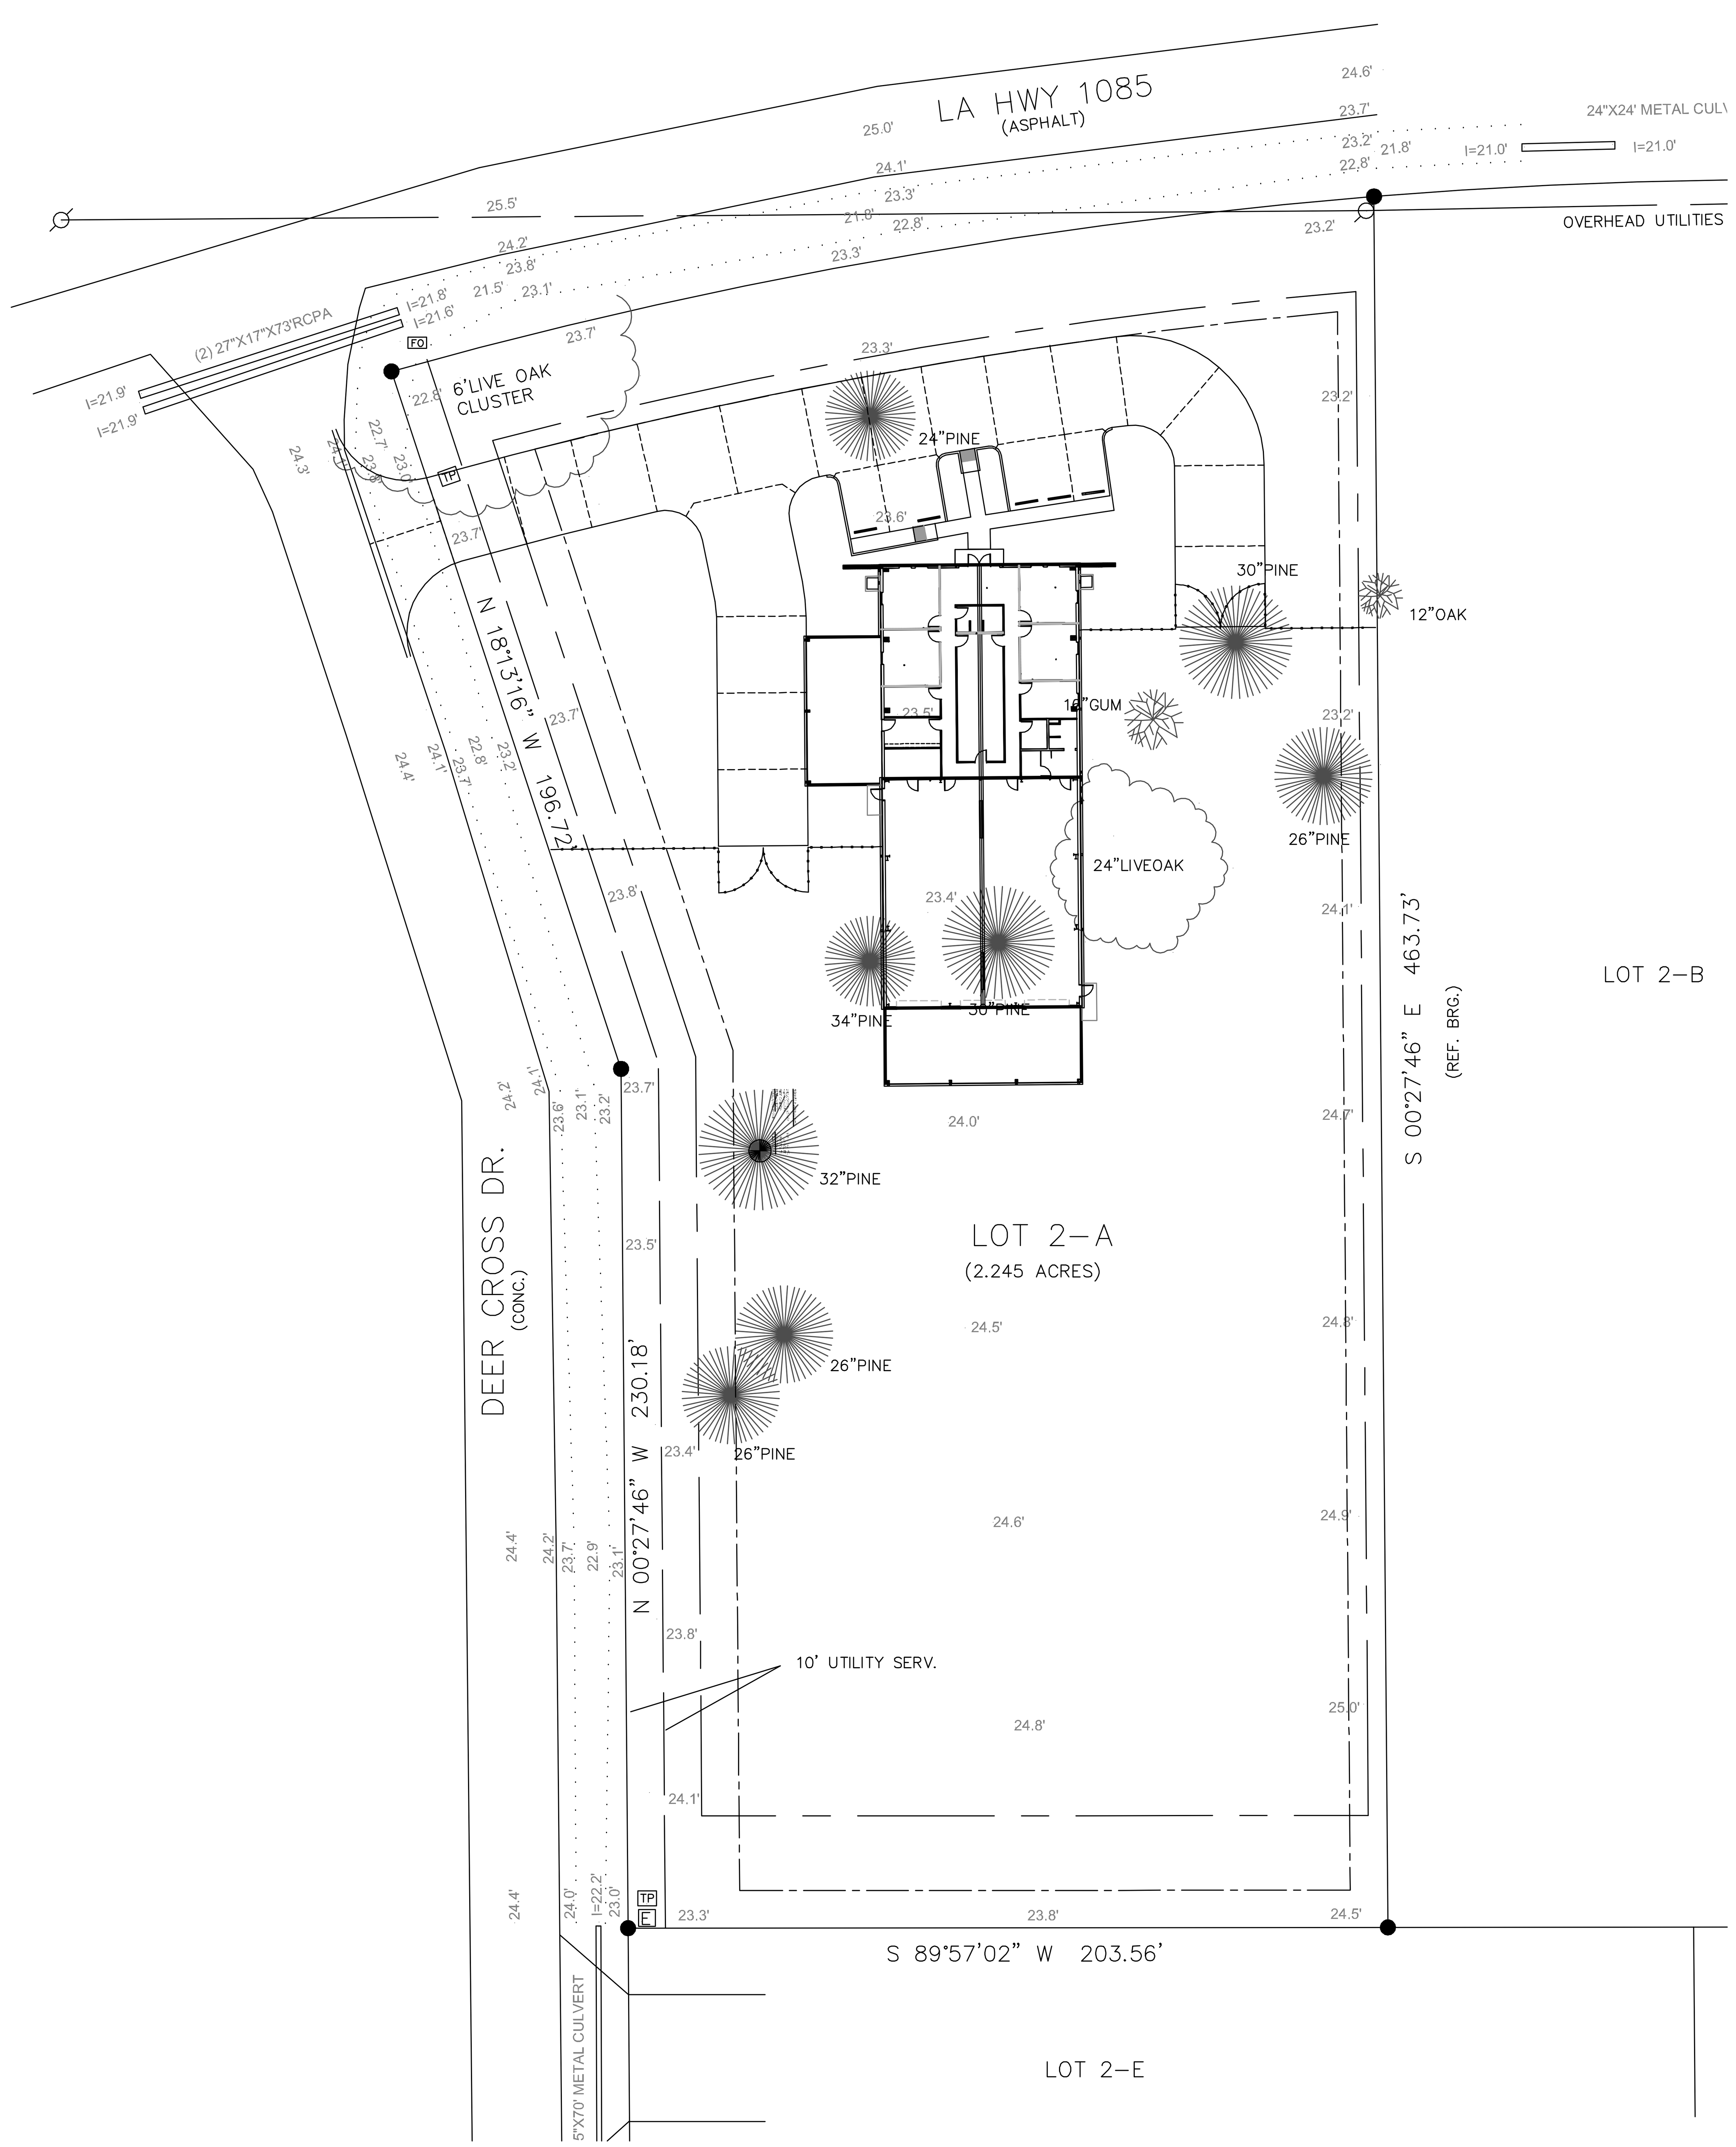

14 DRAINAGE PLAN
SCALE: 1" = 30'-0"

Chief Engineer: Brian Mistich, PE
554 Old Spanish Trail
Slidell, LA 70458
www.dammonengineering.com
info@dammonengineering.com
PH: 985.649.5832

#	DESCRIPTION	DATE
REVISIONS		

SEAL:

NEW OFFICE WAREHOUSE

ZEIGLER TREE & TIMBER, CO.

LA. HWY 1085 DEER CROSS DRIVE
MADISONVILLE, LA 70447

JOB No:	2383	DATE:	6-6-2019
DRAWN BY:	CKD	CHECKED BY:	BAM

The above drawings and specifications, designs and arrangements represented thereby are and shall remain the property of Dammon Engineering, and no part thereof shall be copied, disclosed to others, or used in connection with any work or project other than the specific project for which the have been prepared and developed without written consent of Dammon Engineering. Visual contact with these drawings or specifications shall constitute conclusive evidence of acceptance of these restrictions.

SHEET TITLE:
SITE DRAINAGE PLAN

DRAWING NUMBER:

C104