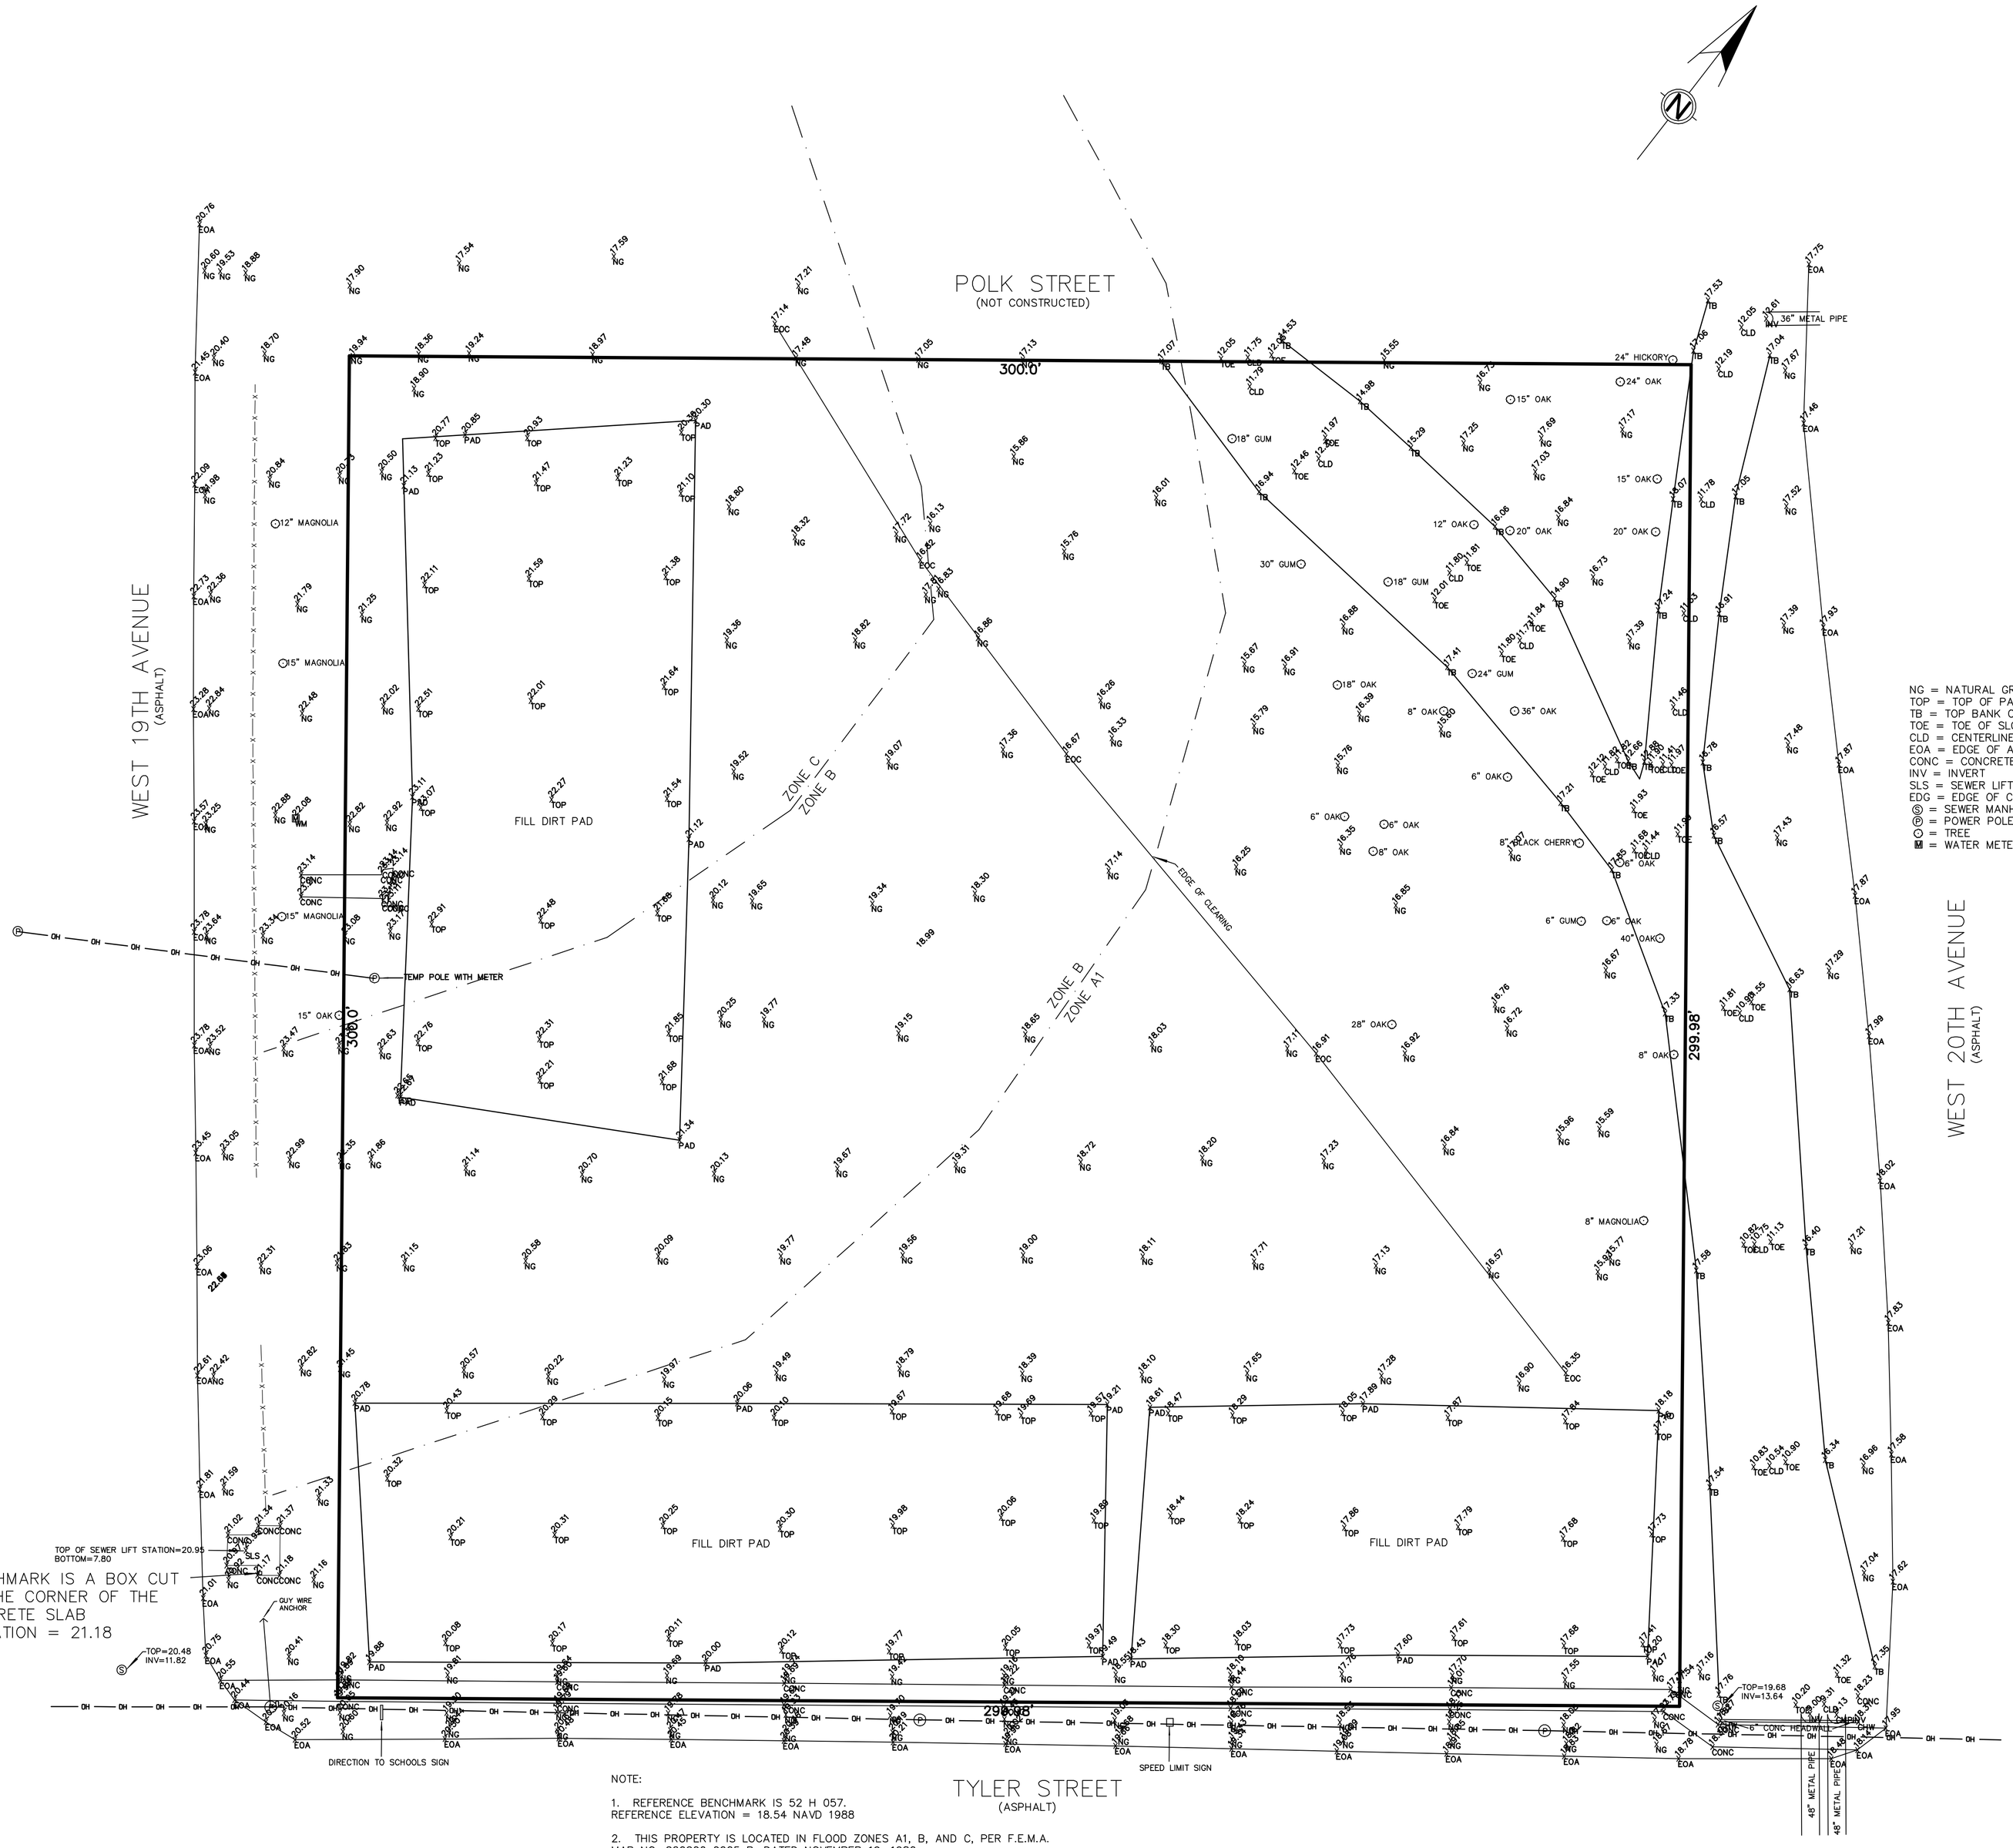

NG = NATURAL GROUND
TOP = TOP OF PAD
TB = TOP BANK OF DITCH
TOE = TOE OF SLOPE
CLD = CENTERLINE OF DITCH
EOA = EDGE OF ASPHALT
CONC = CONCRETE
INV = INVERT
SLS = SEWER LIFT STATION
EDG = EDGE OF CLEARING
Ⓢ = SEWER MANHOLE
Ⓟ = POWER POLE
O = TREE
M = WATER METER

NOTE:

1. REFERENCE BENCHMARK IS 52 H 057.
REFERENCE ELEVATION = 18.54 NAVD 1988

2. THIS PROPERTY IS LOCATED IN FLOOD ZONES A1, B, AND C, PER F.E.M.A.
MAP NO. 220200 0005 B, DATED NOVEMBER 19, 1980.

John G. Cummings, & Associates
PROFESSIONAL LAND SURVEYORS
503 N. JEFFERSON AVE. COVINGTON, LOUISIANA 70433 (985) 892-1549

PLAT PREPARED FOR: *K B Kaufmann*

SHOWING A SURVEY OF: A TOPOGRAPHIC SURVEY OF LOT 1A, SQUARE 1907, DIVISION OF NEW COVINGTON, CITY OF COVINGTON, ST. TAMMANY PARISH, LOUISIANA.

SCALE:	DATE:	JOB NO.	REVISED:
1" = 20'	11-4-2013	13312-TOPO	