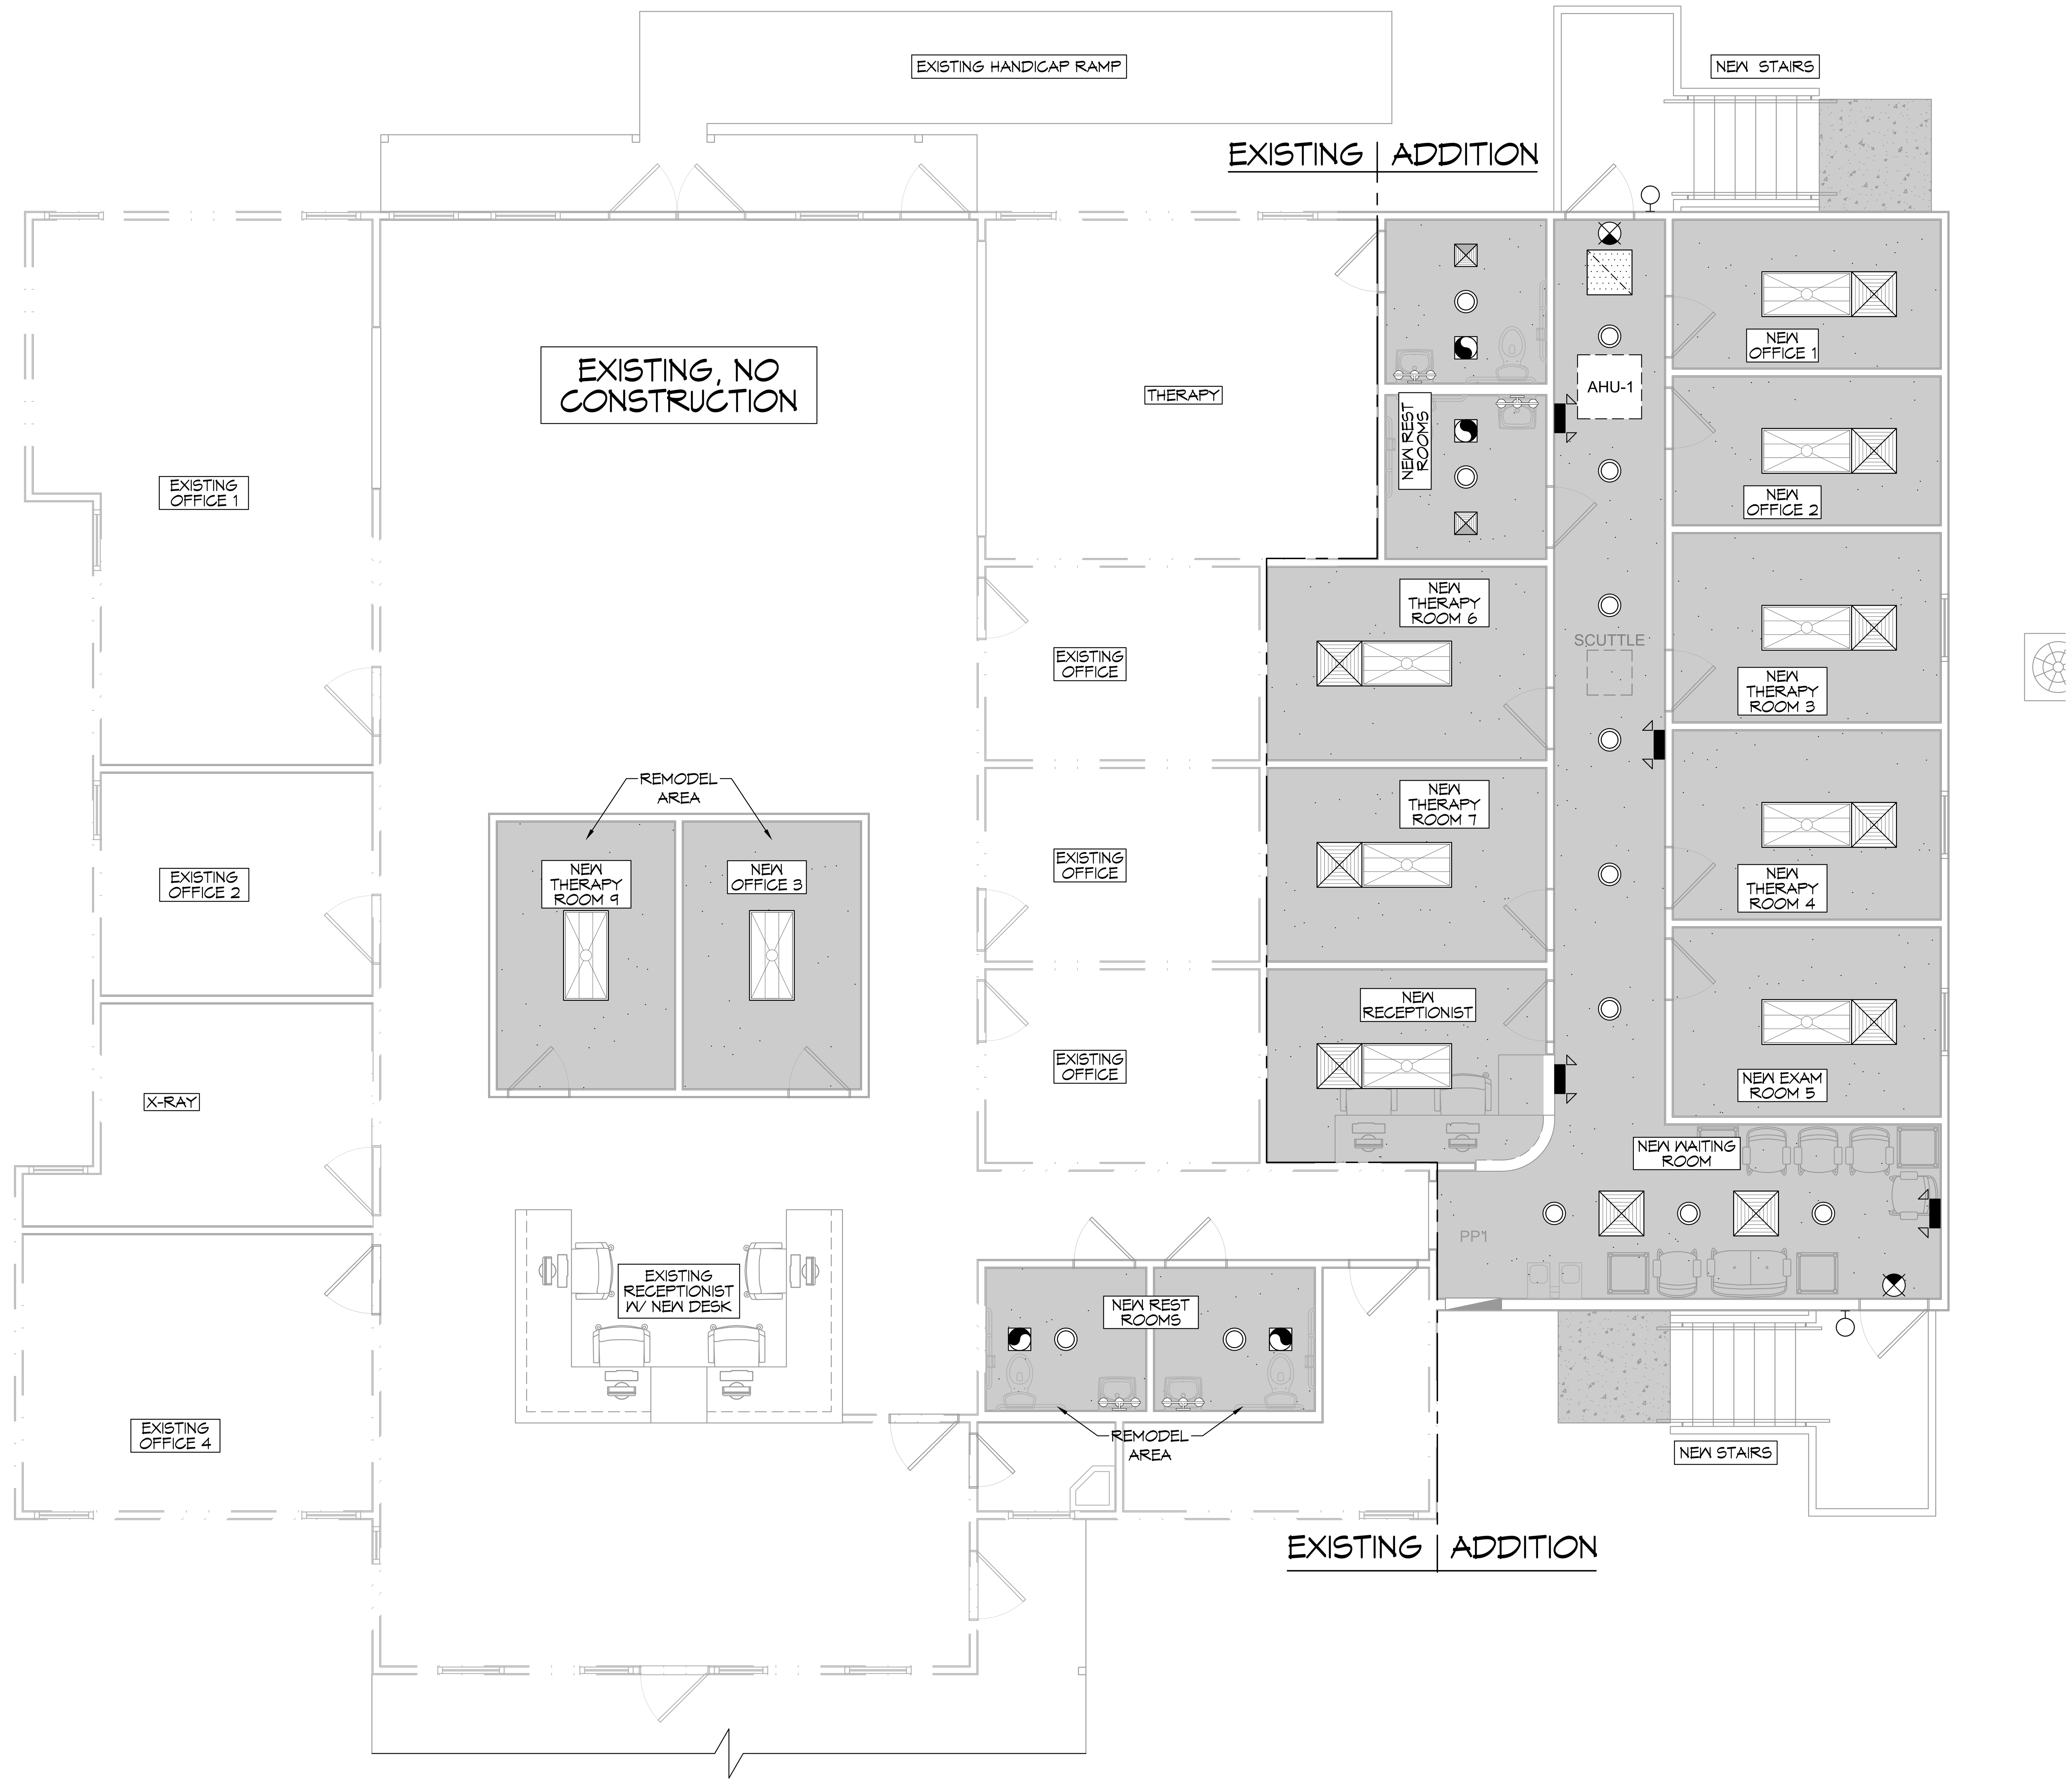

15 REFLECTED CEILING PLAN
SCALE: 1/4"= 1'-0"

RCP NOTES

1. ALL CEILING HEIGHTS INDICATED ON PLANS ARE FROM TOP OF FINISH FLOOR TO UNDERSIDE OF FINISH CEILING UNLESS OTHERWISE NOTED.
2. REFER TO PARTITION TYPES FOR WALL/PARTITION ASSEMBLY AND INFORMATION.
3. SEE SHEET E101 FOR LIGHT FIXTURE TYPES. SEE MECHANICAL DRAWINGS FOR DIFFUSER AND GRILLE TYPES.
4. PROVIDE ADEQUATE CLEARANCES FOR DUCTS AND RELATED APPURTENTANT ITEMS NECESSARY TO MAINTAIN THE SPECIFIED CEILING HEIGHT ABOVE THE FINISH FLOOR FOR LIGHT FIXTURES.
5. PROVIDE HANGER AND SAFETY WIRE FOR LIGHT FIXTURES, SPEAKERS, AND AIR SUPPLY/RETURN DIFFUSERS (AS REQUIRED).
6. ALL ELEMENTS SUSPENDED FROM THE DECK THAT OVERHANGS A PEDESTRIANS WAY SHALL BE A MINIMUM OF 80 INCHES ABOVE THE WALKING SURFACE AS MEASURED FROM THE BOTTOM OF THE OBSTRUCTION.

NOTE:
REPLACE NECESSARY FIXTURES CAUSED BY REMODEL

LEGEND

- GYPSUM BOARD W/ SHEETROCK
- HVAC RETURN AIR GRILL
- HVAC SUPPLY AIR DIFFUSER
- EXHAUST FAN
- EXIT LIGHT
- EMERGENCY WALL LIGHT
- LED FLUORESCENT LIGHT FIXTURE
- RECESSED LIGHT
- WALL SCONCE
- MIRROR LIGHT

DAMMON ENGINEERING, INC.
LOUISIANA & MISSISSIPPI
Chief Engineer: Brian Mistich, PE
554 Old Spanish Trail
Slidell, LA 70458
www.dammonengineering.com
info@dammonengineering.com
PH: 985.649.5832

#	DESCRIPTION	DATE
REVISIONS		

SEAL:
STATE OF LOUISIANA
BRIAN A. MISTICH
License No. 30187
PROFESSIONAL ENGINEER

LA HEALTH SOLUTIONS
56634 BOSWORTH ST,
SLIDELL, LA 70458

JOB No:	DATE: 04-20-2022
DRAWN BY: JAGMW	CHECKED BY: JMS

The above drawings and specifications, designs and arrangements represented thereby are and shall remain the property of Dammon Engineering, and no part thereof shall be copied, disclosed to others, or used in connection with any work or project other than the specific project for which the have been prepared and developed without written consent of Dammon Engineering. Visual contact with these drawings or specifications shall constitute conclusive evidence of acceptance of these restrictions.

SHEET TITLE:
REFLECTED CEILING PLAN

DRAWING NUMBER:
A103