PLANNING

ZONED C-2 COMMERCIAL DISTRICT

EXISTING PARKING

MEDICAL AND DENTAL OFFICES AND CLINICS - 1 SPACE/DOCTOR'S OFFICE PLUS 1.5 SPACE/EXAM ROOM.
= 14 REQUIRED
= 15 PROVIDED

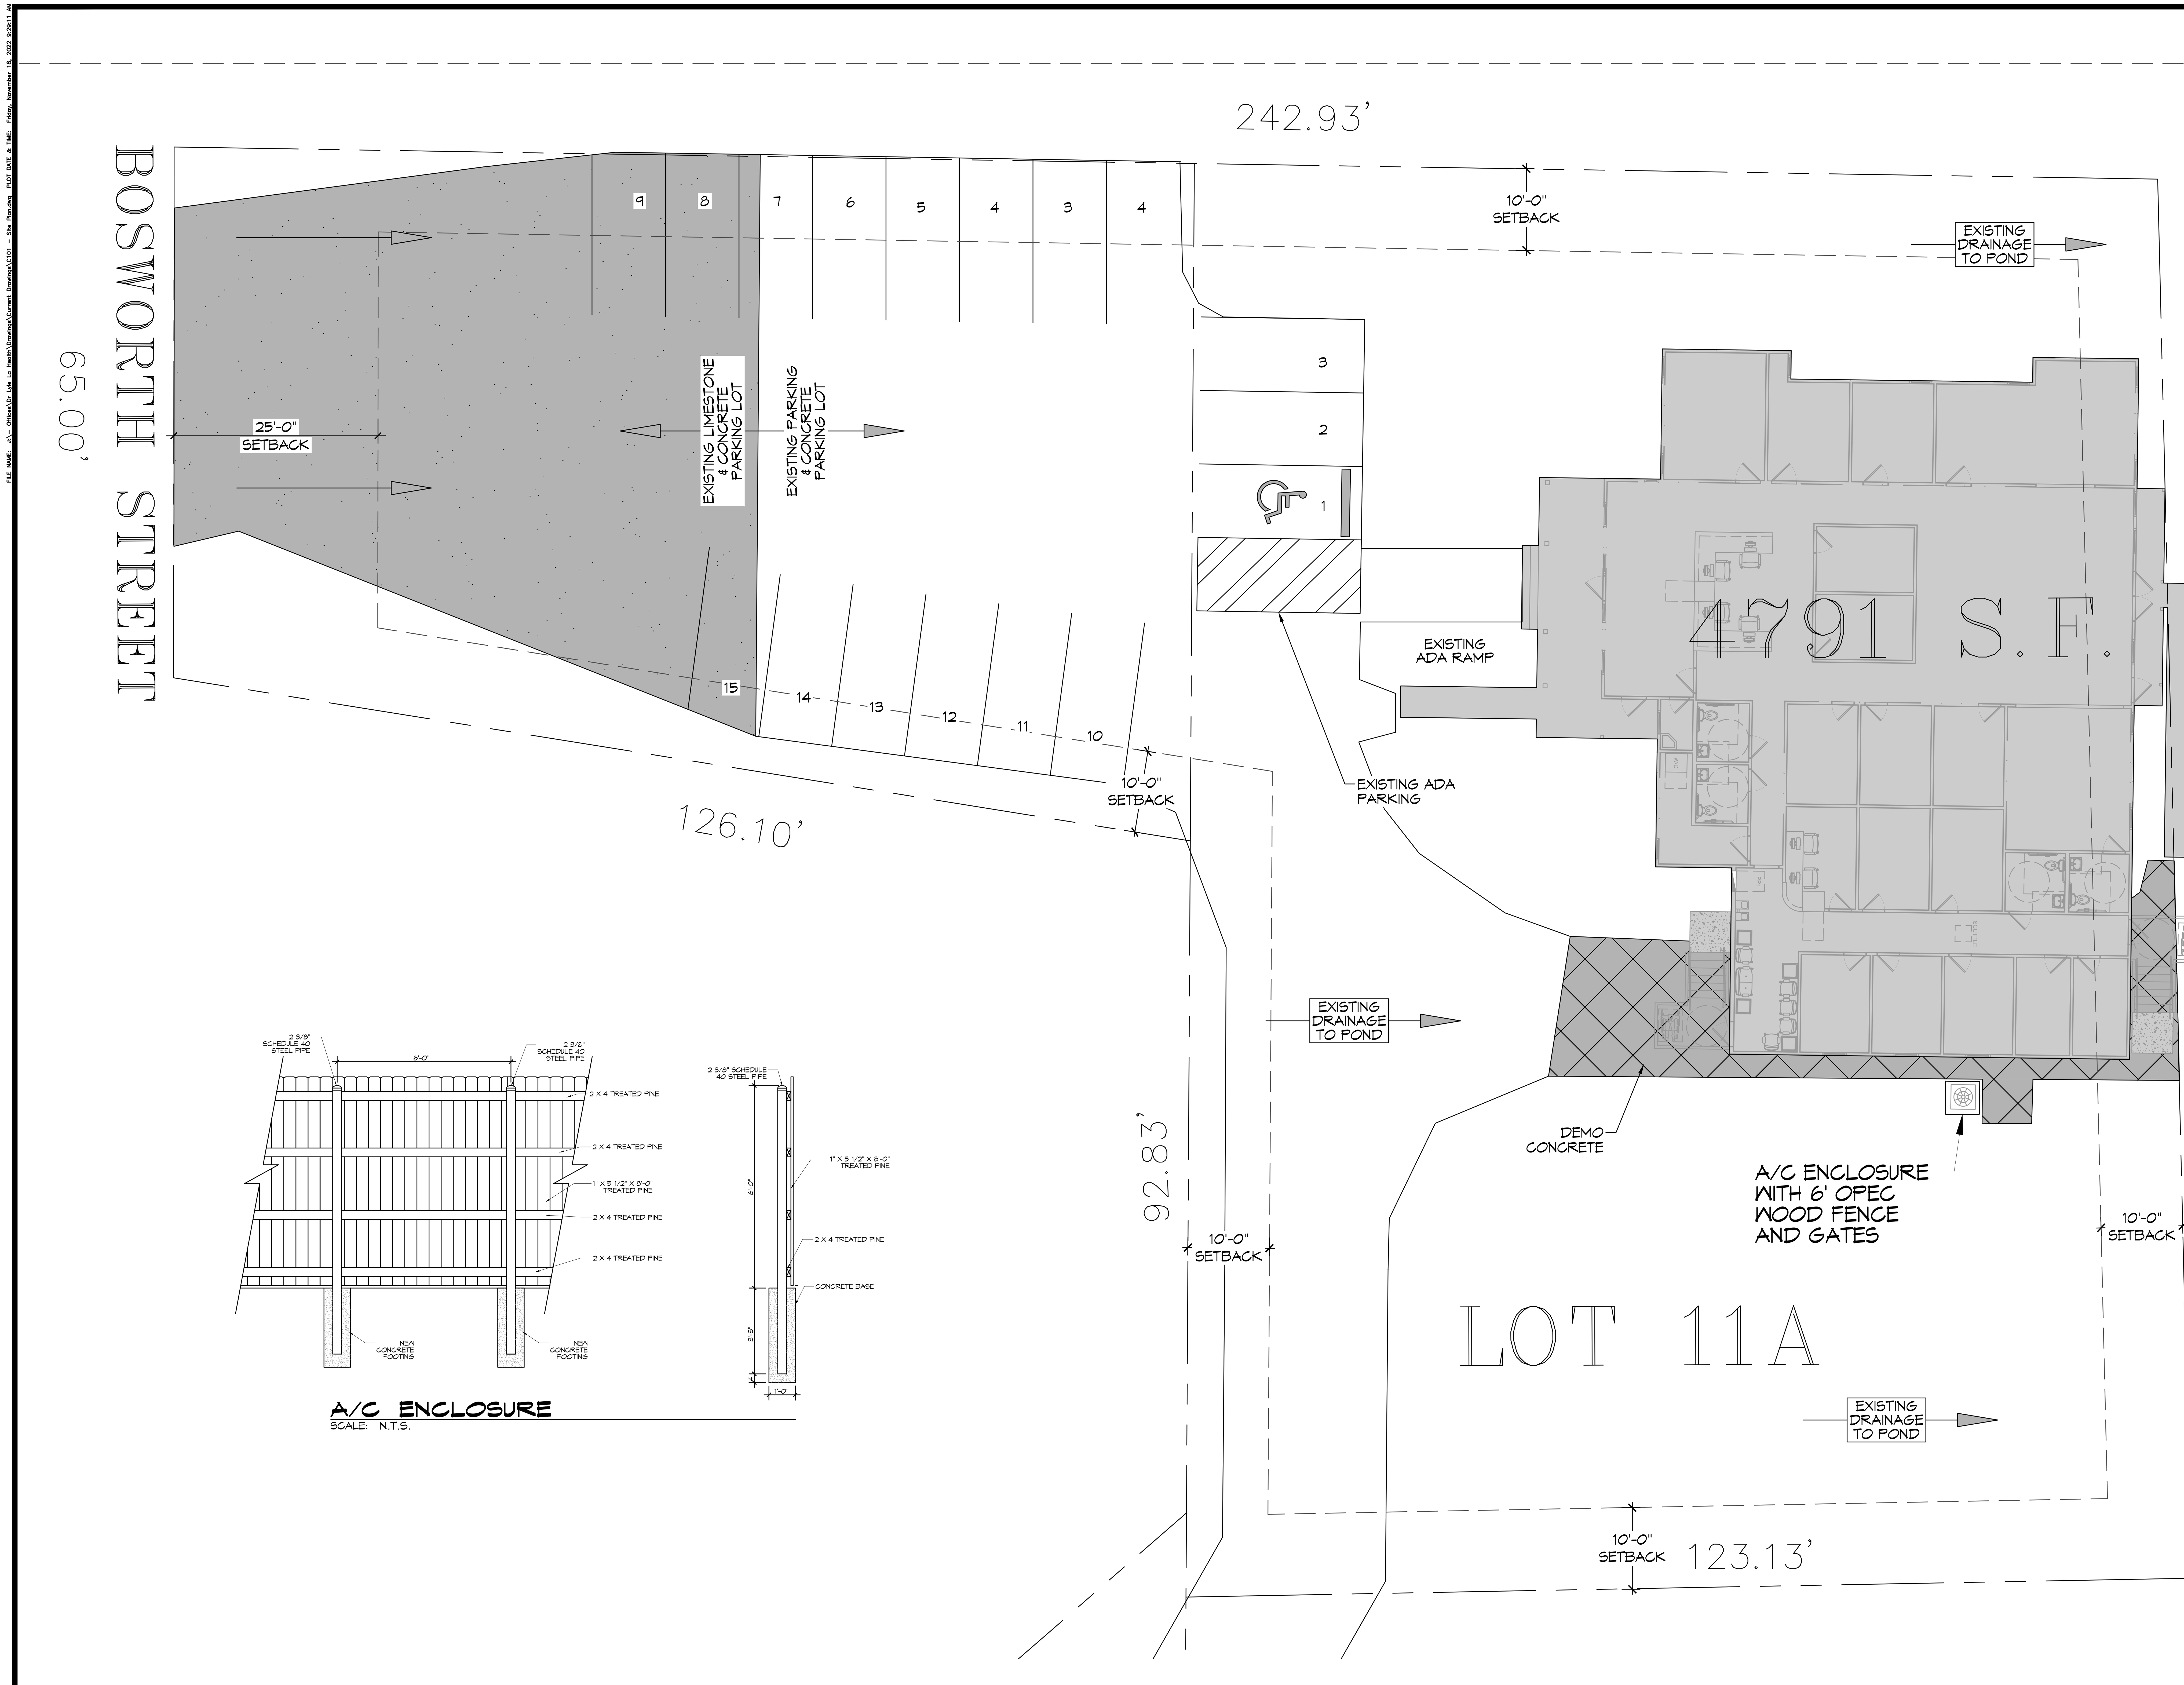

6 PARTIAL SITE PLAN
SCALE: 1" = 10'-0"

DAMMON ENGINEERING, INC.
LOUISIANA & MISSISSIPPI

Chief Engineer: Brian Mistich, PE
554 Old Spanish Trail
Slidell, LA 70458
www.dammonengineering.com
info@dammonengineering.com
PH: 985.649.5832

#	DESCRIPTION	REVISIONS	DATE

SEAL:

STATE OF LOUISIANA
BRIAN A. MISTICH
License No. 30187
PROFESSIONAL ENGINEER
11/18/2022

The above drawings and specifications, designs and shall remain the property of Dammon Engineering ... disclosed to others, or used in connection with a ... project for which the have been prepared an... Dammon Engineering. Visual contact with these ... conclusive evidence of accept...

LA HEALTH SOLUTIONS
56634 BOSWORTH ST, SLIDELL, LA 70458

JOB No:		DATE:	11-18-2022
DRAWN BY:	CKD	CHECKED BY:	JMS

SHEET TITLE:
SITE PLAN

DRAWING NUMBER:
C101

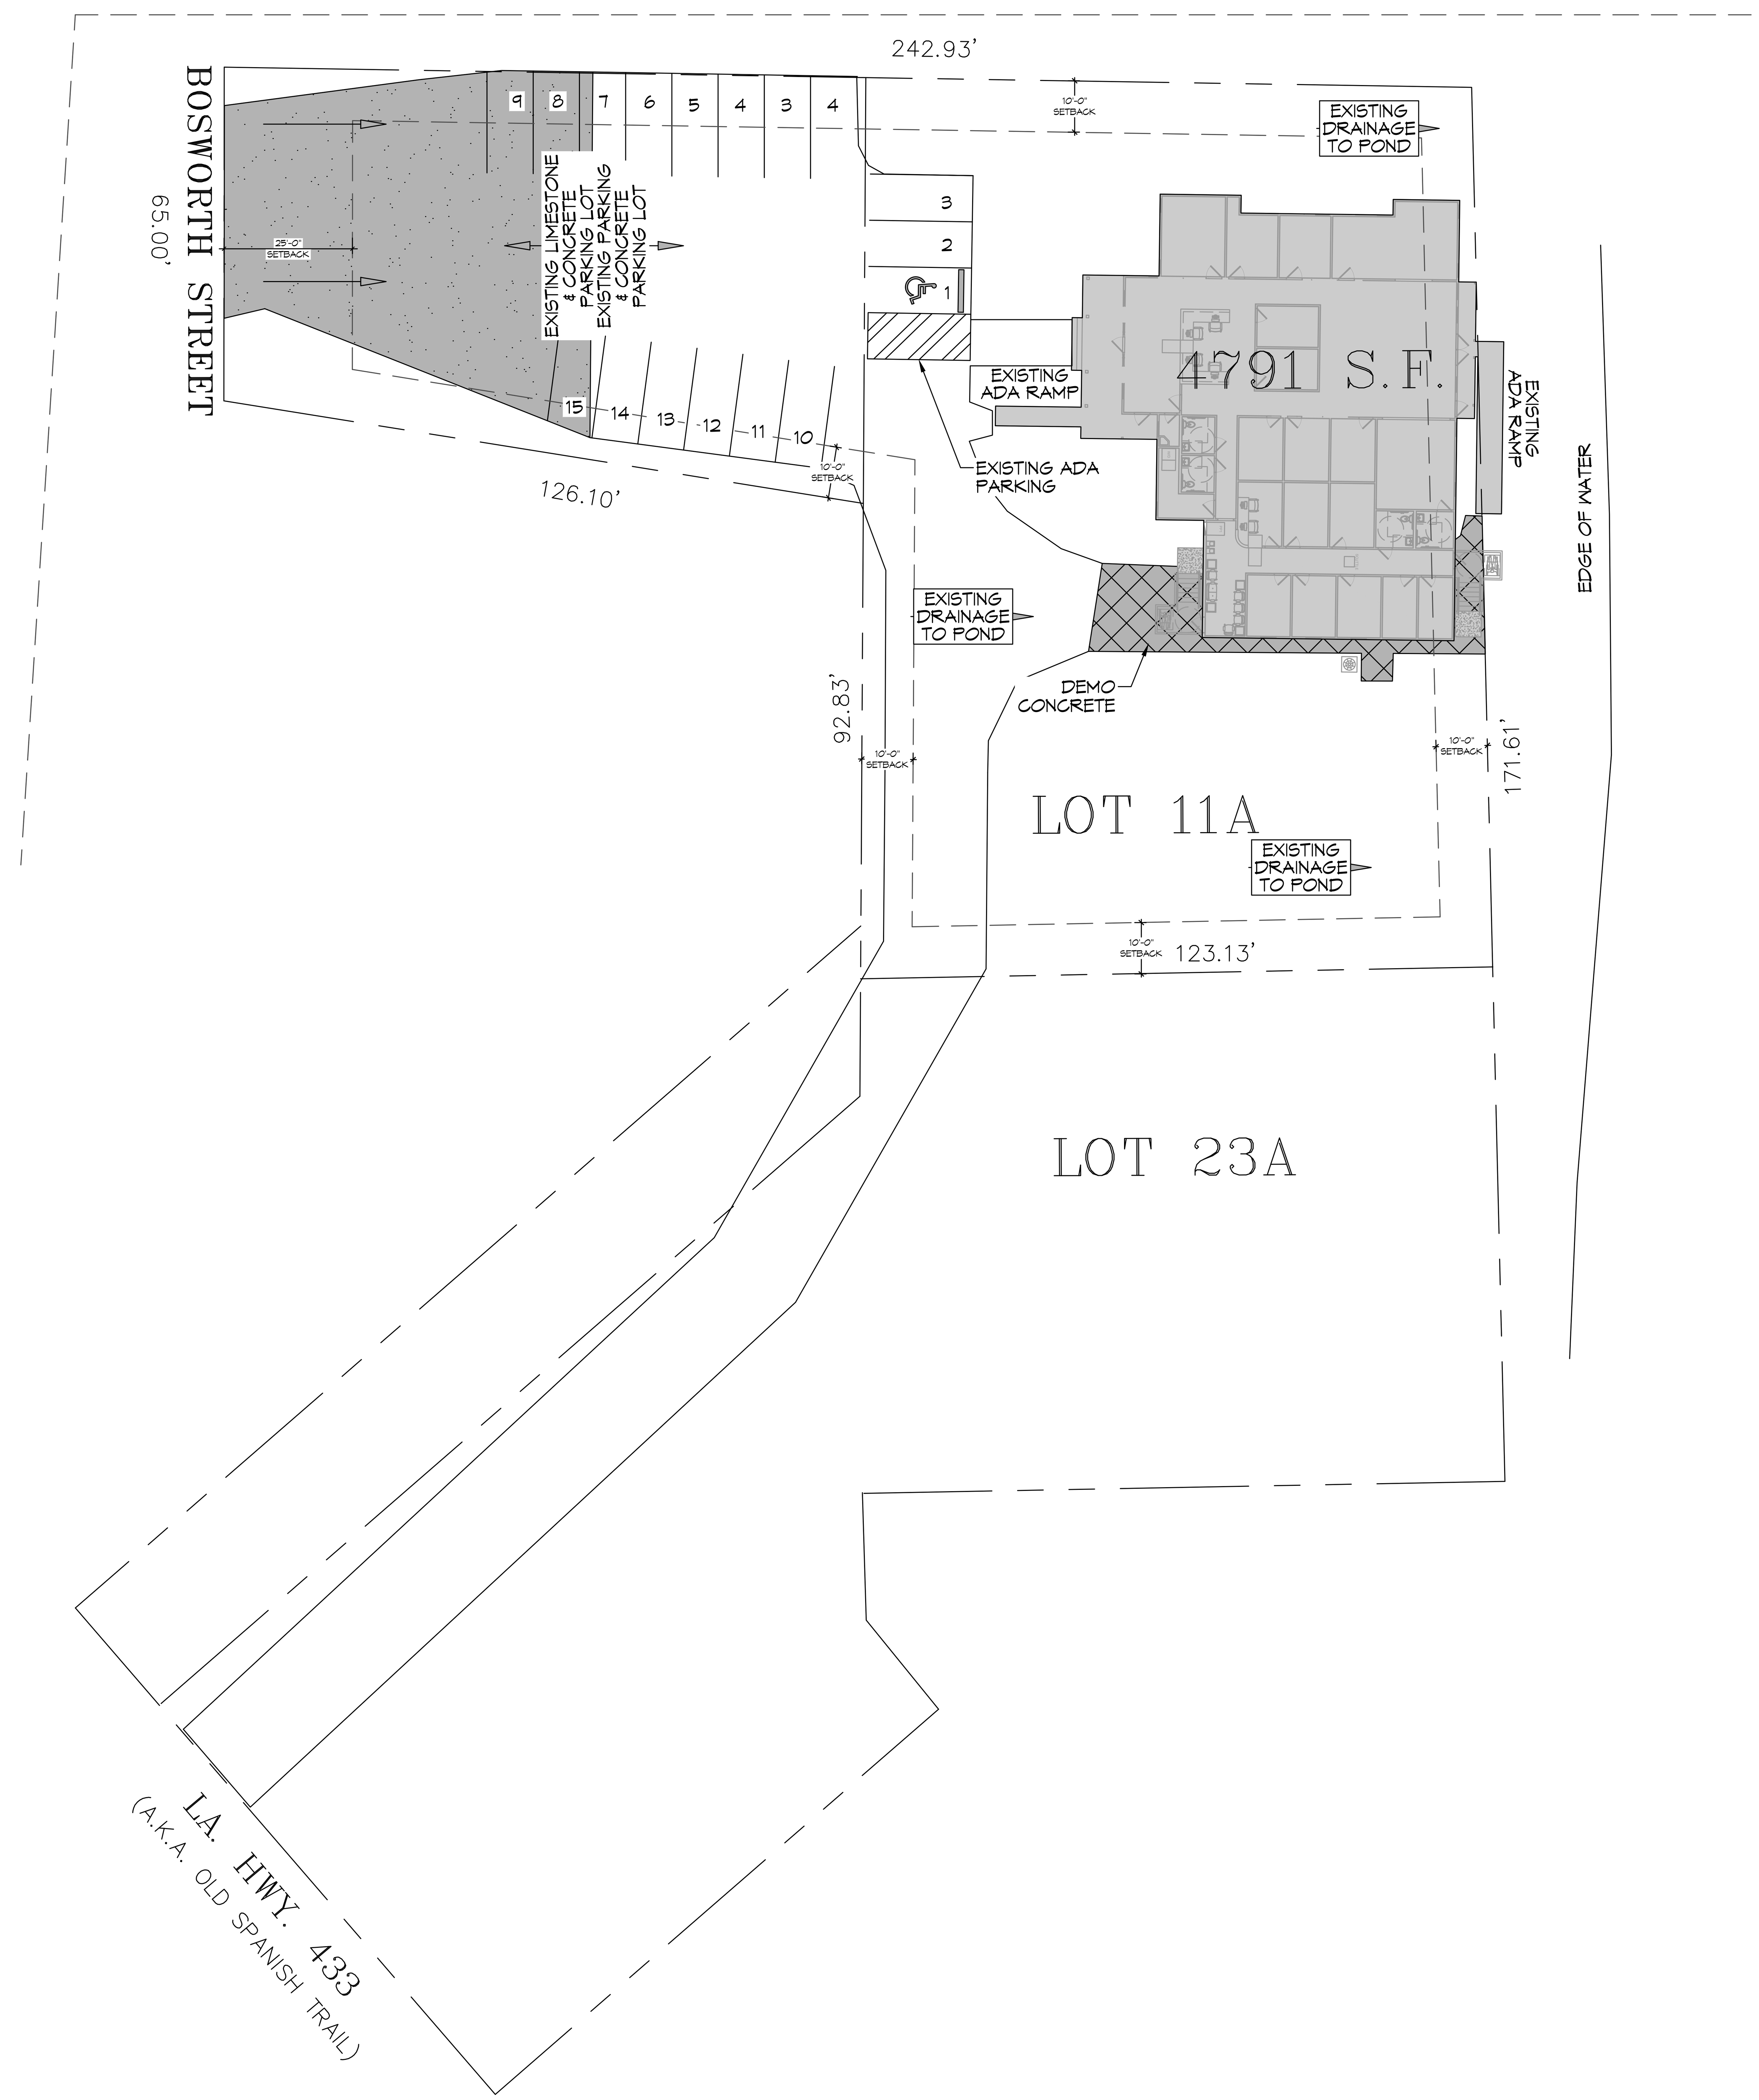

7 OVERALL SITE PLAN

SCALE: 1" = 20'-0"

PLANNING

ZONED C-2 COMMERCIAL DISTRICT

EXISTING PARKING

MEDICAL AND DENTAL OFFICES AND CLINICS - 1 SPACE/DOCTOR'S OFFICE PLUS 1.5 SPACE/EXAM ROOM.

= 14 REQUIRED

= 15 PROVIDED

DAMMON ENGINEERING, INC.

LOUISIANA & MISSISSIPPI

Chief Engineer: Brian Mistich, PE

554 Old Spanish Trail

Slidell, LA 70458

www.dammonengineering.com

info@dammonengineering.com

PH: 985.649.5832

#	DESCRIPTION	REVISIONS	DATE

SEAL:

The above drawings and specifications, designs and arrangements represented thereby are and shall remain the property of Dammon Engineering, and no part thereof shall be copied, disclosed to others, or used in connection with any work or project other than the specific project for which the have been prepared and developed without written consent of Dammon Engineering. Visual contact with these drawings or specifications shall constitute conclusive evidence of acceptance of these restrictions.

LA HEALTH SOLUTIONS

56634 BOSWORTH ST,
SLIDELL, LA 70458

JOB No:		DATE:	11-18-2022
DRAWN BY:	CKD	CHECKED BY:	JMS

SHEET TITLE:
SITE PLAN

DRAWING NUMBER:

C102

FILE NAME: J:_Offices\Dr. Lab La Health\Drawings\Current Drawings\A102 - Exterior Elevations.dwg PLOT DATE & TIME: Friday, November 18, 2022 8:48:44 AM

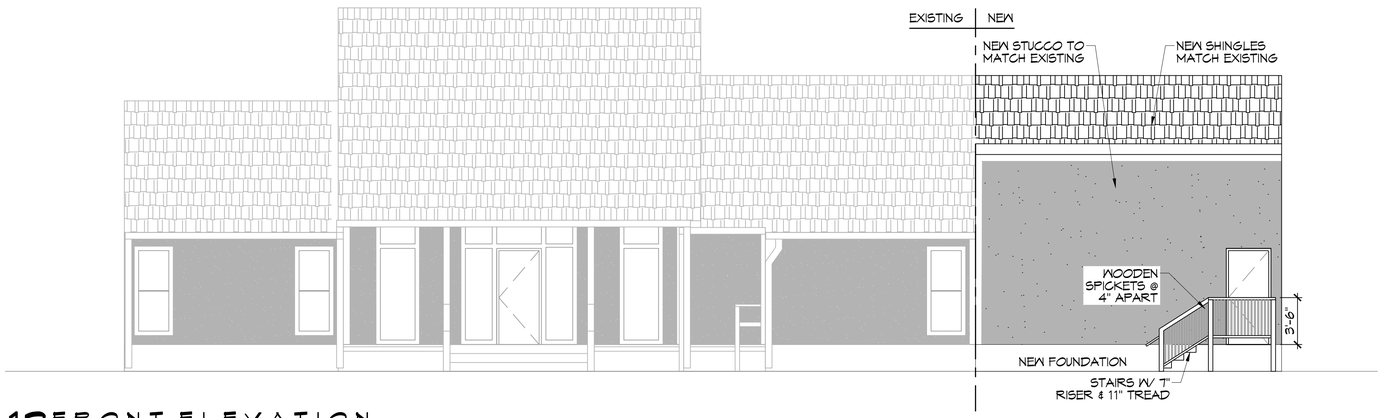

13 FRONT ELEVATION
SCALE: 3/16"=1'-0"

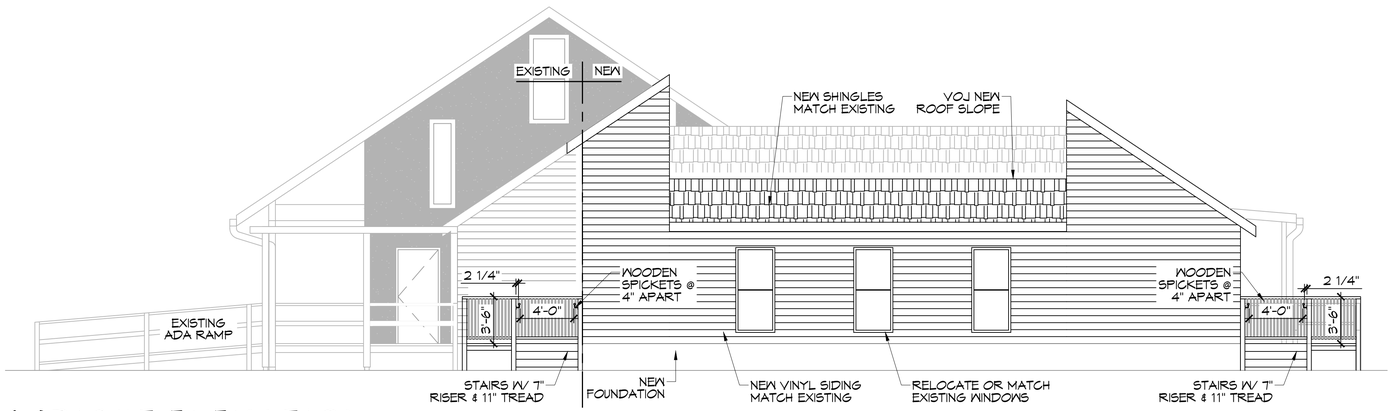

14 RIGHT ELEVATION
SCALE: 3/16"=1'-0"

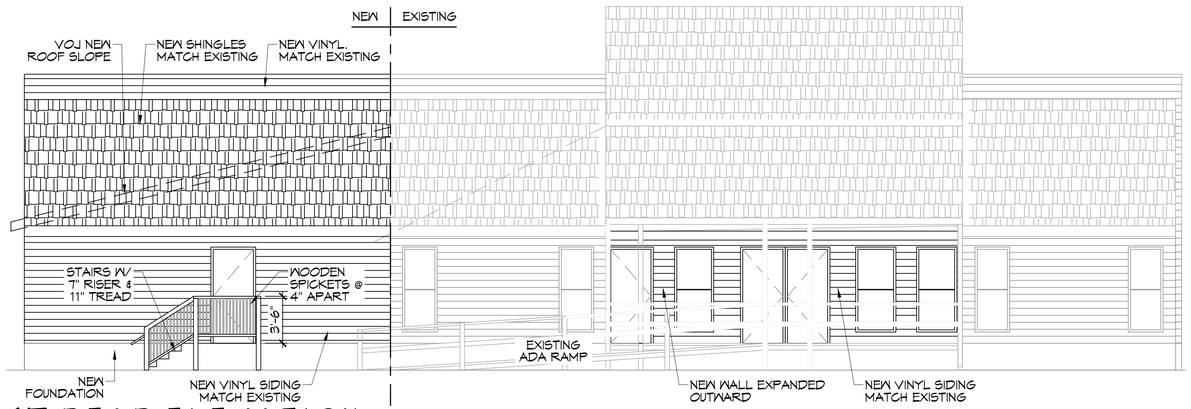

15 REAR ELEVATION
SCALE: 3/16"=1'-0"

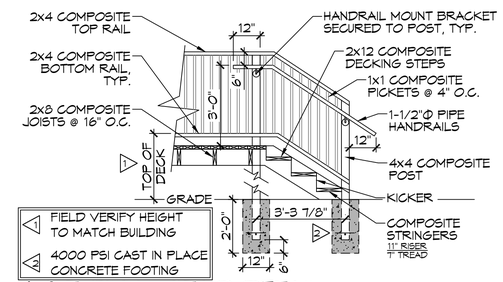

16 TYPICAL STAIR DETAIL
SCALE: 3/8"=1'-0"

DAMMON ENGINEERING, INC.
LOUISIANA & MISSISSIPPI
www.dammonengineering.com
info@dammonengineering.com
PH: 985.649.5832

Chief Engineer: Brian Mistich, PE
5541 Cross Trail
Slidell, LA 70458

REVISIONS

#	DESCRIPTION	DATE

SEAL:

STATE OF LOUISIANA
BRIAN A. MISTICH
License No. 30187
PROFESSIONAL ENGINEER

LA HEALTH SOLUTIONS

56634 BOSWORTH ST.
SLIDELL, LA 70458

DRAWN BY:	CHECKED BY:	DATE:
GCD	JMS	11-18-2022

JOB No:

The plans, drawings and specifications and all copies thereof, shall remain the property of Dammon Engineering, and shall not be used on any other work except by agreement with Dammon Engineering. They are not to be changed or copied in any form or manner whatsoever, nor are they to be assigned to any third party, without first obtaining the expressed written consent of Dammon Engineering. Any unauthorized use of these plans will be at the sole risk of the user and will be prosecuted to the maximum extent possible under the law.

SHEET TITLE:
EXTERIOR ELEVATION PLAN

DRAWING NUMBER:
A102

SHEET No: 7 of 13