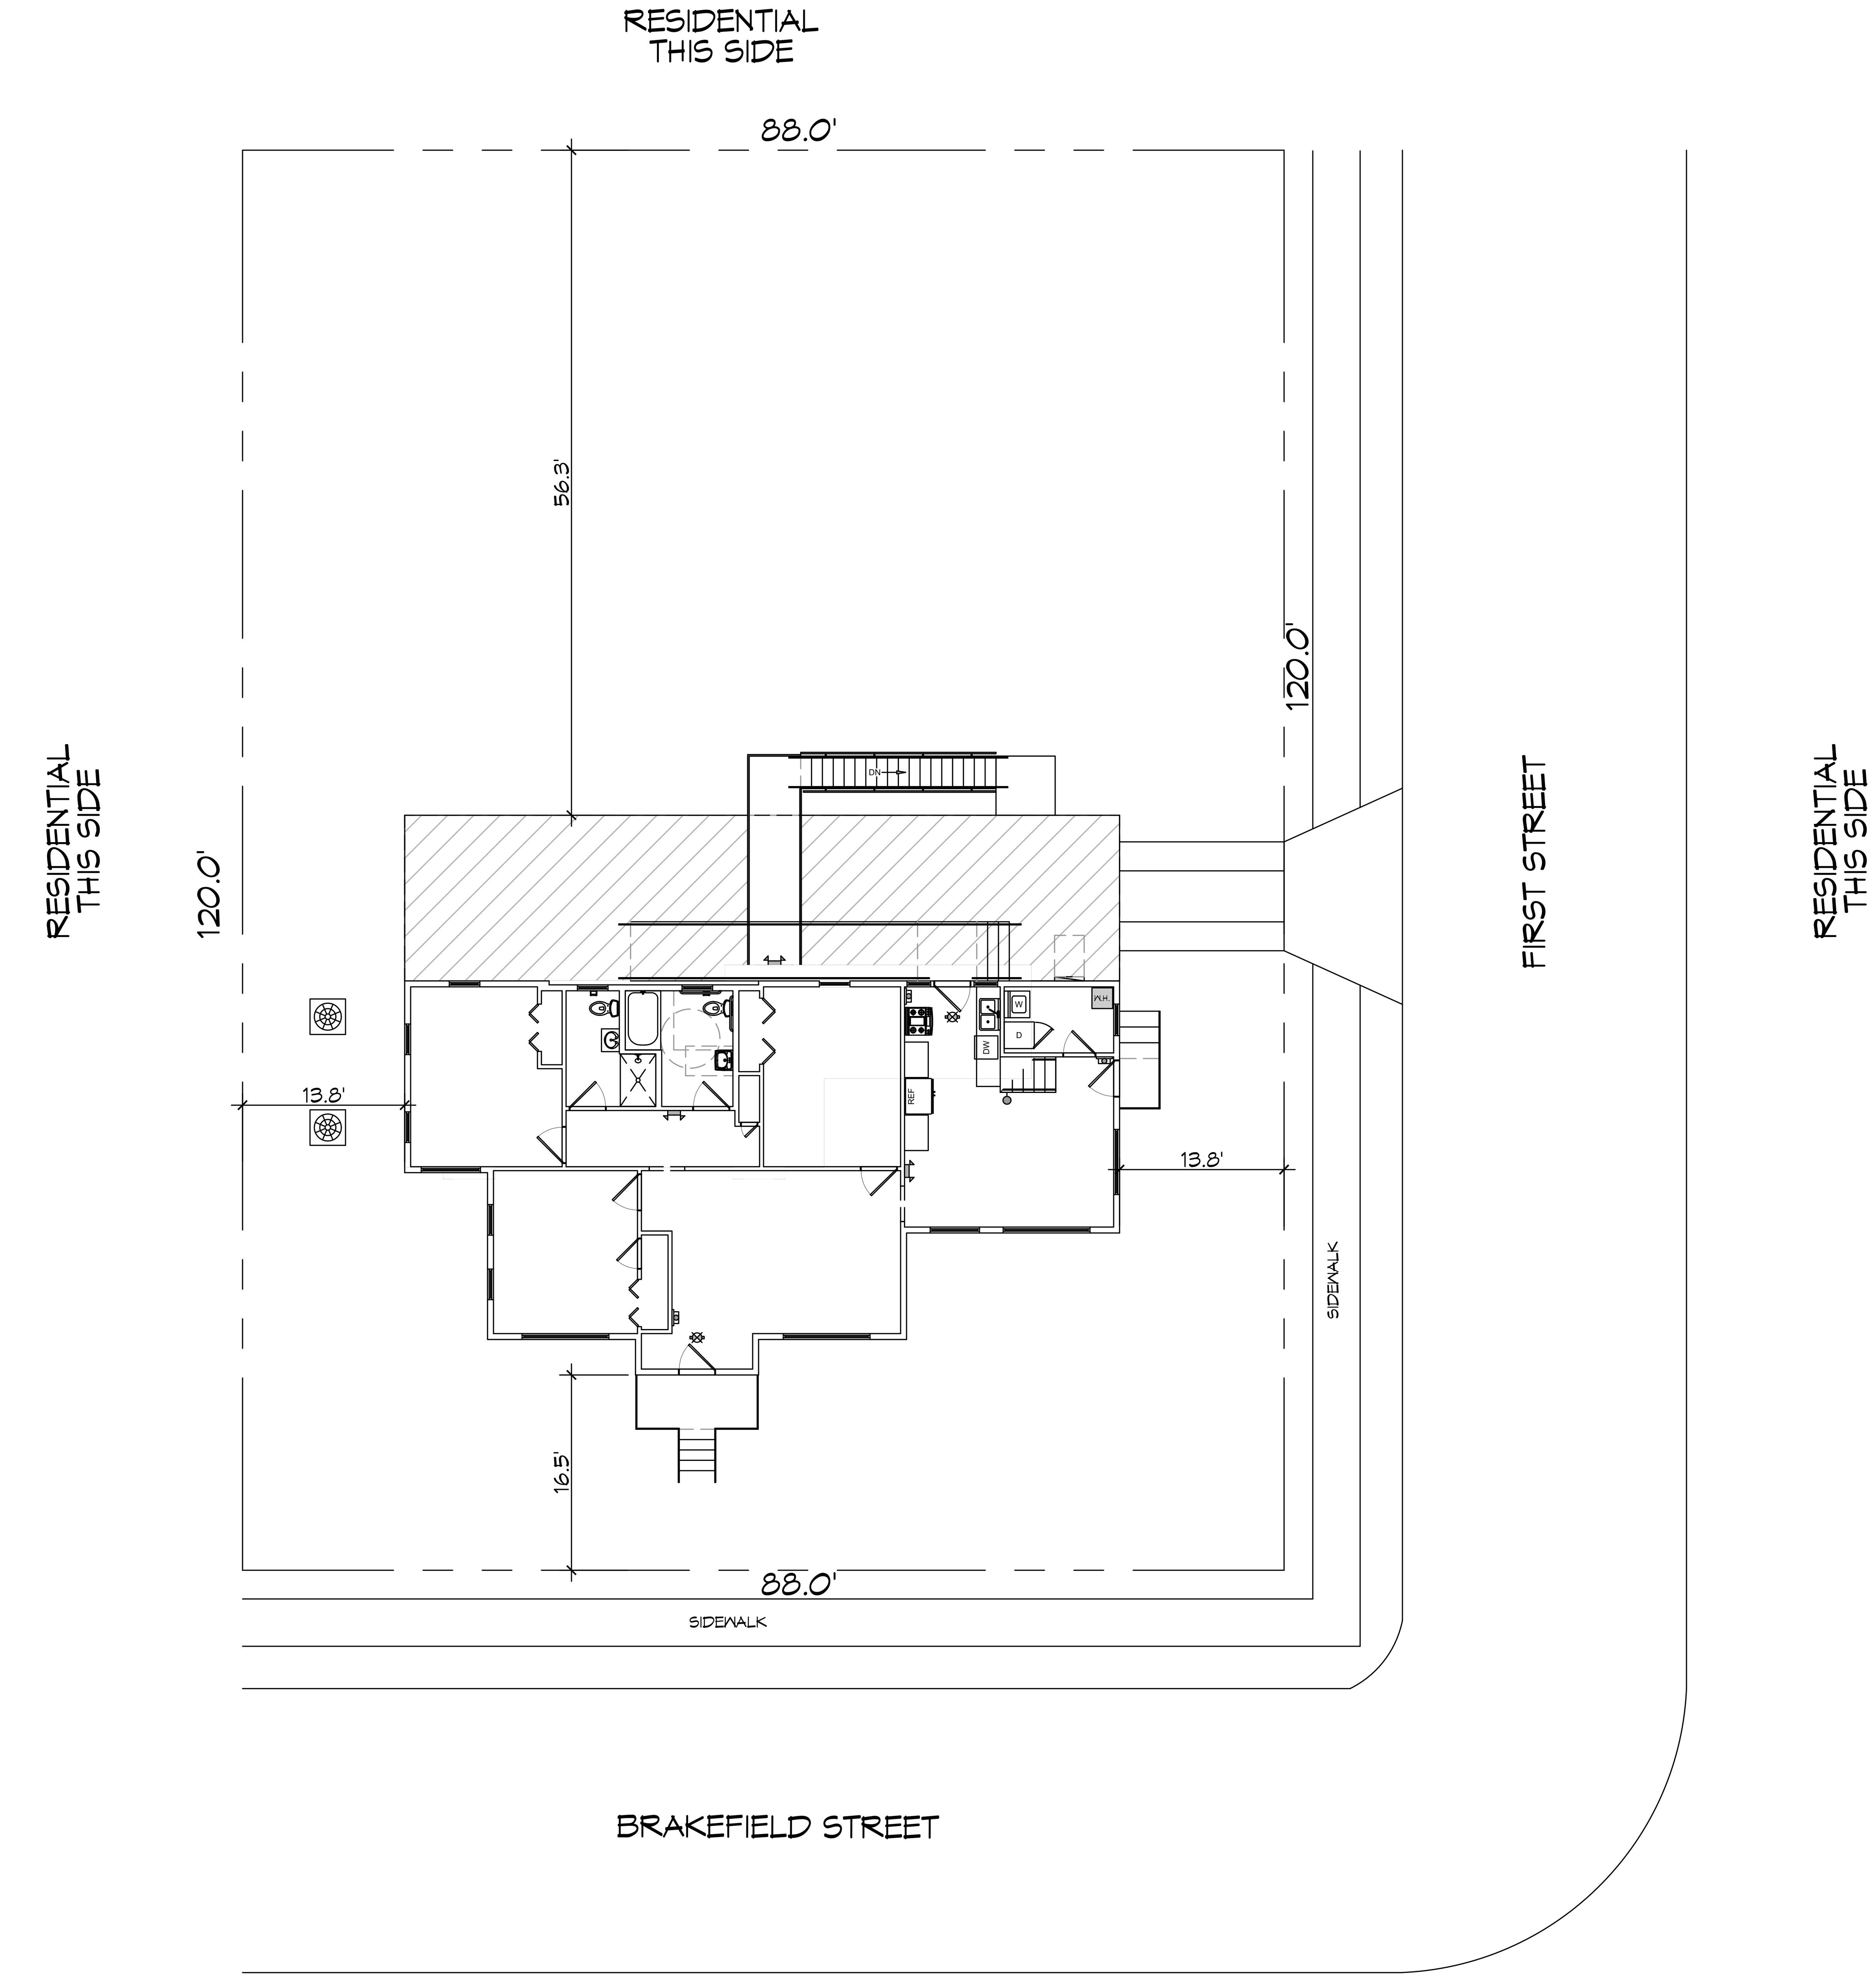

1 EXISTING SITE PLAN
SCALE: 1" = 10'-0"

PARKING

ACTION PHYSICAL THERAPY AND SPORTS MEDICINE
1 SPACE PER REQUIRED 200 SQ. FT. OF BUILDING
AREA: 5077 SQ. FT. / 200 = 25 REQUIRED

OFFICE/PROFESSIONAL OFFICE AND/OR GROUPS OF BUILDINGS OF SIMILAR NATURE:

1 SPACE PER EACH 350 SQ. FT. OF GROSS FLOOR AREA EXCLUDING STORAGE AREAS WHICH SHALL NOT EXCEED 15 PERCENT OF THE GROSS SQUARE FOOTAGE.

AREA: 1423 SQ. FT. / 350 = 4 REQUIRED

29 REQUIRED PARKING PLACES FOR ALL SUITES

32 PARKING SPACES PROVIDED FOR WHOLE SITE

DAMMON
ENGINEERING, INC.
LOUISIANA & MISSISSIPPI
Chief Engineer: Brian Mistich, PE
554 Old Spanish Trail
Slidell, LA 70458
www.dammonengineering.com
info@dammonengineering.com
PH: 985.649.5832

#	DESCRIPTION	DATE
1		

SEAL:

EXISTING BUILDING
MIDWIFE GRACE COLLECTIVE
340 BRAKEFIELD ST
SLIDELL, LA 70458

JOB No:	2022	DATE:	08-25-2022
DRAWN BY:	CKD	CHECKED BY:	JMS

The above drawings and specifications, designs and arrangements represented thereby are and shall remain the property of Dammon Engineering, and no part thereof shall be copied, disclosed to others, or used in connection with any work or project other than the specific project for which the have been prepared and developed without written consent of Dammon Engineering. Visual contact with these drawings or specifications shall constitute conclusive evidence of acceptance of these restrictions.

SHEET TITLE:
EXISTING SITE PLAN

DRAWING NUMBER:
C101

SHEET No: 3 of 1