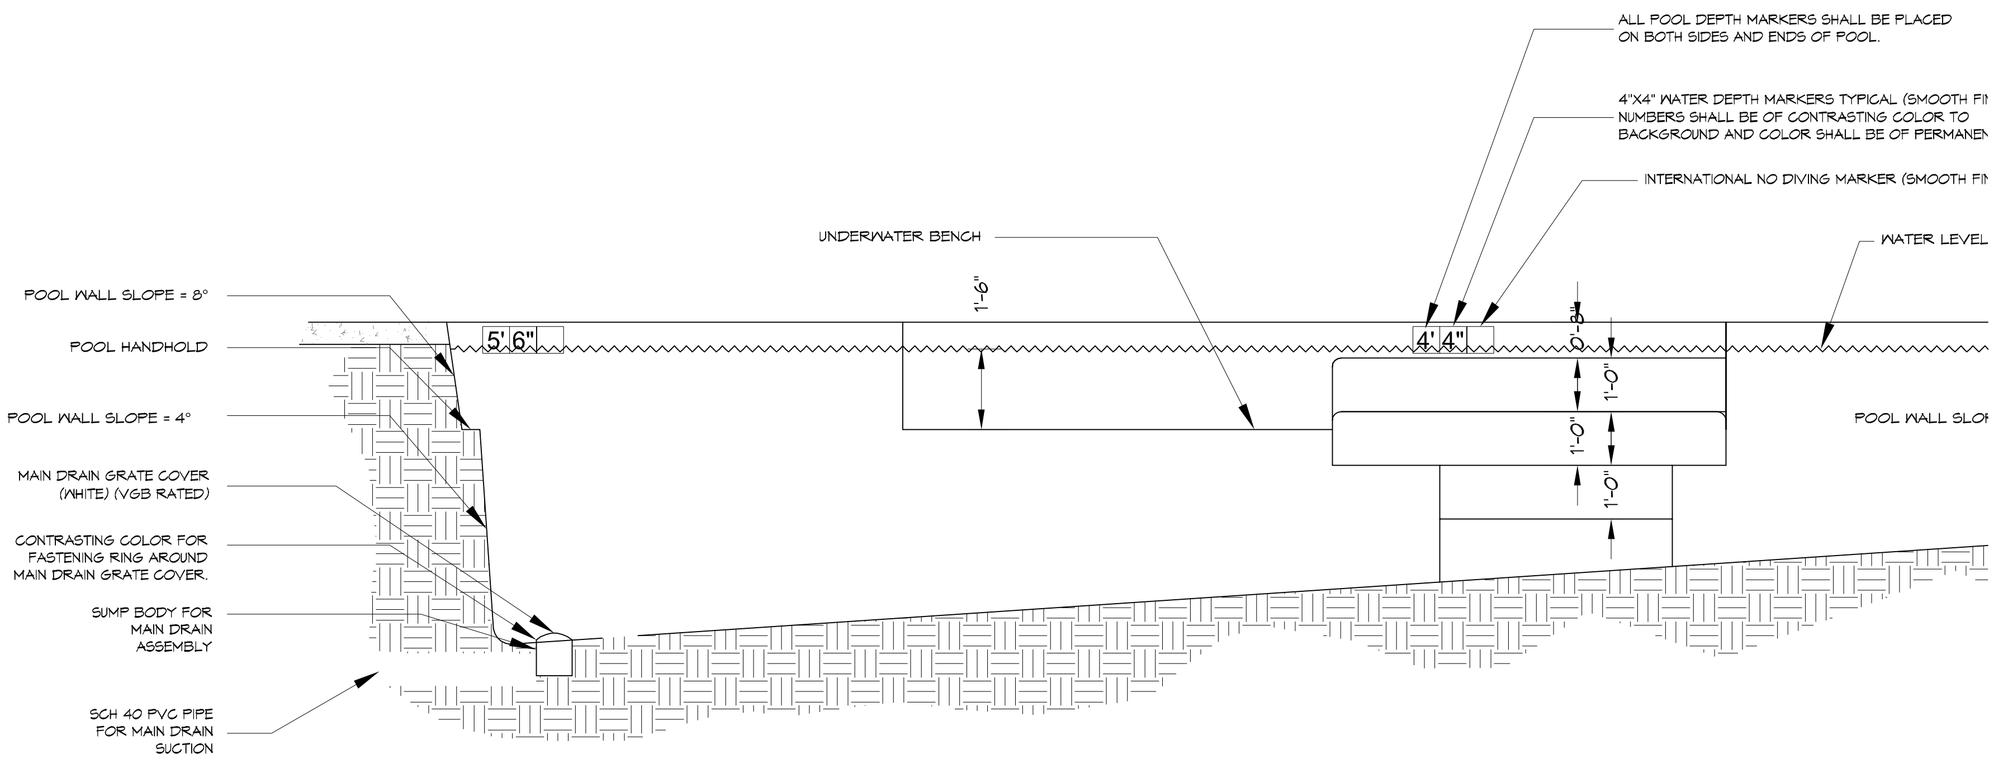

A POOL SECTION
SCALE: 1/2" = 1'-0"

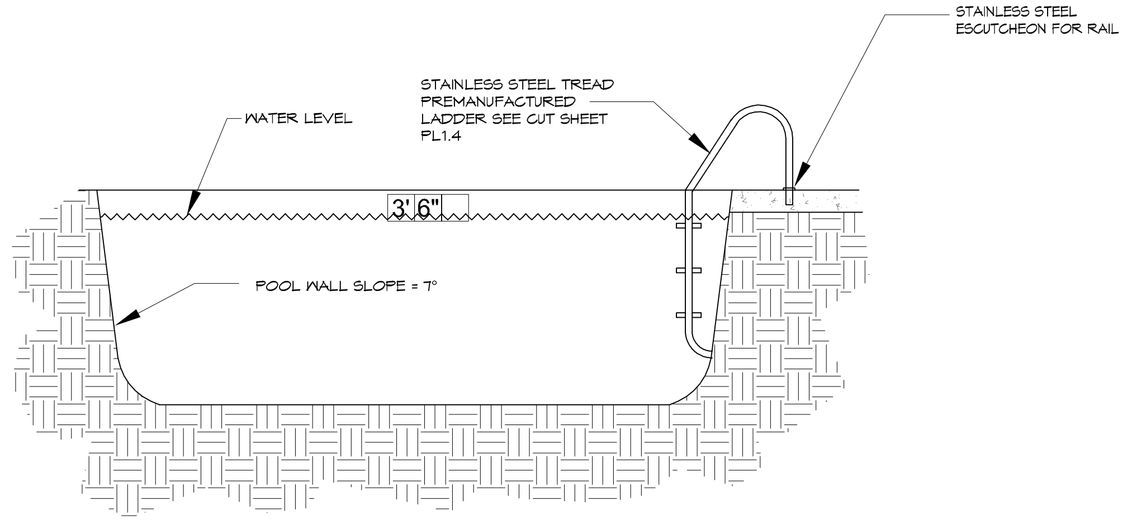

B POOL SECTION
SCALE: 1/2" = 1'-0"

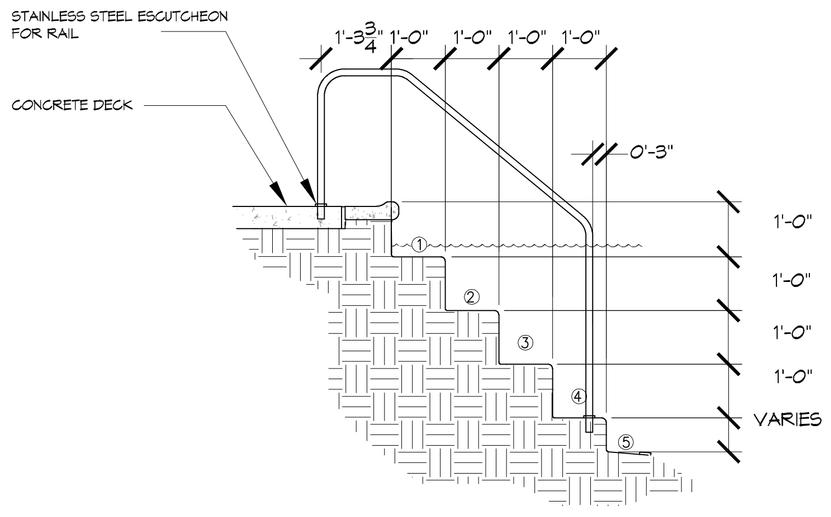

C POOL SECTION
SCALE: 1/2" = 1'-0"

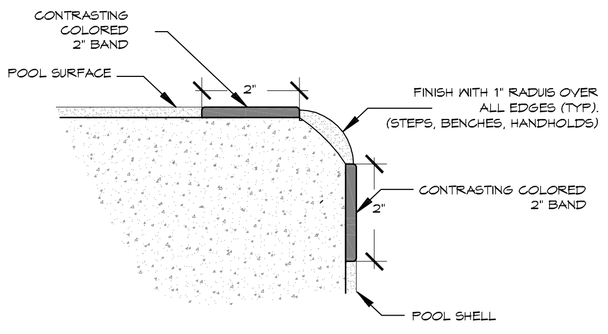

1 CONTRASTING EDGE MARKER
SCALE: N.T.S.
STEPS, BENCHES AND HANDHOLDS

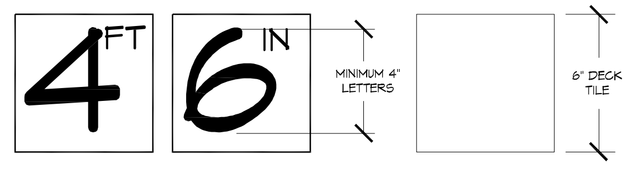

MARKER REQUIREMENTS:

1. DEPTH MARKERS BOTH SHOWING FEET AND INCHES.
2. 'NO DIVING' SYMBOL MARKER WITH EACH DEPTH MARKER.

NOTES:
1. DEPTH MARKERS SHALL BE PLACED ON THE DECK WITH SPACING NOT TO EXCEED 25'-0", NO MORE THAN 2 FOOT OF CHANGE IN SLOPE, AND TO ALSO PLACE A CORRESPONDING DEPTH MARKER IN DUPLICATE ON THE POOL WALL.
2. DECK MARKERS TO BE WITHIN 18" OF THE POOL WATER SURFACE
3. DECK MARKERS TO BE POSITIONED TO BE READ WHILE STANDING ON THE DECK FACING THE WATER.
4. DEPTH MARKERS TO BE IN ENGLISH.
5. NUMERICAL COLOR OF LETTERING TO BE BLACK, ON WHITE BACKGROUND.
6. 'NO DIVING' INTERNATIONAL SYMBOL MARKER TO BE PLACED AT EVERY LOCATION WHERE A DEPTH MARKER IS LOCATED.
7. ALL DECK DEPTH MARKERS & NO DIVING SYMBOLS ARE TO HAVE A SLIP RESISTANT FINISH TYPICAL.
8. POOL WALL DEPTH MARKERS & NO DIVING SYMBOLS ARE TO HAVE A SMOOTH FINISH.

2 TYPICAL DEPTH MARKER DETAIL
SCALE: N.T.S.

DAMMON ENGINEERING, INC.
LOUISIANA & MISSISSIPPI
www.dammonengineering.com
www.dammonengineering.com
PH: 985.649.5832 F: 985.641.5950
Chief Engineer: Brian Mistich, PE
5854 O'Donnell Trail
Slidell, LA 70458

REVISIONS

#	DESCRIPTION	DATE

SEAL:

STATE OF LOUISIANA
BRIAN A. MISTICH
License No. 30187
1/6/2016
PROFESSIONAL ENGINEER

NEW POOL
BAYOU HAVEN
34205 BAYOU LIBERTY RD.
SLIDELL, LA

JOB No:
DRAWN BY: DPD
DATE: JULY 14, 2016
CHECKED BY: BM

The ideas and designs incorporated herein, as an instrument of service, are and shall remain the property of Dammon Engineering, and shall not be used in any way, including but not limited to reproduction or publication, without the express written consent of Dammon Engineering. Visual contact with these plans shall constitute prima facie evidence of the acceptance of these restrictions.

SHEET TITLE:
SECTIONS AND DETAILS

DRAWING NUMBER:
PL-1.2

SHEET No: 3 of #