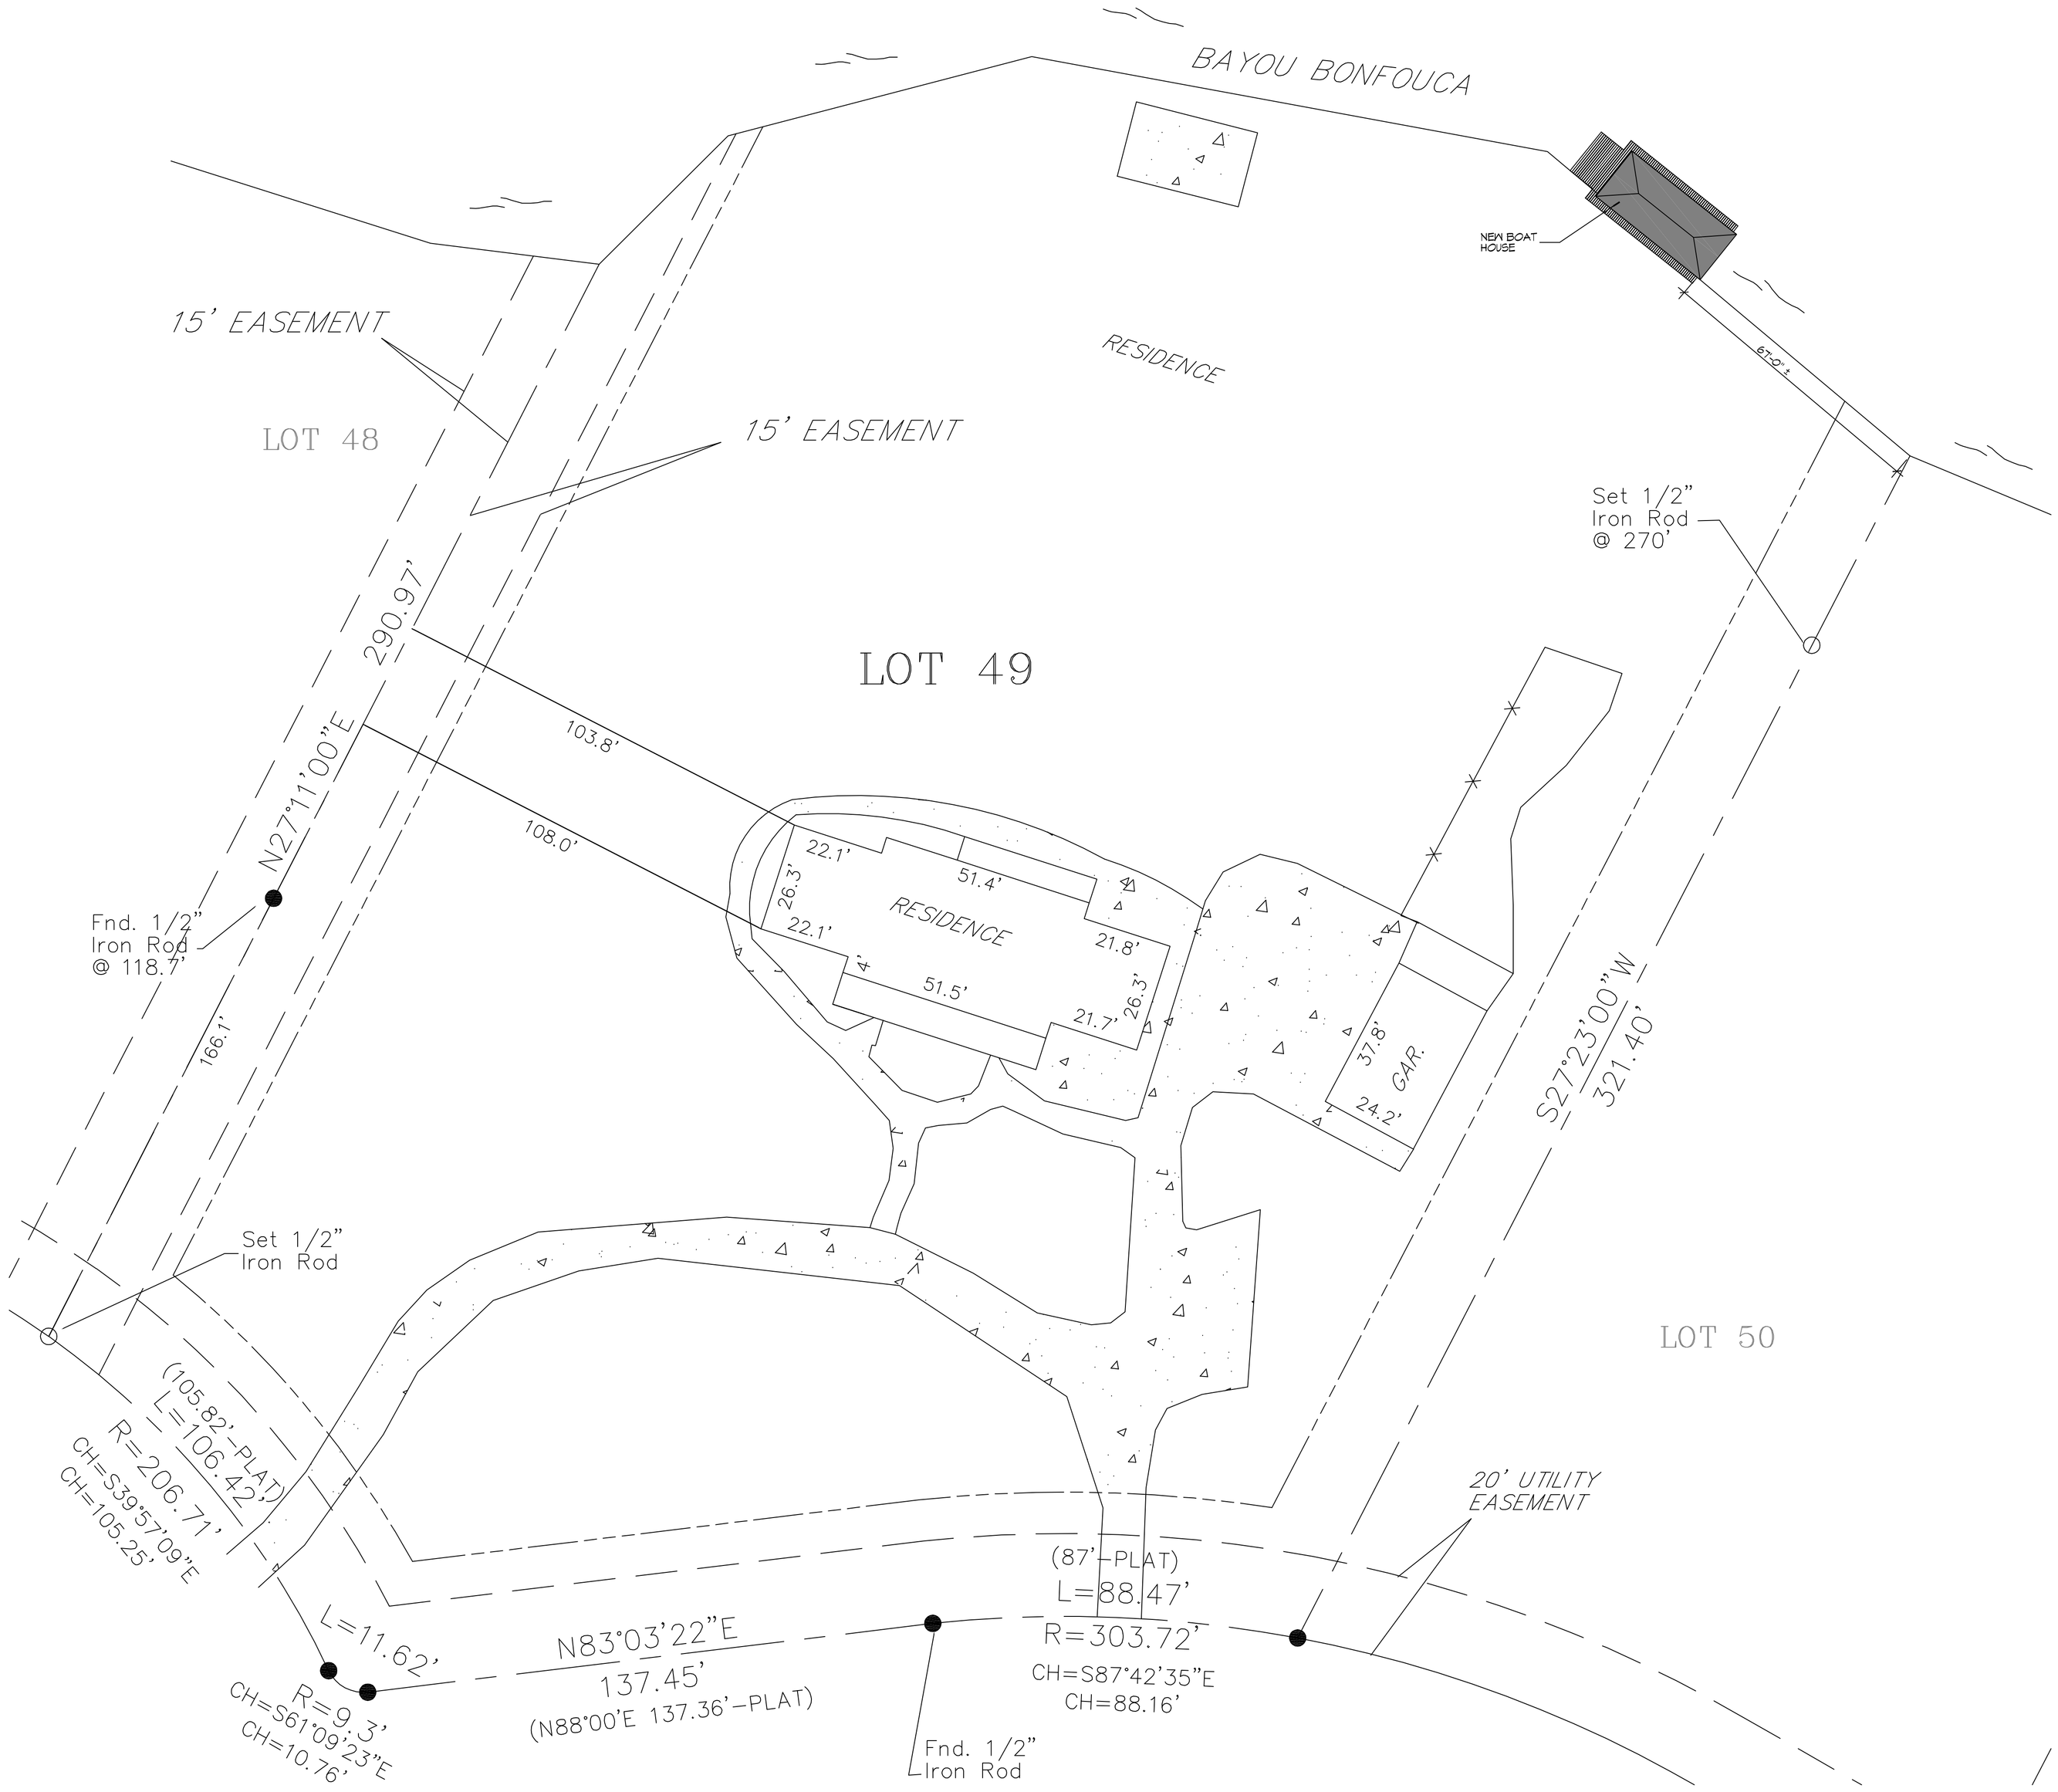

1 SITE PLAN
SCALE: 1"=20'-0"

DAMMON ENGINEERING, INC.
554 Old Spanish Trail
Slidell, LA 70458
PH: 985.649.5832
www.dammonengineering.com
info@dammonengineering.com
Fax: 985.641.5950

#	DESCRIPTION	DATE

REVISIONS

SEAL:

NEW BOAT HOUSE FOR:

THE CLEMENTS

138 CHAMALE DRIVE
SLIDELL LA. 70460

JOB No:	2018
DATE:	07-17-2018
DRAWN BY:	GKD
CHECKED BY:	BAM

The design concepts and specifications, contained herein, are copyrighted documents and shall remain the sole property of Dammon Engineering, Inc. at any point, internal and/or for external use, and may not be used in any way without written consent of Dammon Engineering, Inc. Violators will be prosecuted to the fullest extent of the law. Dammon Engineering, Inc. assumes no responsibility for any alterations made to these plans, specifications, reports or other documents, or for reuse on other projects or extensions of this project by others.

SHEET TITLE:
SITE PLAN

DRAWING NUMBER:

C101

SHEET No: 1 of 2