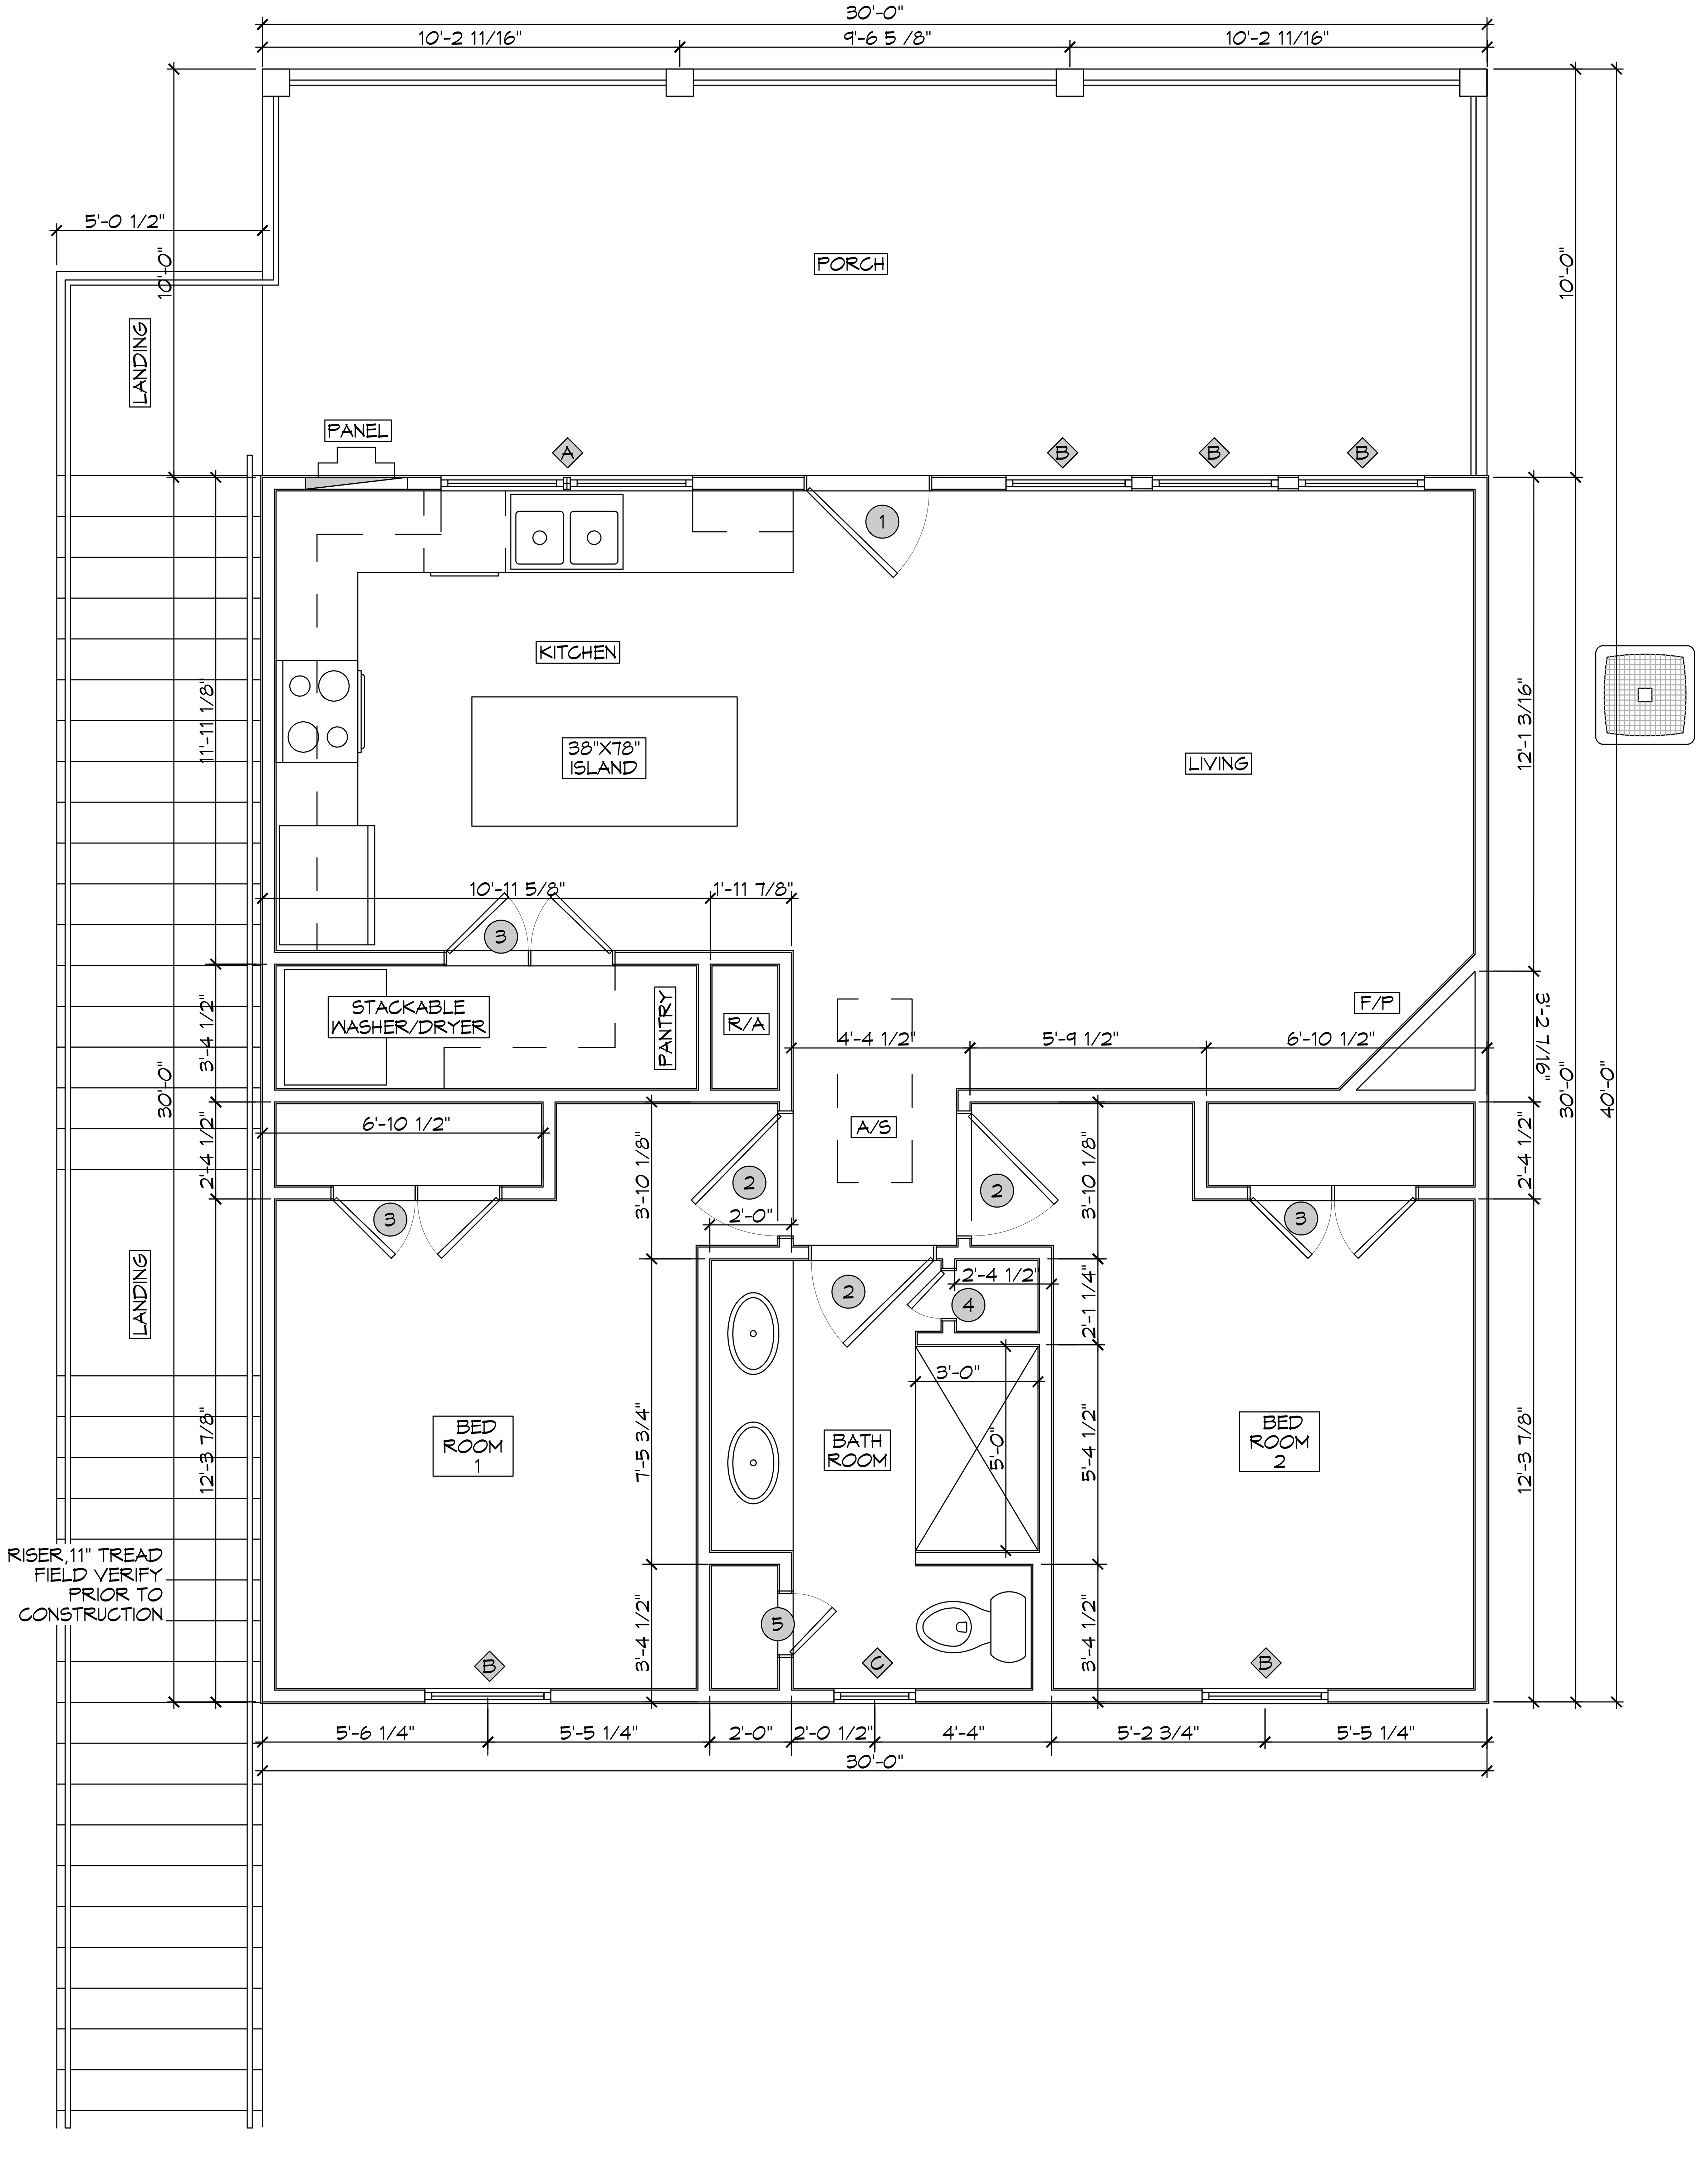

10 FLOOR PLAN
SCALE: 3/8" = 1'-0"

DOOR SHCEDULE

MK	WIDTH	HEIGHT	THICK	QTY	DESCRIPTION
1	3'-0"	6'-8"	1 3/4"	1	METAL EXTERIOR DOOR 3/4 GLASS
2	3'-0"	6'-8"	1 3/4"	3	RAISED PANEL INTERIOR HOLLOW CORE
3	(2)2'-0"	6'-8"	1 3/4"	3	RAISED PANEL INTERIOR HOLLOW CORE
4	1'-2"	6'-8"	1 3/4"	1	RAISED PANEL INTERIOR HOLLOW CORE
5	1'-6"	6'-8"	1 3/4"	1	RAISED PANEL INTERIOR HOLLOW CORE

WINDOW SHCEDULE

MK	WIDTH	HEIGHT	DESCRIPTION
A	3'-0"	5'-0"	(2) 1/1 VINYL SINGLE HUNG
B	3'-0"	5'-0"	(3) 1/1 VINYL SINGLE HUNG
C	3'-0"	5'-0"	(1) 1/1 VINYL SINGLE HUNG
D	3'-0"	3'-0"	(2) 1/1 VINYL SINGLE HUNG
E	3'-0"	3'-0"	(1) 1/1 VINYL SINGLE HUNG
F	4'-0"	2'-0"	(1) VINYL, FROSTED
G	2'-0"	5'-0"	(2) 1/1 VINYL SINGLE HUNG

WINDOW NOTES:
1. CONTRACTOR SHALL SELECT WINDOW & DOOR PRODUCTS MEETING THE ENERGY EFFICIENCY REQUIREMENTS OF THE BUILDING CODE (BASED ON IRC 2021 CLIMATE ZONE 2 - U FACTOR = 0.75 MAX SHGC = 0.40 MAX)
3. CONTRACTOR SHALL SELECT WINDOW & DOOR PRODUCTS MEETING WIND DESIGN PRESSURE REQUIREMENTS OF R613.3
4. SAFETY GLAZING (TEMPERED GLASS) IS REQUIRED AT LOCATIONS IDENTIFIED IN R308.4

NOTE; ALL EXTERIOR WINDOWS AND DOORS ASSEMBLES TO BE RATED FOR 150 MPH WINDS AND SHALL BE MISSILE IMPACT RESISTANT.

DESIGN CRITERIA

THE CONSTRUCTION FOR SAID RESIDENCE, WHERE Vult WIND SPEED IS 150 MILES PER HOUR AND Vasd WIND SPEED IS 130 MPH, WIND EXPOSURE ZONE C, IS DESIGNED IN ACCORDANCE WITH: AMERICAN FOREST AND PAPER ASSOCIATION (AF&PA) WOOD FRAME CONSTRUCTION MANUAL FOR ONE AND TWO FAMILY DWELLINGS (WFCM) 2001 EDITION AS WELL AS THE INTERNATIONAL RESIDENTIAL CODE (IRC) 2021 EDITION

DAMMON ENGINEERING, INC.
LOUISIANA & MISSISSIPPI
Chief Engineer: Brian Mistich, PE
554 Old Spanish Trail
Slidell, LA 70458
www.dammonengineering.com
info@dammonengineering.com
PH: 985.649.5832

#	DESCRIPTION	REVISIONS	DATE

SEAL:
STATE OF LOUISIANA
BRIAN A. MISTICH
License No. 30187
PROFESSIONAL ENGINEER

BOAT HOUSE PLAN
ALBERT CUTITTO
LOT 16
21781 CHEF MENTEUR HWY
NEW ORLEANS, LOUISIANA 70129

JOB No:	2024	DATE:	05-02-2024
DRAWN BY:	CKD	CHECKED BY:	BAM

SHEET TITLE:
FLOOR PLAN

DRAWING NUMBER:
A101

SHEET No: 10 of 13