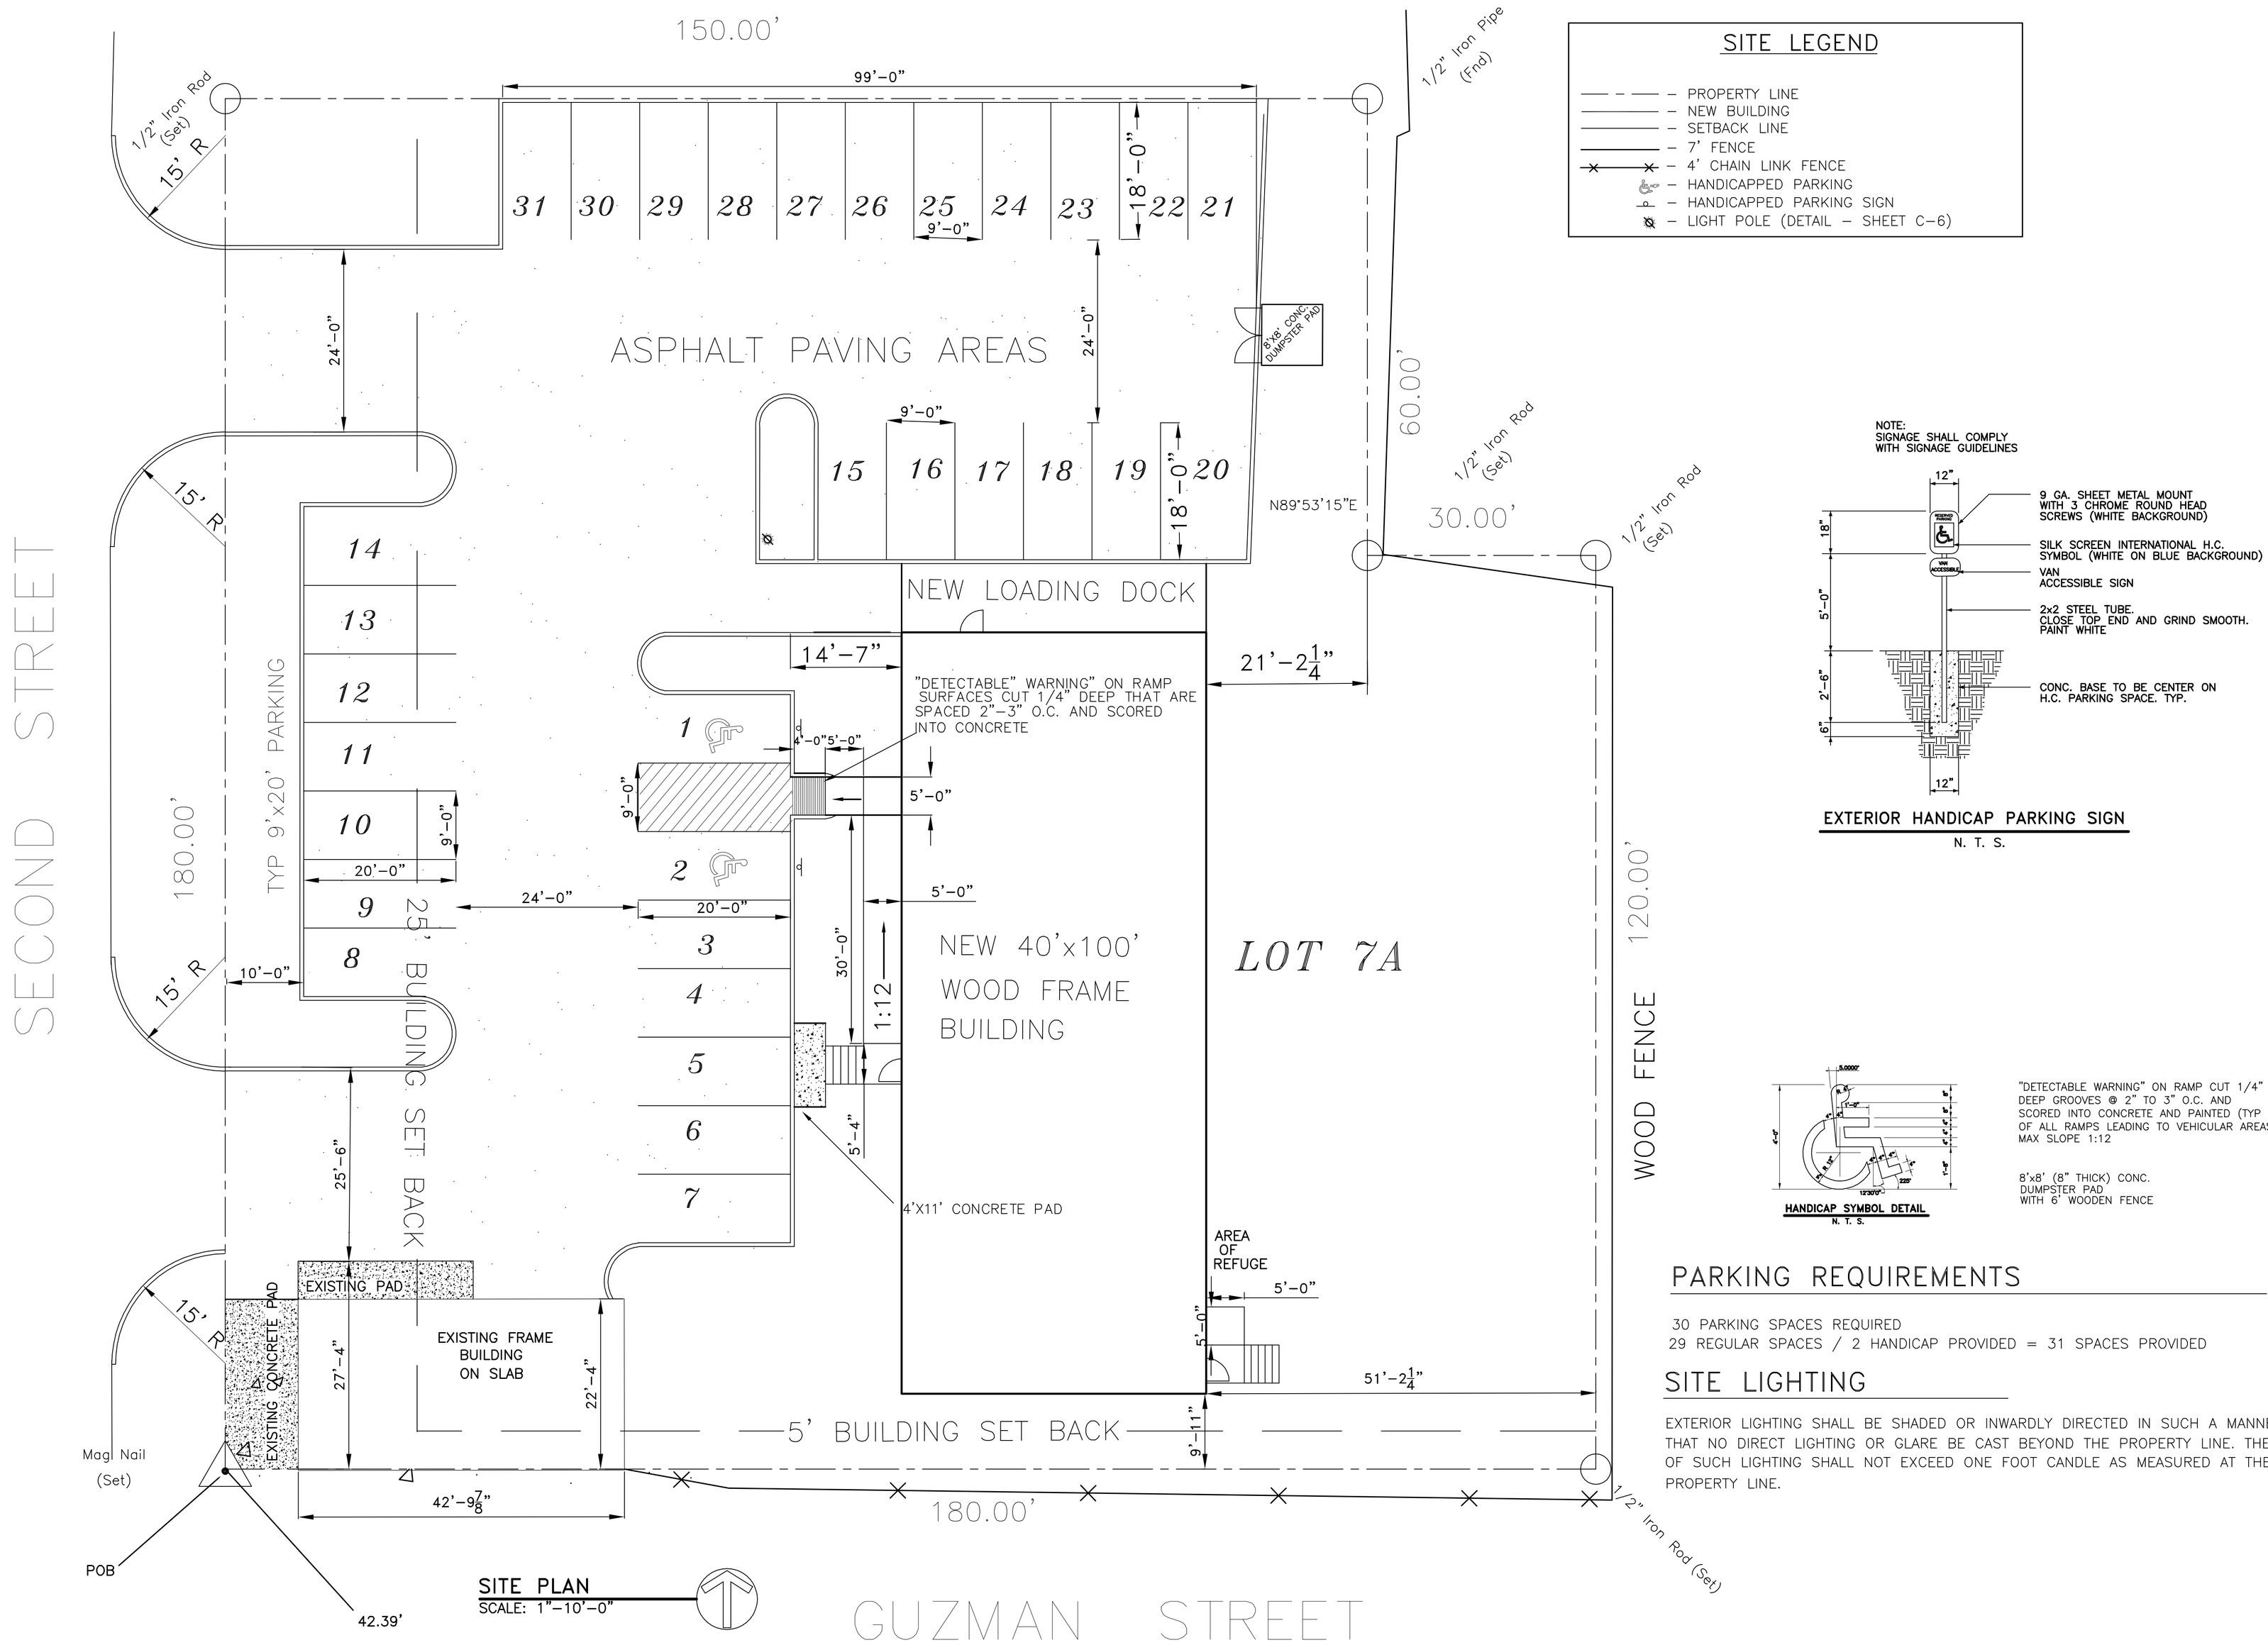

SITE LEGEND

- PROPERTY LINE
- NEW BUILDING
- SETBACK LINE
- 7' FENCE
- 4' CHAIN LINK FENCE
- HANDICAPPED PARKING
- HANDICAPPED PARKING SIGN
- LIGHT POLE (DETAIL – SHEET C–6)

NOTE:
SIGNAGE SHALL COMPLY WITH SIGNAGE GUIDELINES

EXTERIOR HANDICAP PARKING SIGN
N. T. S.

HANDICAP SYMBOL DETAIL
N. T. S.

"DETECTABLE WARNING" ON RAMP CUT 1/4" DEEP GROOVES @ 2" TO 3" O.C. AND SCORED INTO CONCRETE AND PAINTED (TYP OF ALL RAMPS LEADING TO VEHICULAR AREAS) MAX SLOPE 1:12

8'x8' (8" THICK) CONC. DUMPSTER PAD WITH 6' WOODEN FENCE

PARKING REQUIREMENTS

30 PARKING SPACES REQUIRED
29 REGULAR SPACES / 2 HANDICAP PROVIDED = 31 SPACES PROVIDED

SITE LIGHTING

EXTERIOR LIGHTING SHALL BE SHADED OR INWARDLY DIRECTED IN SUCH A MANNER SO THAT NO DIRECT LIGHTING OR GLARE BE CAST BEYOND THE PROPERTY LINE. THE INTENSITY OF SUCH LIGHTING SHALL NOT EXCEED ONE FOOT CANDLE AS MEASURED AT THE ABUTTING PROPERTY LINE.

SITE PLAN
SCALE: 1"–10'–0"

SITE PLAN

MT. OLIVE FEEDING MINISTRY
SECOND STREET
SLIDELL, LOUISIANA

MOUNT OLIVE FEEDING MINISTRY

DAMMON ENGINEERING, INC.
1095 FLORIDA AVENUE 985-649-5832 SLIDELL, LA. 70458
DAMMONENGINEERING.COM

SCALE:AS NOTED
FILE:
JOB NO. 1684
DATE: 9–11–06
SHEET 3
C–2
OF 15