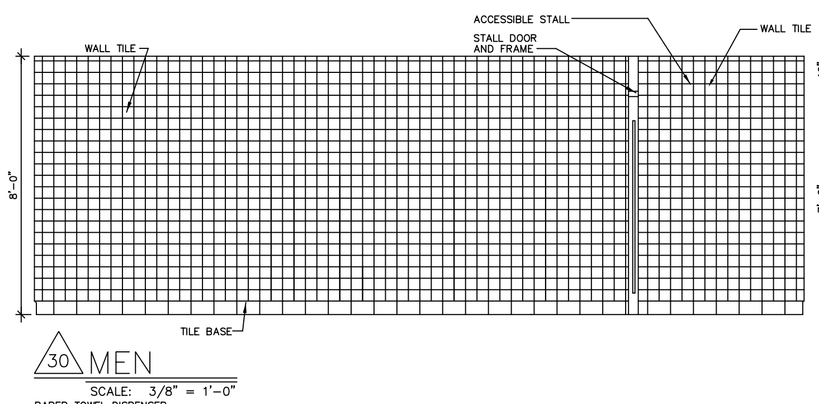

30 MEN
SCALE: 3/8" = 1'-0"

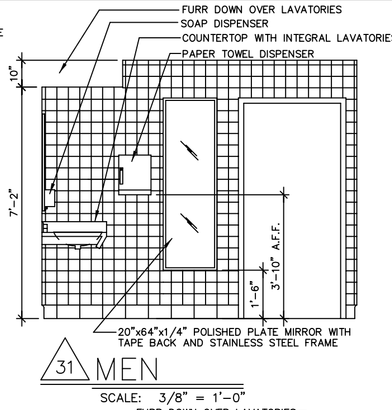

31 MEN
SCALE: 3/8" = 1'-0"

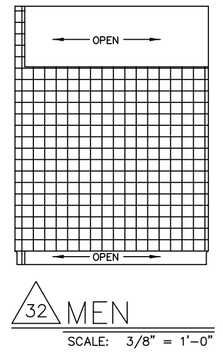

32 MEN
SCALE: 3/8" = 1'-0"

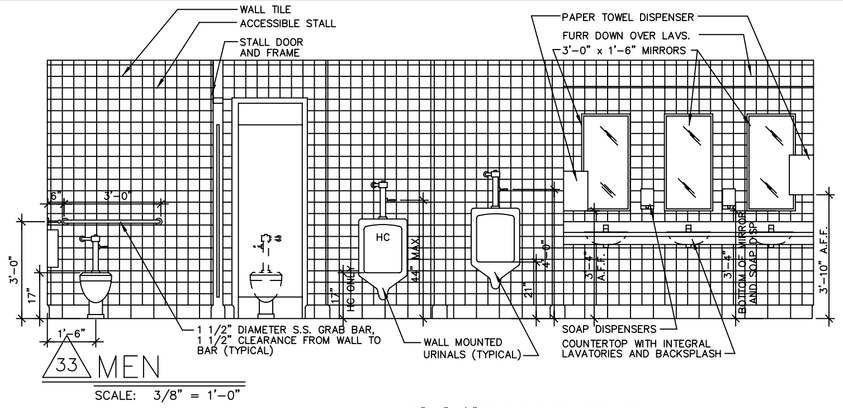

33 MEN
SCALE: 3/8" = 1'-0"

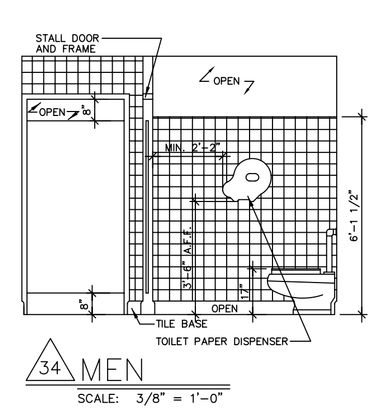

34 MEN
SCALE: 3/8" = 1'-0"

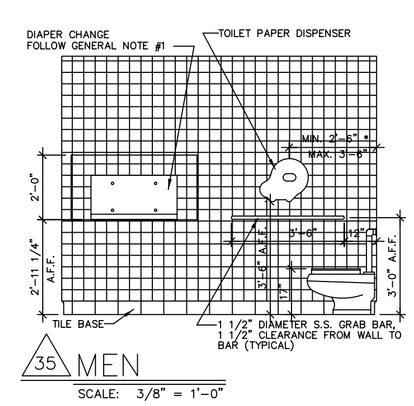

35 MEN
SCALE: 3/8" = 1'-0"

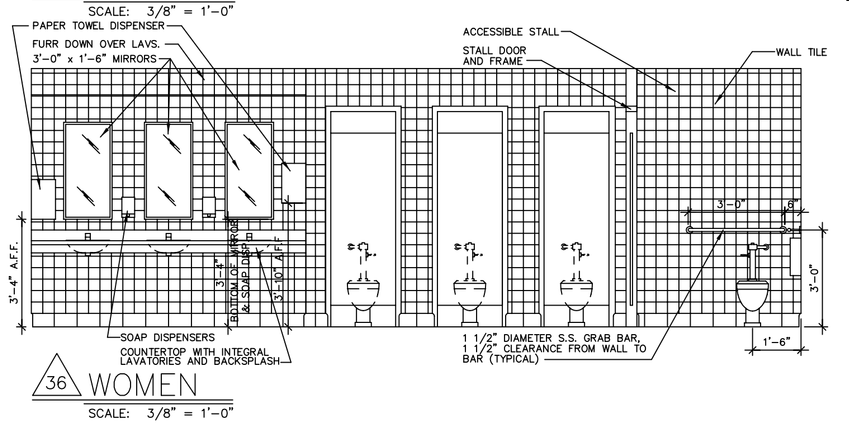

36 WOMEN
SCALE: 3/8" = 1'-0"

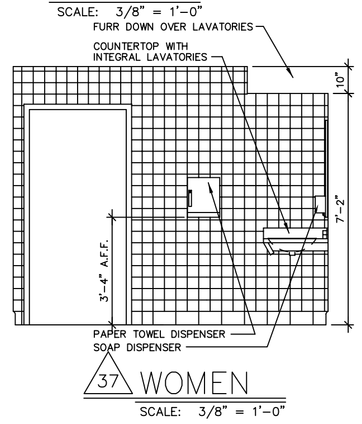

37 WOMEN
SCALE: 3/8" = 1'-0"

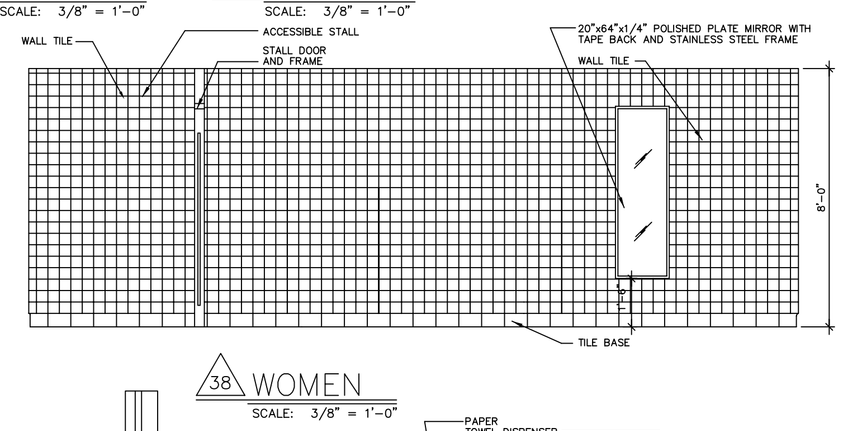

38 WOMEN
SCALE: 3/8" = 1'-0"

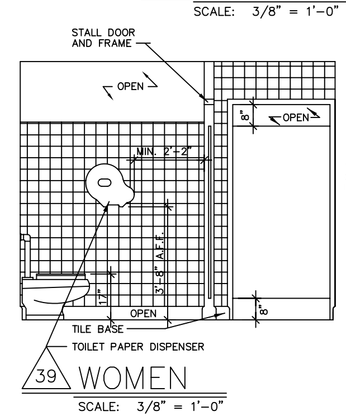

39 WOMEN
SCALE: 3/8" = 1'-0"

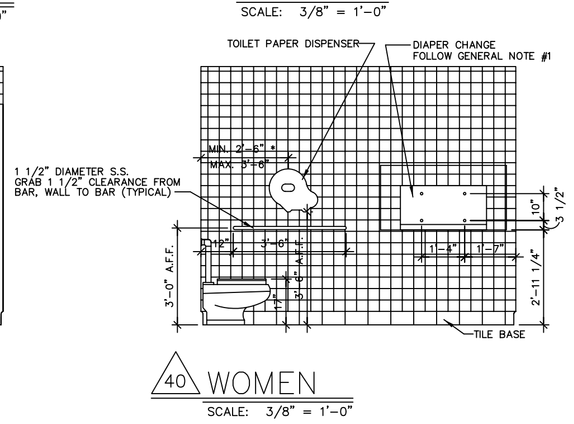

40 WOMEN
SCALE: 3/8" = 1'-0"

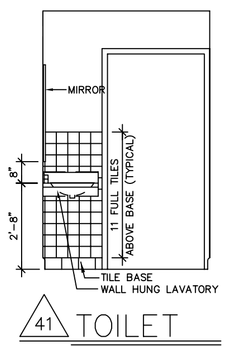

41 TOILET
SCALE: 3/8" = 1'-0"

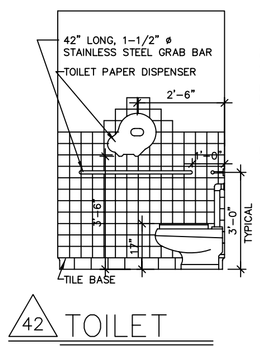

42 TOILET
SCALE: 3/8" = 1'-0"

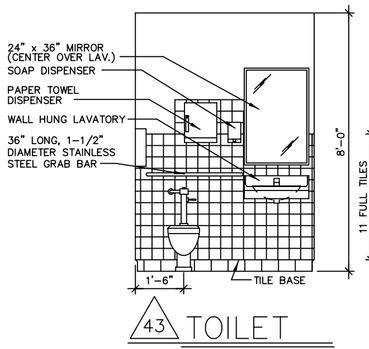

43 TOILET
SCALE: 3/8" = 1'-0"

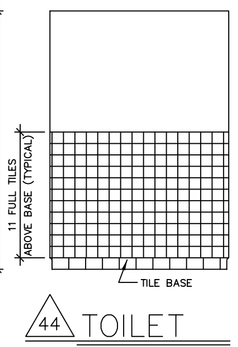

44 TOILET
SCALE: 3/8" = 1'-0"

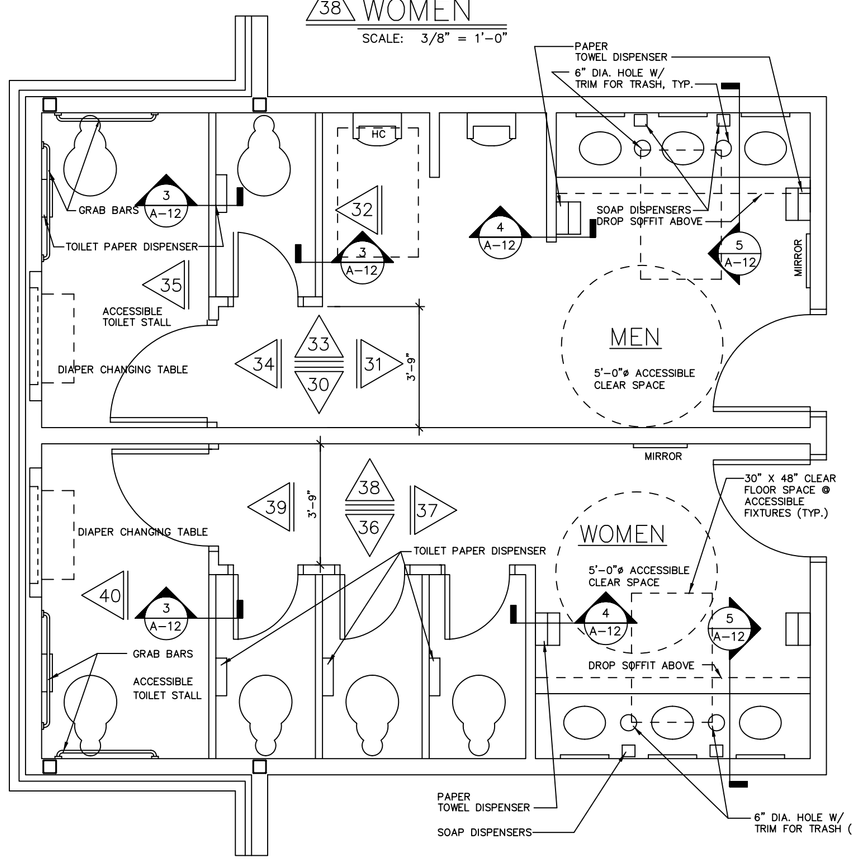

6 A-12 ENLARGED TOILET PLAN
SCALE: 3/8" = 1'-0"

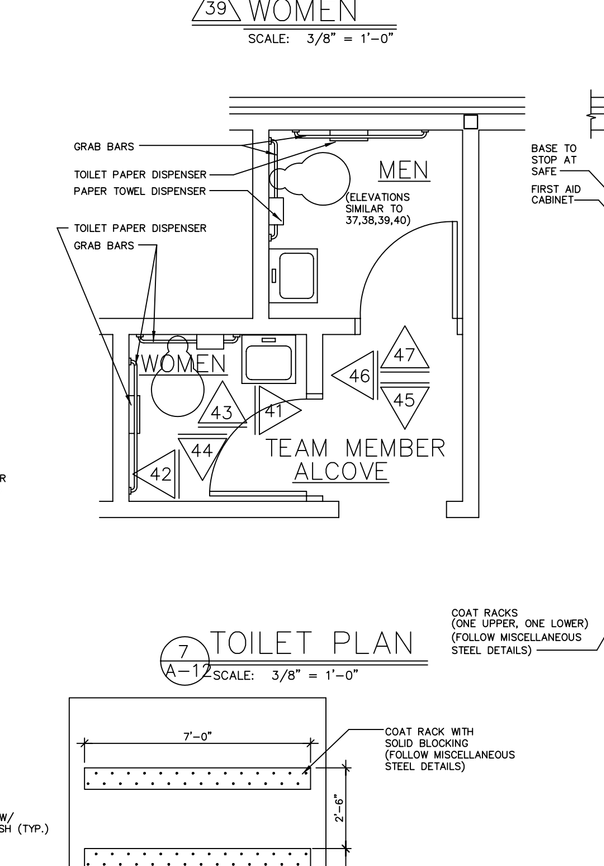

7 A-12 TOILET PLAN
SCALE: 3/8" = 1'-0"

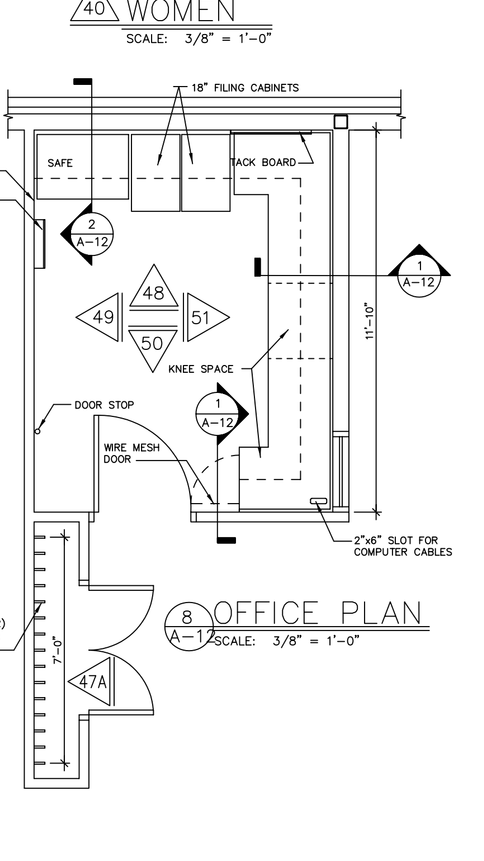

8 A-12 OFFICE PLAN
SCALE: 3/8" = 1'-0"

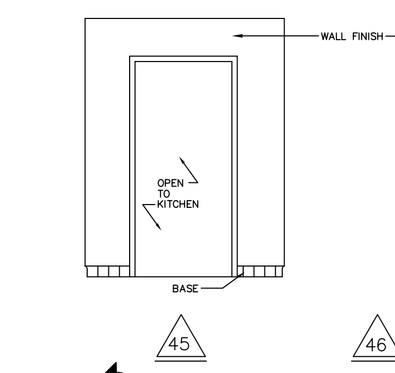

45 46 TEAM MEMBER ALCOVE 47
SCALE: 3/8" = 1'-0"

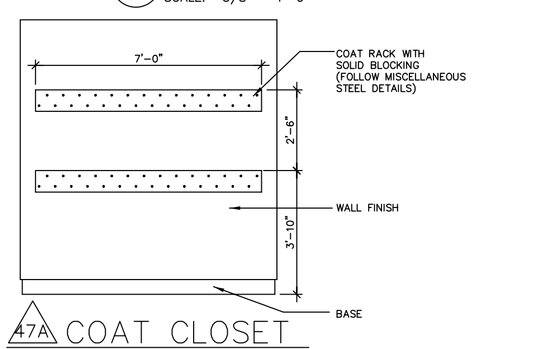

47A COAT CLOSET
SCALE: 3/8" = 1'-0"

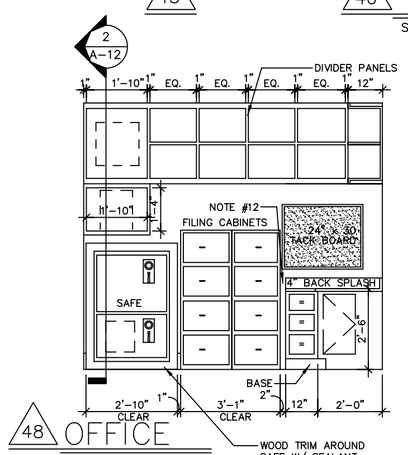

48 OFFICE
SCALE: 3/8" = 1'-0"

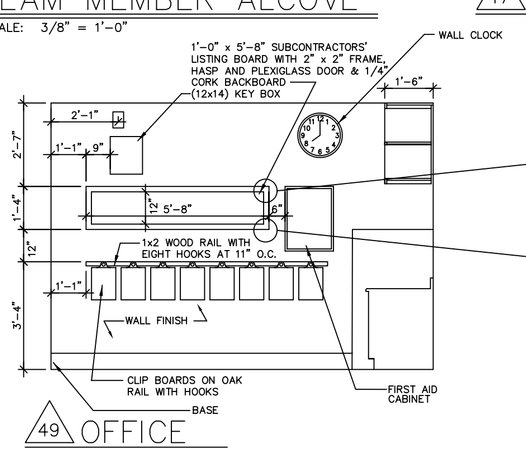

49 OFFICE
SCALE: 3/8" = 1'-0"

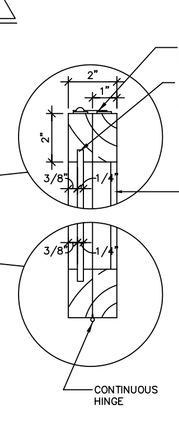

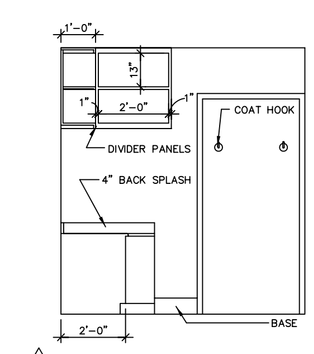

50 OFFICE
SCALE: 3/8" = 1'-0"

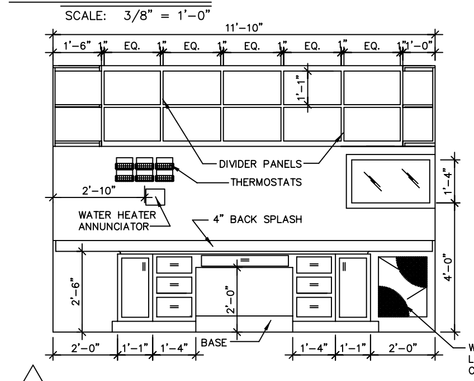

51 OFFICE
SCALE: 3/8" = 1'-0"

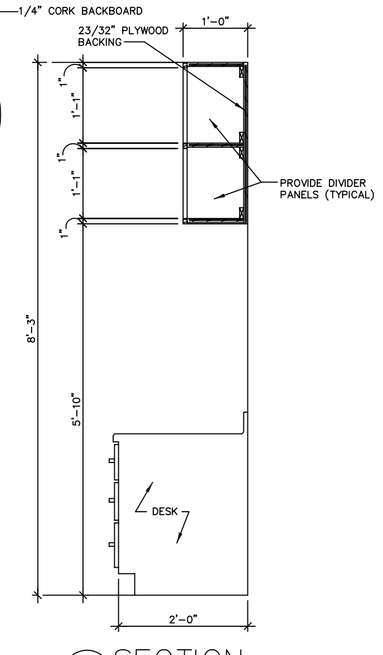

1 A-12 SECTION
SCALE: 3/4" = 1'-0"

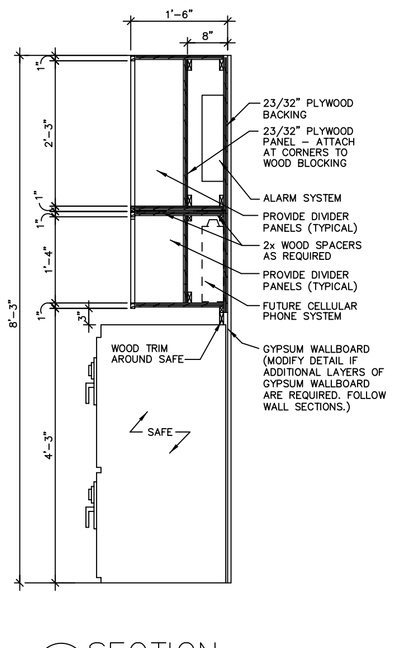

2 A-12 SECTION
SCALE: 3/4" = 1'-0"

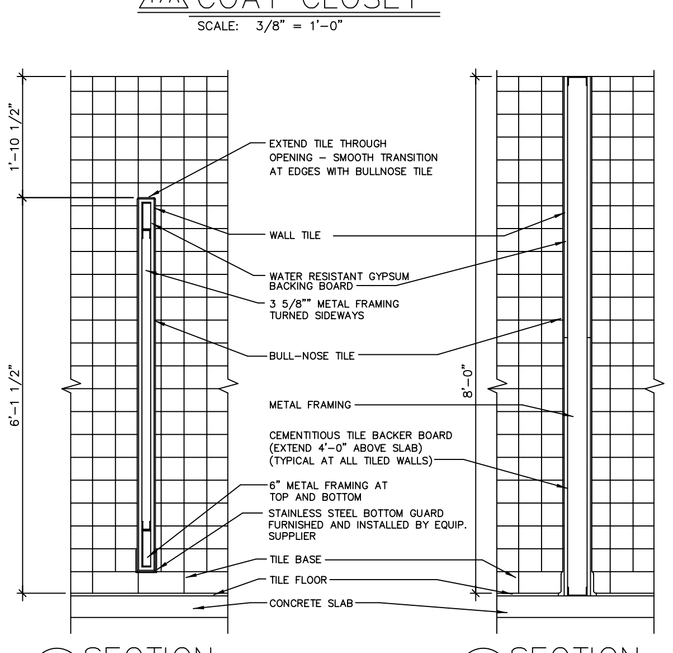

3 A-12 SECTION
SCALE: 3/4" = 1'-0"

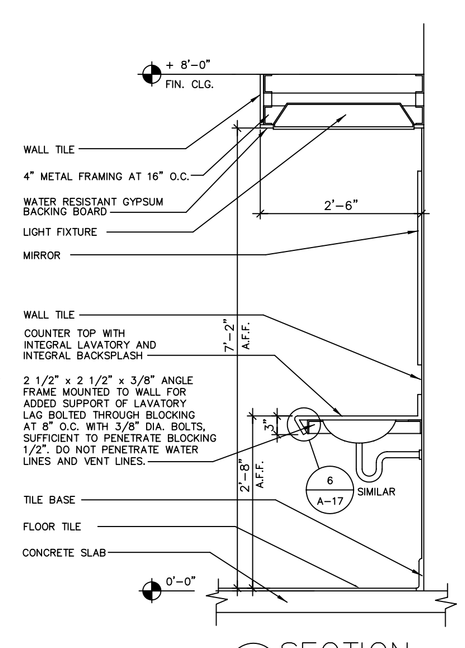

4 A-12 SECTION
SCALE: 3/4" = 1'-0"

5 A-12 SECTION
SCALE: 3/4" = 1'-0"

copyright © 1999

GENERAL NOTES :

1. RECESS IN WALL TO BE 46 3/4" W x 24" H x 5" D FOR BABY CHANGE TABLE. BOTTOM OF OPENING TO BE 35 1/4" A.F.F. (RECESS TO BE TILED) – PROVIDE WOOD BLOCKING FOR SUPPORT.
2. FOLLOW REQUIREMENTS ON A–1 FOR WOOD BLOCKING.
3. FOLLOW SHEET A–2 FOR WALL TILE PATTERN, DIMENSIONS AND START POINTS. TILE ACCENT BANDS TO WRAP CORNERS.
4. SHOP DRAWINGS ARE REQUIRED FOR ALL CASEWORK.
5. FOLLOW DOOR AND WINDOW SCHEDULES FOR ALL WINDOW AND DOOR FRAME DIMENSIONS.
6. NOT USED
7. DIMENSIONS OF CABINETRY IN OFFICE ARE CONSIDERED CRITICAL DIMENSIONS AND SHOULD BE FOLLOWED CLOSELY.
8. REFER TO ROOM FINISH SCHEDULE AND FINISH SCHEDULE FOR WALL COVERING AND TILE SPECIFICATIONS.
9. PROVIDE (2) 4 x 4 x 2 JUNCTION BOXES FOR MOTION SENSOR IN OFFICE AND AT BACK OF ALARM PANEL. CONNECT WITH 3/4" CONDUIT.
10. FLUSH VALVE CONTROLS SHALL BE MOUNTED ON THE WIDE SIDE OF ACCESSIBLE TOILET STALL AND NO MORE THAN 44" ABOVE FINISHED FLOOR.
11. WATER CLOSET HEIGHT IN ACCESSIBLE TOILET STALL SHALL BE BETWEEN 17" TO 19" MEASURED TO THE TOP OF THE TOILET SEAT.
12. COUNTERTOP AND BACKSPLASH DO NOT OVERHANG BASE AT THIS EDGE.

REVISIONS

REV.	DESCRIPTION	DATE	BY
A			R.A.D.

RYAN'S FAMILY STEAK HOUSES, INC.
199 HUNT STREET · GREER, S.C. 29650 · (864) 879-1000

Ryan's® FAMILY STEAK HOUSE

INTERIOR ELEVATIONS TOILETS & OFFICE

DESIGNED: R.A.D. DATE: 05-11-99

STORE NO. PT9L

DRAWING NO. A–12