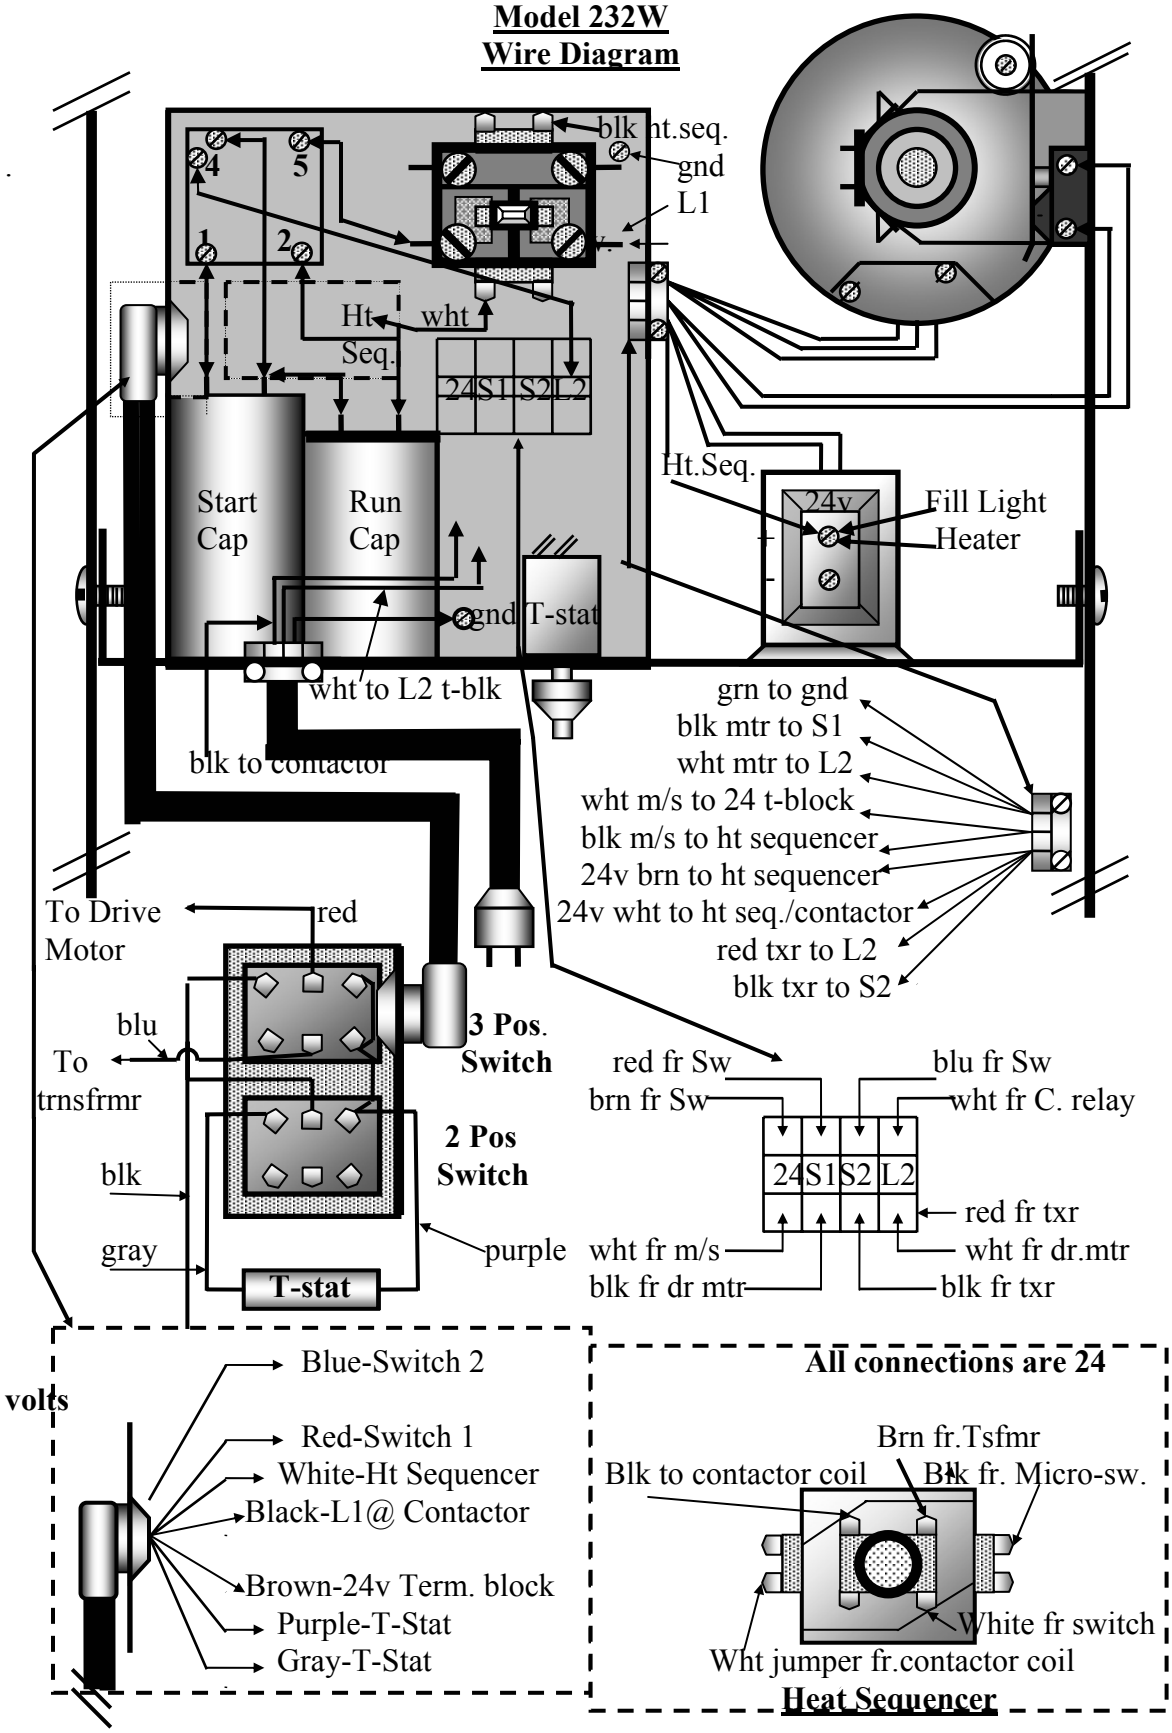Model 232W
Wire Diagram