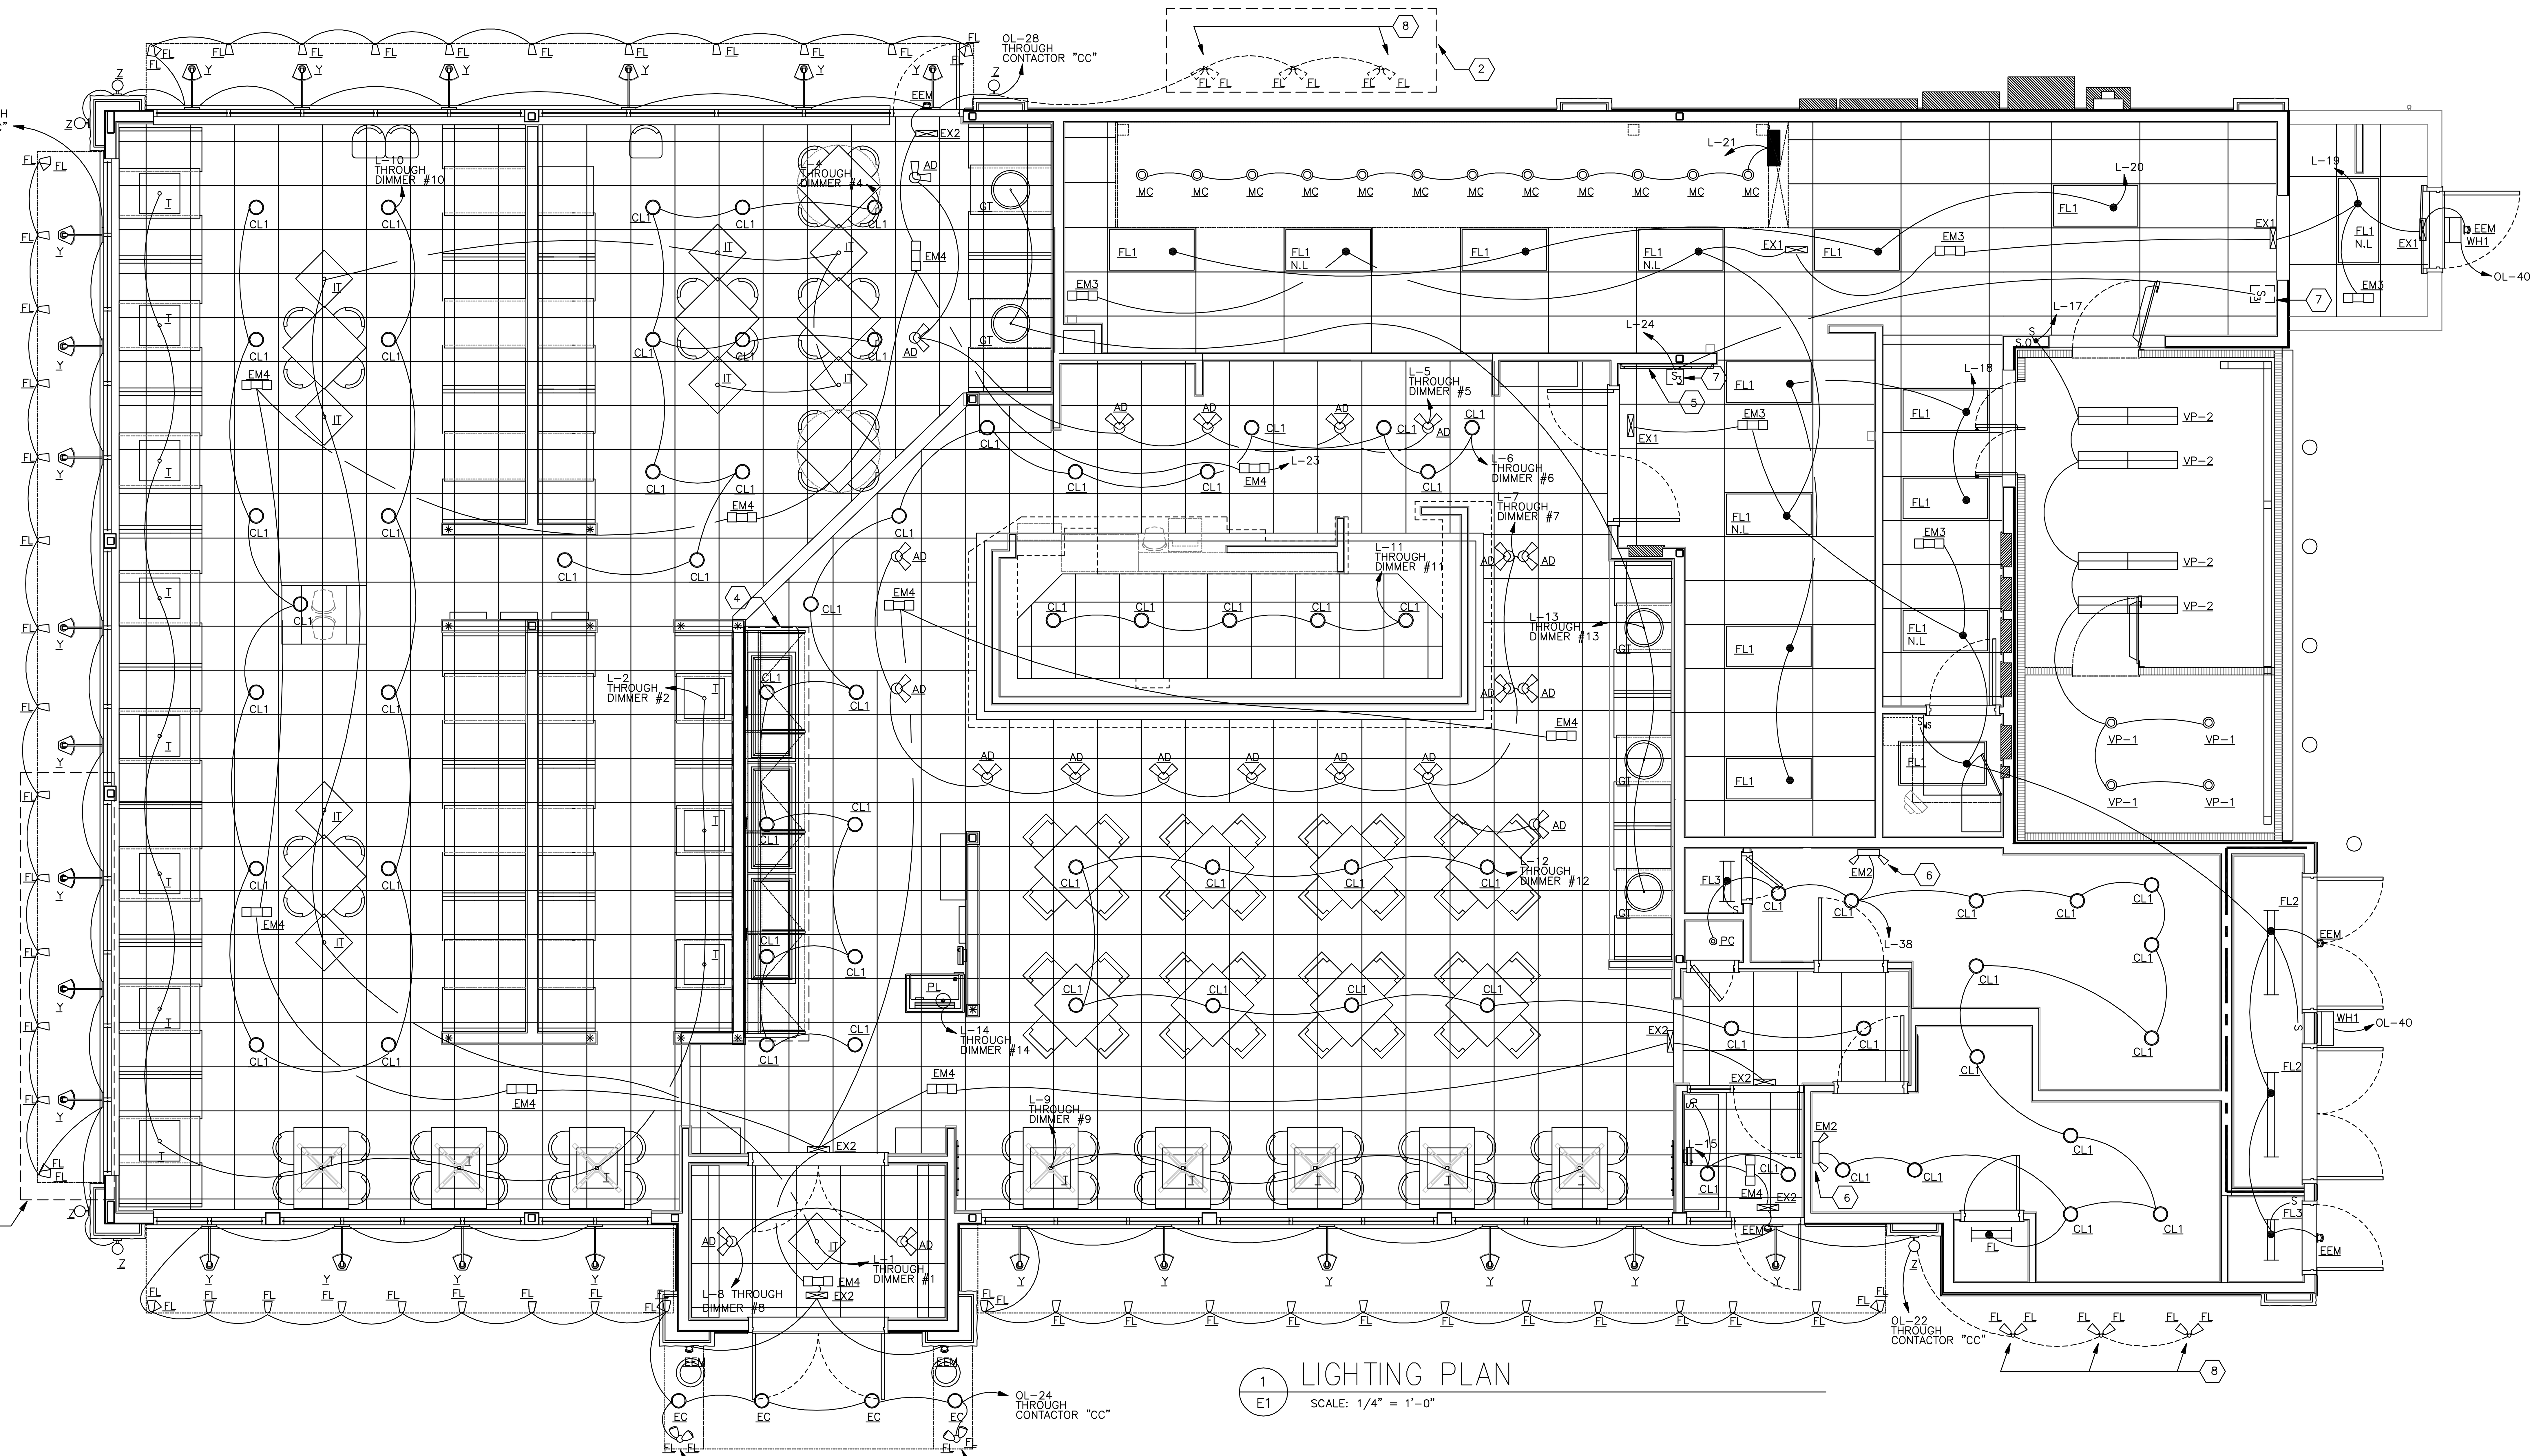

1 E1 LIGHTING PLAN

SCALE: 1/4" = 1'-0"

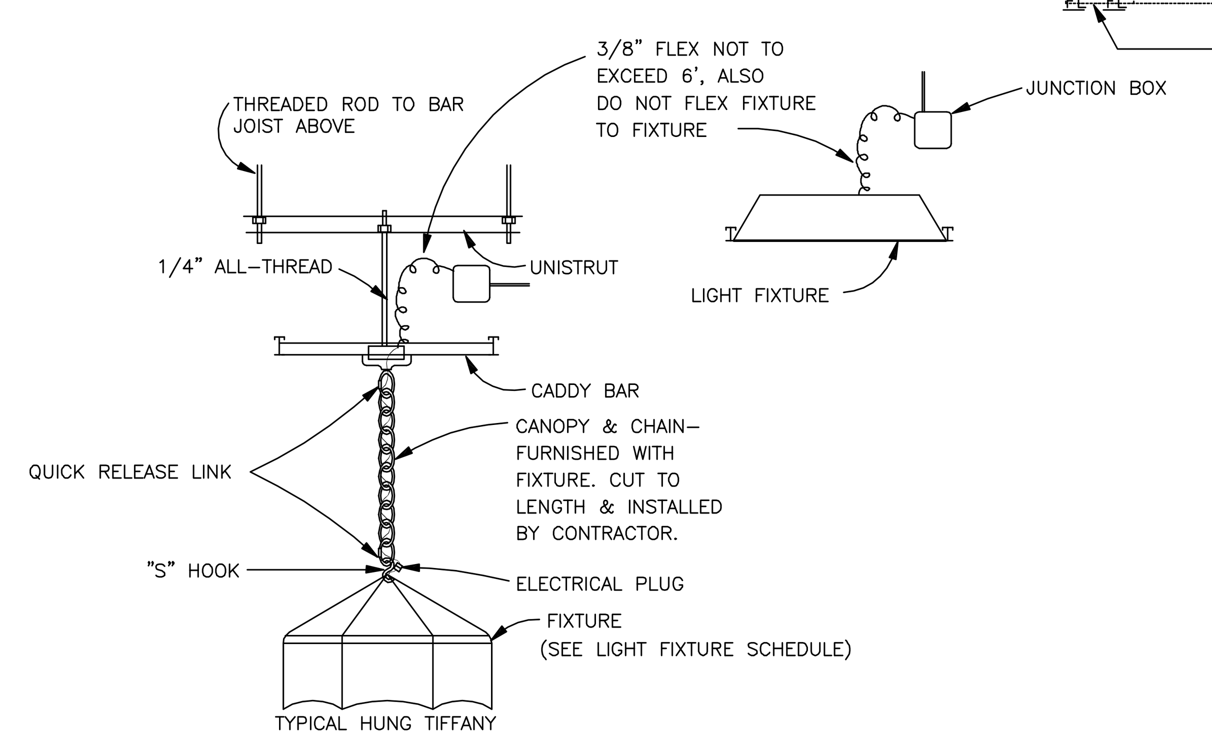

2 E1 LIGHT FIXTURE HANGING DETAILS

NOT TO SCALE

1. ALL PENDANT LIGHT FIXTURES MUST BE CENTERED OVER TABLES OR BOOTHS, COORDINATE EXACT LOCATION WITH ARCHITECTURAL PLANS PRIOR TO INSTALLATION.
2. LIGHTING CIRCUIT HOME RUNS MAY BE COMBINED AS ALLOWED BY NEC., CONDUITS TO BE SIZED PER NEC.
3. ALL LIGHTING SWITCHES, DIMMERS, VOLUME CONTROLS AND T'STATS IN PUBLIC AREAS SHALL BE MOUNTED NO HIGHER THAN 42 3/4" TO TOP OF JUNCTION BOX UNLESS OTHERWISE NOTED.
4. ALL LIGHT SWITCHES, DIMMERS, AND RECEPTACLES IN DINING AREA TO BE DARK BROWN WITH DARK BROWN FACE PLATES.
5. ALL LIGHT SWITCHES, DIMMERS, AND RECEPTACLES IN OFFICE AREA TO BE IVORY WITH IVORY FACE PLATES.
6. ALL LIGHT SWITCHES, DIMMERS, AND RECEPTACLES IN KITCHEN AREA TO BE IVORY WITH STAINLESS FACE PLATES.
7. ELECTRICAL CONTRACTOR TO COORDINATE WITH LOCAL INSPECTORS FOR FINAL LOCATIONS OF ALL EMERGENCY AND EXIT LIGHTS. IT SHALL BE THE RESPONSIBILITY OF THE CONTRACTOR TO SUPPLY AND INSTALL ANY ADDITIONAL EXIT OR EMERGENCY LIGHTS THAT MAY BE REQUIRED.

3 E1 GENERAL LIGHTING NOTES

NOT TO SCALE

(1) NOT USED.
(2) LIGHTS FIXTURE TYPE FL ARE INSTALLED WITH OPTIONAL SIGN PACKAGE THAT IS NOT INTERNALLY ILLUMINATED.
(3) FIXTURE TYPE "FL" ARE MOUNTED ON TOP OF CANOPY.
(4) SEE DETAILS 2 SHEET E2 FOR SALAD BAR POWER AND LIGHTING.
(5) LOCATION OF DIMMERS, SEE DETAIL 6 SHEET E4.
(6) CIRCUIT EMERGENCY LIGHT AHEAD OF SWITCH.
(7) SEE LIGHTING CONTROL DIAGRAM ON SHEET E10.
(8) GROUND MOUNTED LIGHTS. SEE DETAIL 8 SHEET E14.
(9) NOT USED.

4 E1 SHEET KEY NOTES

NOT TO SCALE

MARK	REVISION	DATE
1	DW/BOOSTER HEATER	9/29/05

Ruby Tuesday

ENGINEER

Kurzynske & Associates
825 Third Avenue, South
Nashville, Tennessee 37210
(615) 255-5203

SEAL
STATE OF LOUISIANA
MARK T. KURZYNSKE
License No. 28957
PROFESSIONAL ENGINEER
9/29/05

ELECTRICAL LIGHTING PLAN

RUBY TUESDAY # 4734
I-10E SERVICE ROAD at TYLER DRIVE (I-10 at Cause Blvd.)
SLIDELL, LOUISIANA

K&A PROJECT NUMBER
RT0522
ISSUE FOR REVIEW
JULY 22, 2005
ISSUE FOR CONSTRUCTION
.
CHECKED BY
.
SCALE
AS NOTED
SHEET NUMBER
E-1