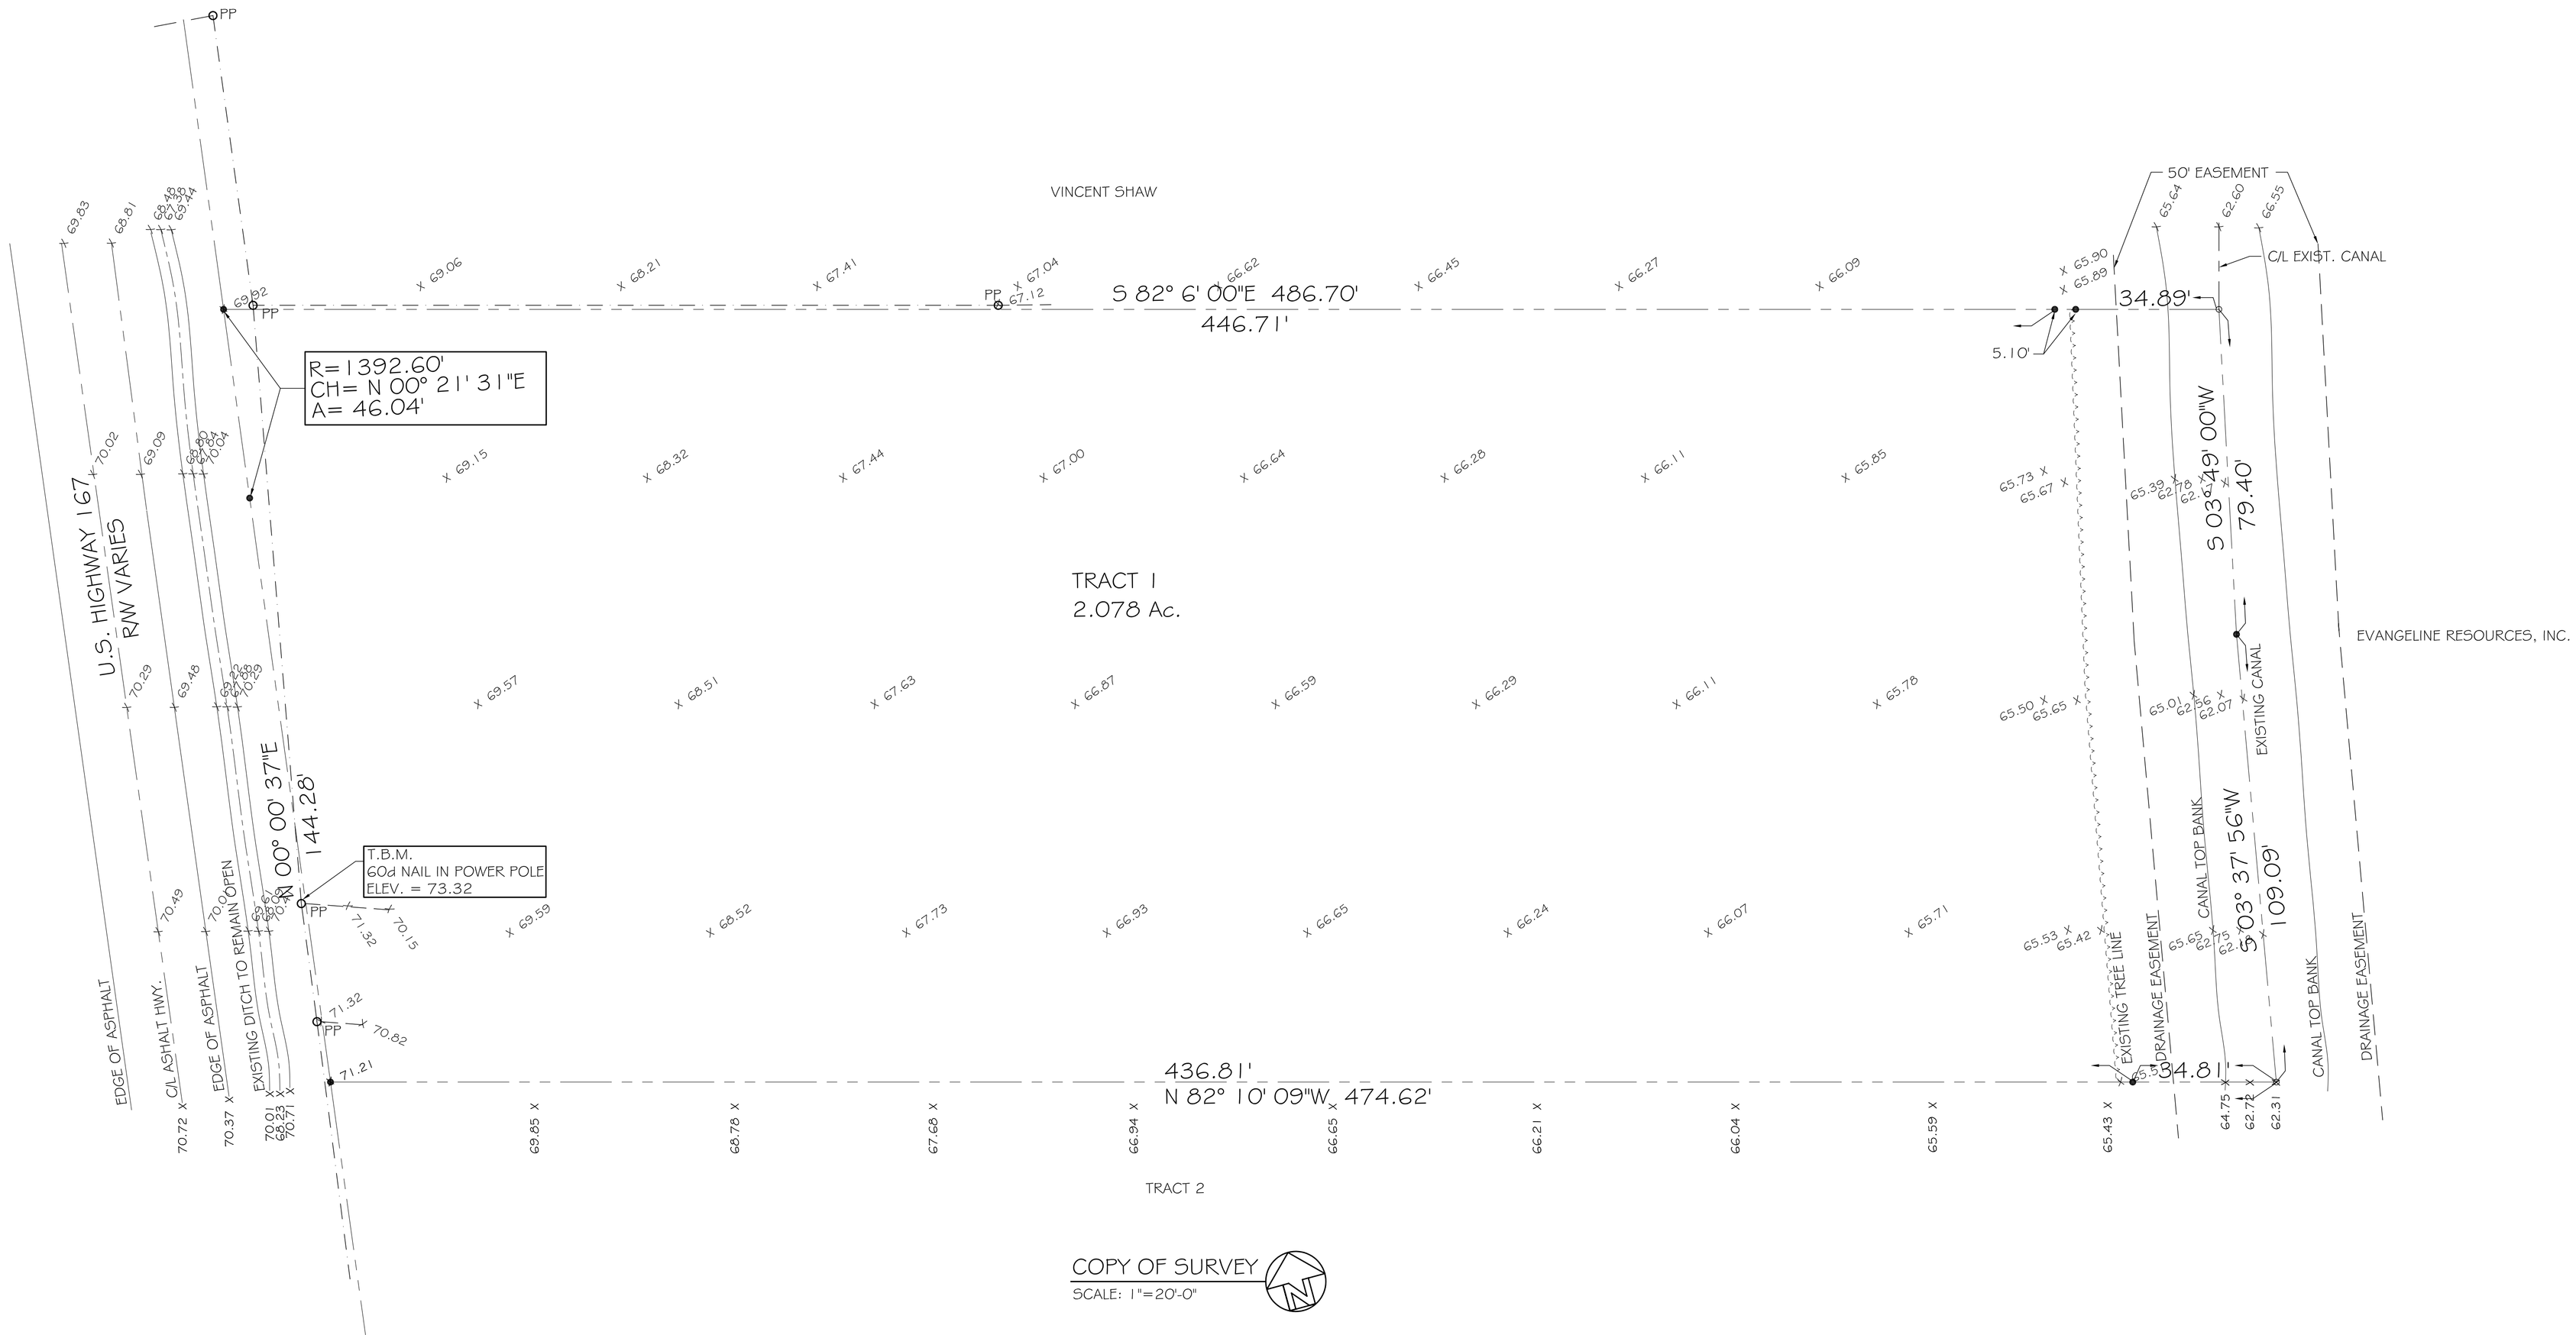

COPY OF SURVEY
SCALE: 1"=20'-0"

LEGEND

- o DENOTES CALCULATED CORNER
- o DENOTES SET ½" IRON ROD
- • DENOTES FOUND ½" IRON ROD (UNLESS INDICATED OTHERWISE)
- — — — DENOTES OVERHEAD ELECTRIC LINES
- xx DENOTES CONTOUR LINES
- + xx.xx DENOTES SPOT ELEVATIONS
- PP o DENOTES POWER POLE
- PP o DENOTES POWER POLE

SURVEY INFORMATION:

1. SURVEY BY MORGAN GOUDEAU & ASSOCIATES. LAND SURVEYOR OF RECORD ROBERT L. WOLFE, JR. LA REG. NO. L 04548. DATED 8-18-05.
2. FLOOD ZONE C ACCORDING TO F.I.R.M. COMMUNITY PNL. 220165 0175B, MAY 3, 1982.
3. BEARINGS BASED ON PLAT BY ROBERT L. WOLFE, JR. FOR VINCENT SHAW DATED OCTOBER 26, 1993.

LEGAL DESCRIPTION:

A CERTAIN PARCEL OF LAND CONTAINING 2.078 ACRES, SITUATED IN SECTION 52, TOWNSHIP 6 SOUTH, RANGE 4 EAST, ST. LANDRY PARISH, LOUISIANA

DAMMON
ENGINEERING, INC.

CHIEF ENGINEER
EMMETT
DAMMON, P.E.

CHIEF ARCHITECT
ROBERT
WILTSE

1095 FLORIDA AVENUE
SLIDELL, LA. 70458
OFFICE: 985-649-5832
FAX: 985-641-5950

WEBSITE:
WWW.DAMMONENGINEERING.COM

EMAIL:
DAMMONENG@BELLSOUTH.NET

ARCHITECTURE

ENGINEERING

STUDIES

PLANNING

INVESTIGATION

EXPERT WITNESS

NEW OFFICE COMPLEX

CHILD DEVELOPMENT COUNCIL OF ACADIANA, INC.
OPELOUSAS, LA

COPY OF SURVEY

REV: 12-7-09 CONST.

SCALE: AS NOTED

JOB#: 2030

DATE: 10-19-09

SHEET 2

C-1

OF 26