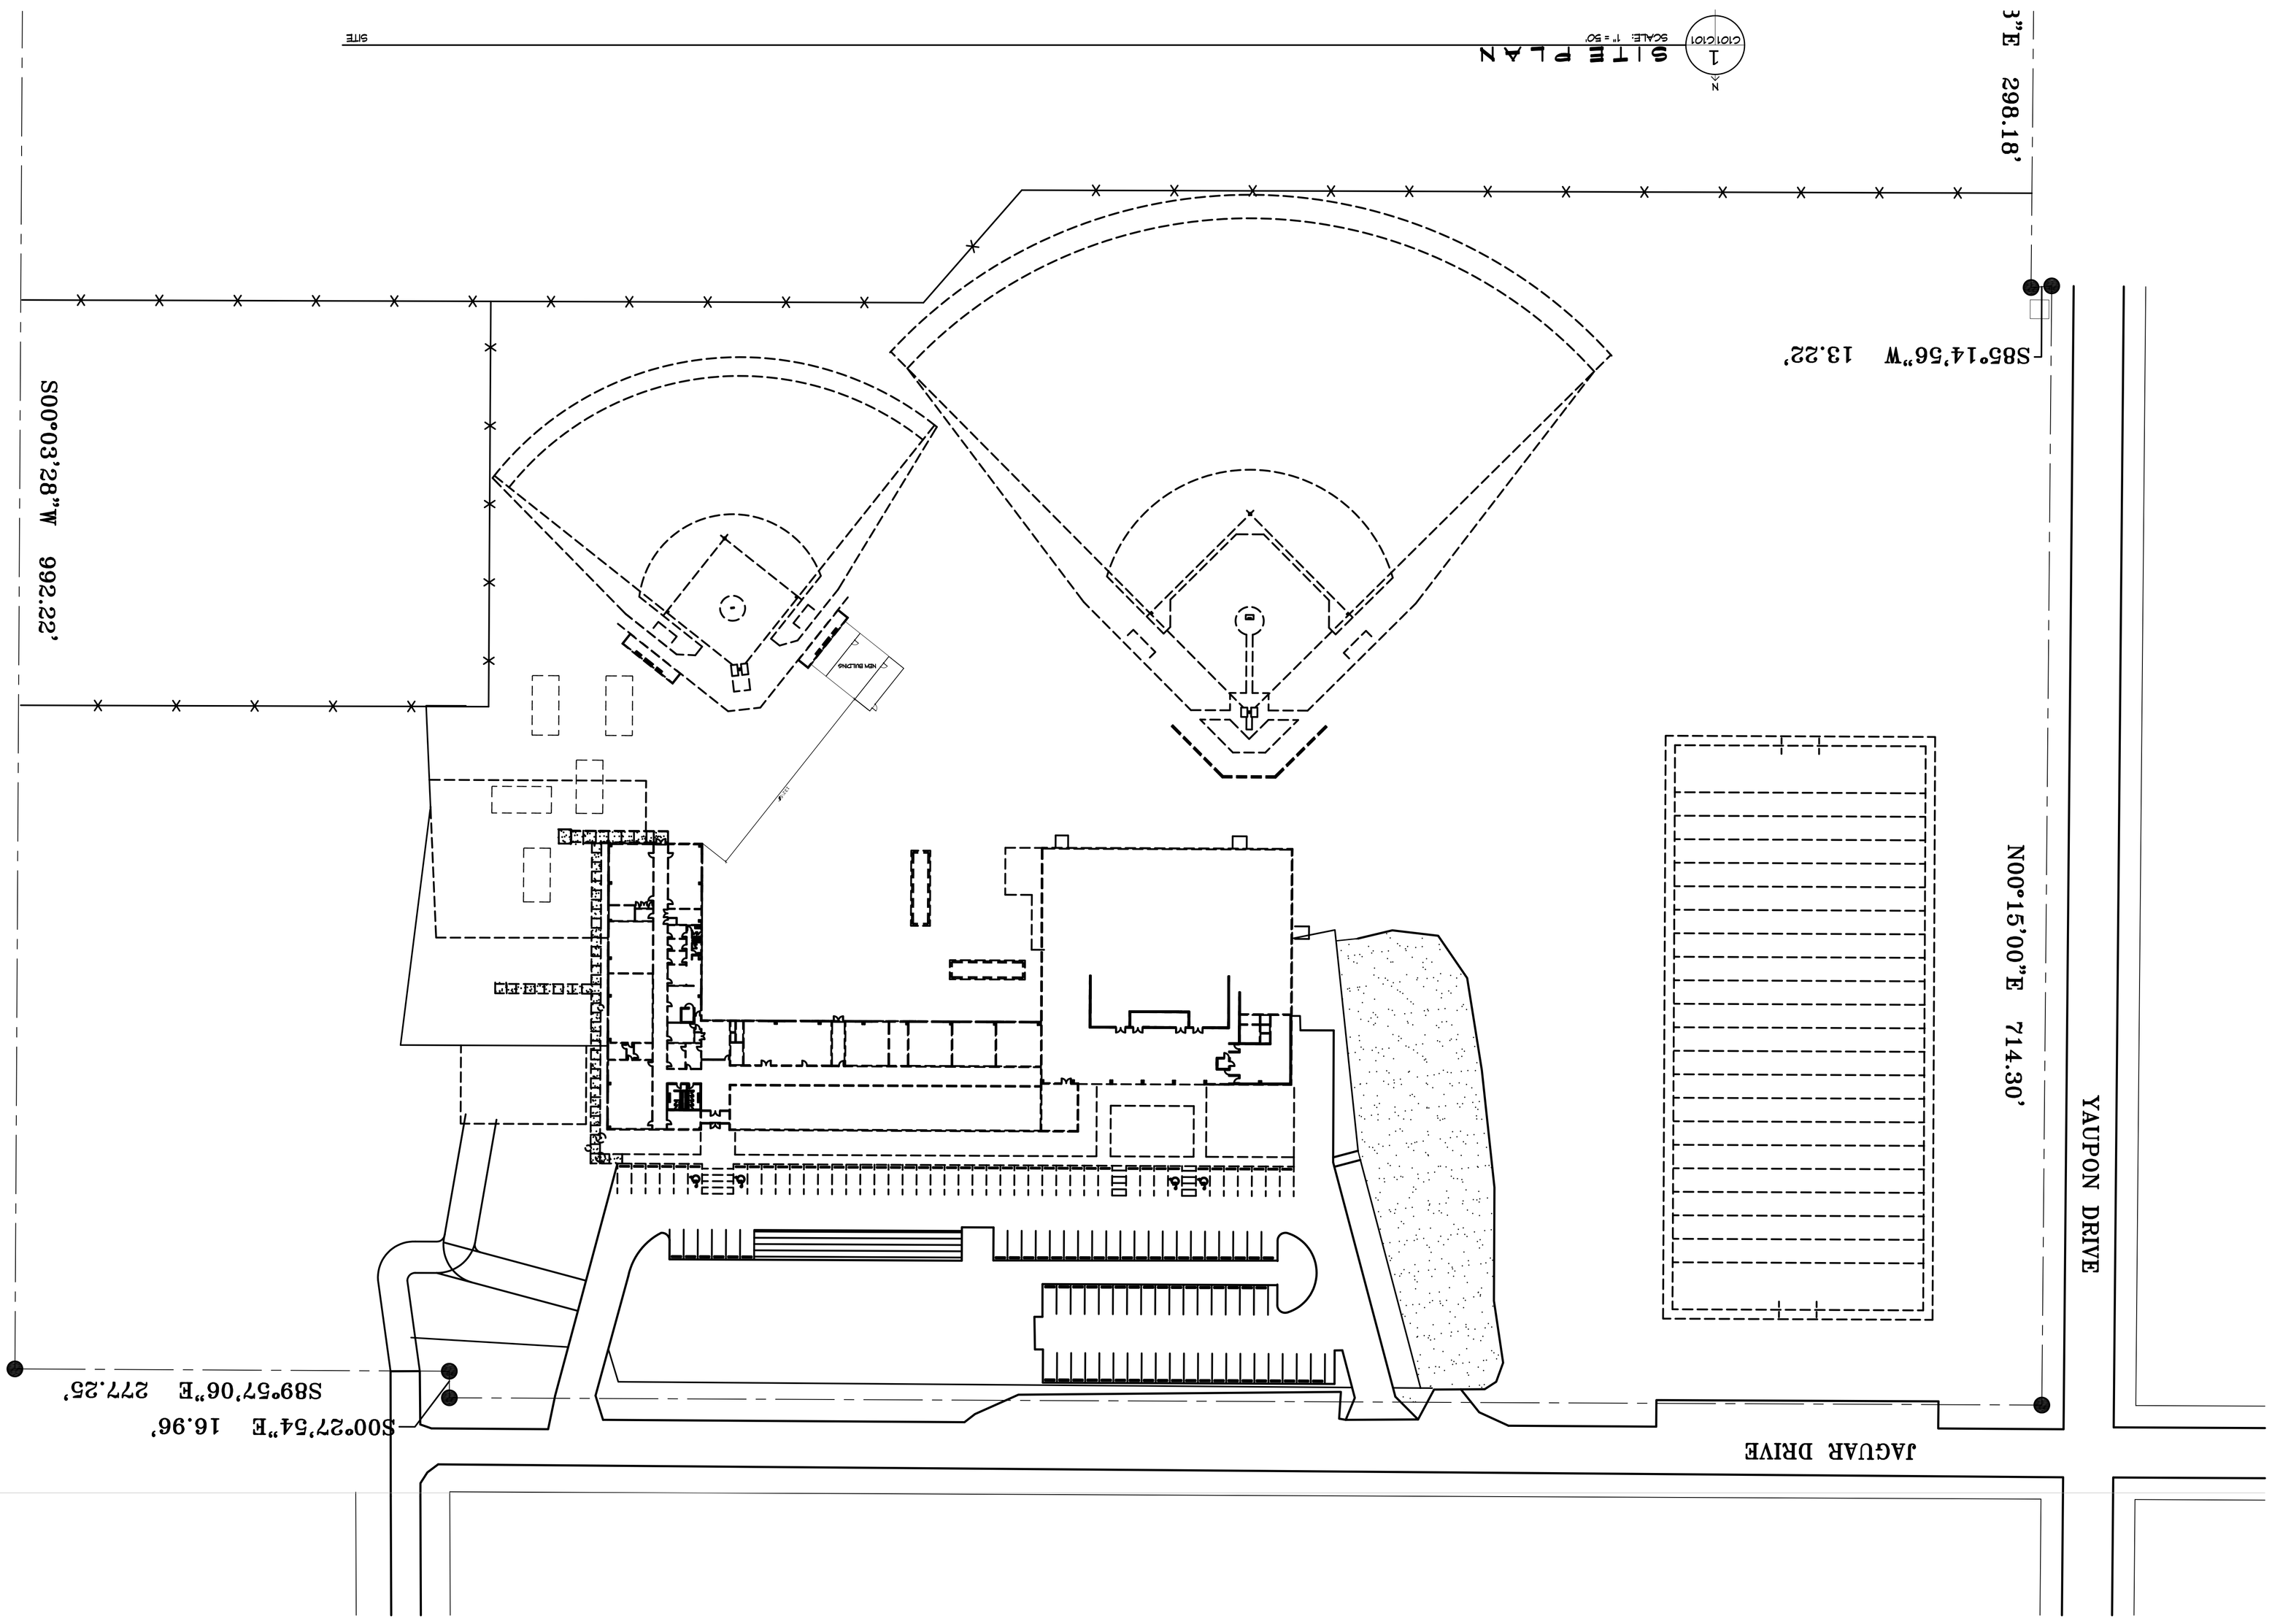

POPE JOHN PAUL HIGH SCHOOL

1901 JAGUAR DR
SLIDELL, LOUISIANA 70458

JOB No:	2015
DATE:	
DRAWN BY:	CKD
CHECKED BY:	BAM

SHEET TITLE: SITE PLAN

DRAWING NUMBER: C100

SHEET No: 2 of # 1

SEAL:

#	DESCRIPTION	DATE

REVISIONS

DAMMON ENGINEERING, INC.
554 Old Spanish Trail
Slidell, LA 70458
PH: 985.649.5832
www.dammonengineering.com
info@dammonengineering.com
Fax: 985.641.5950