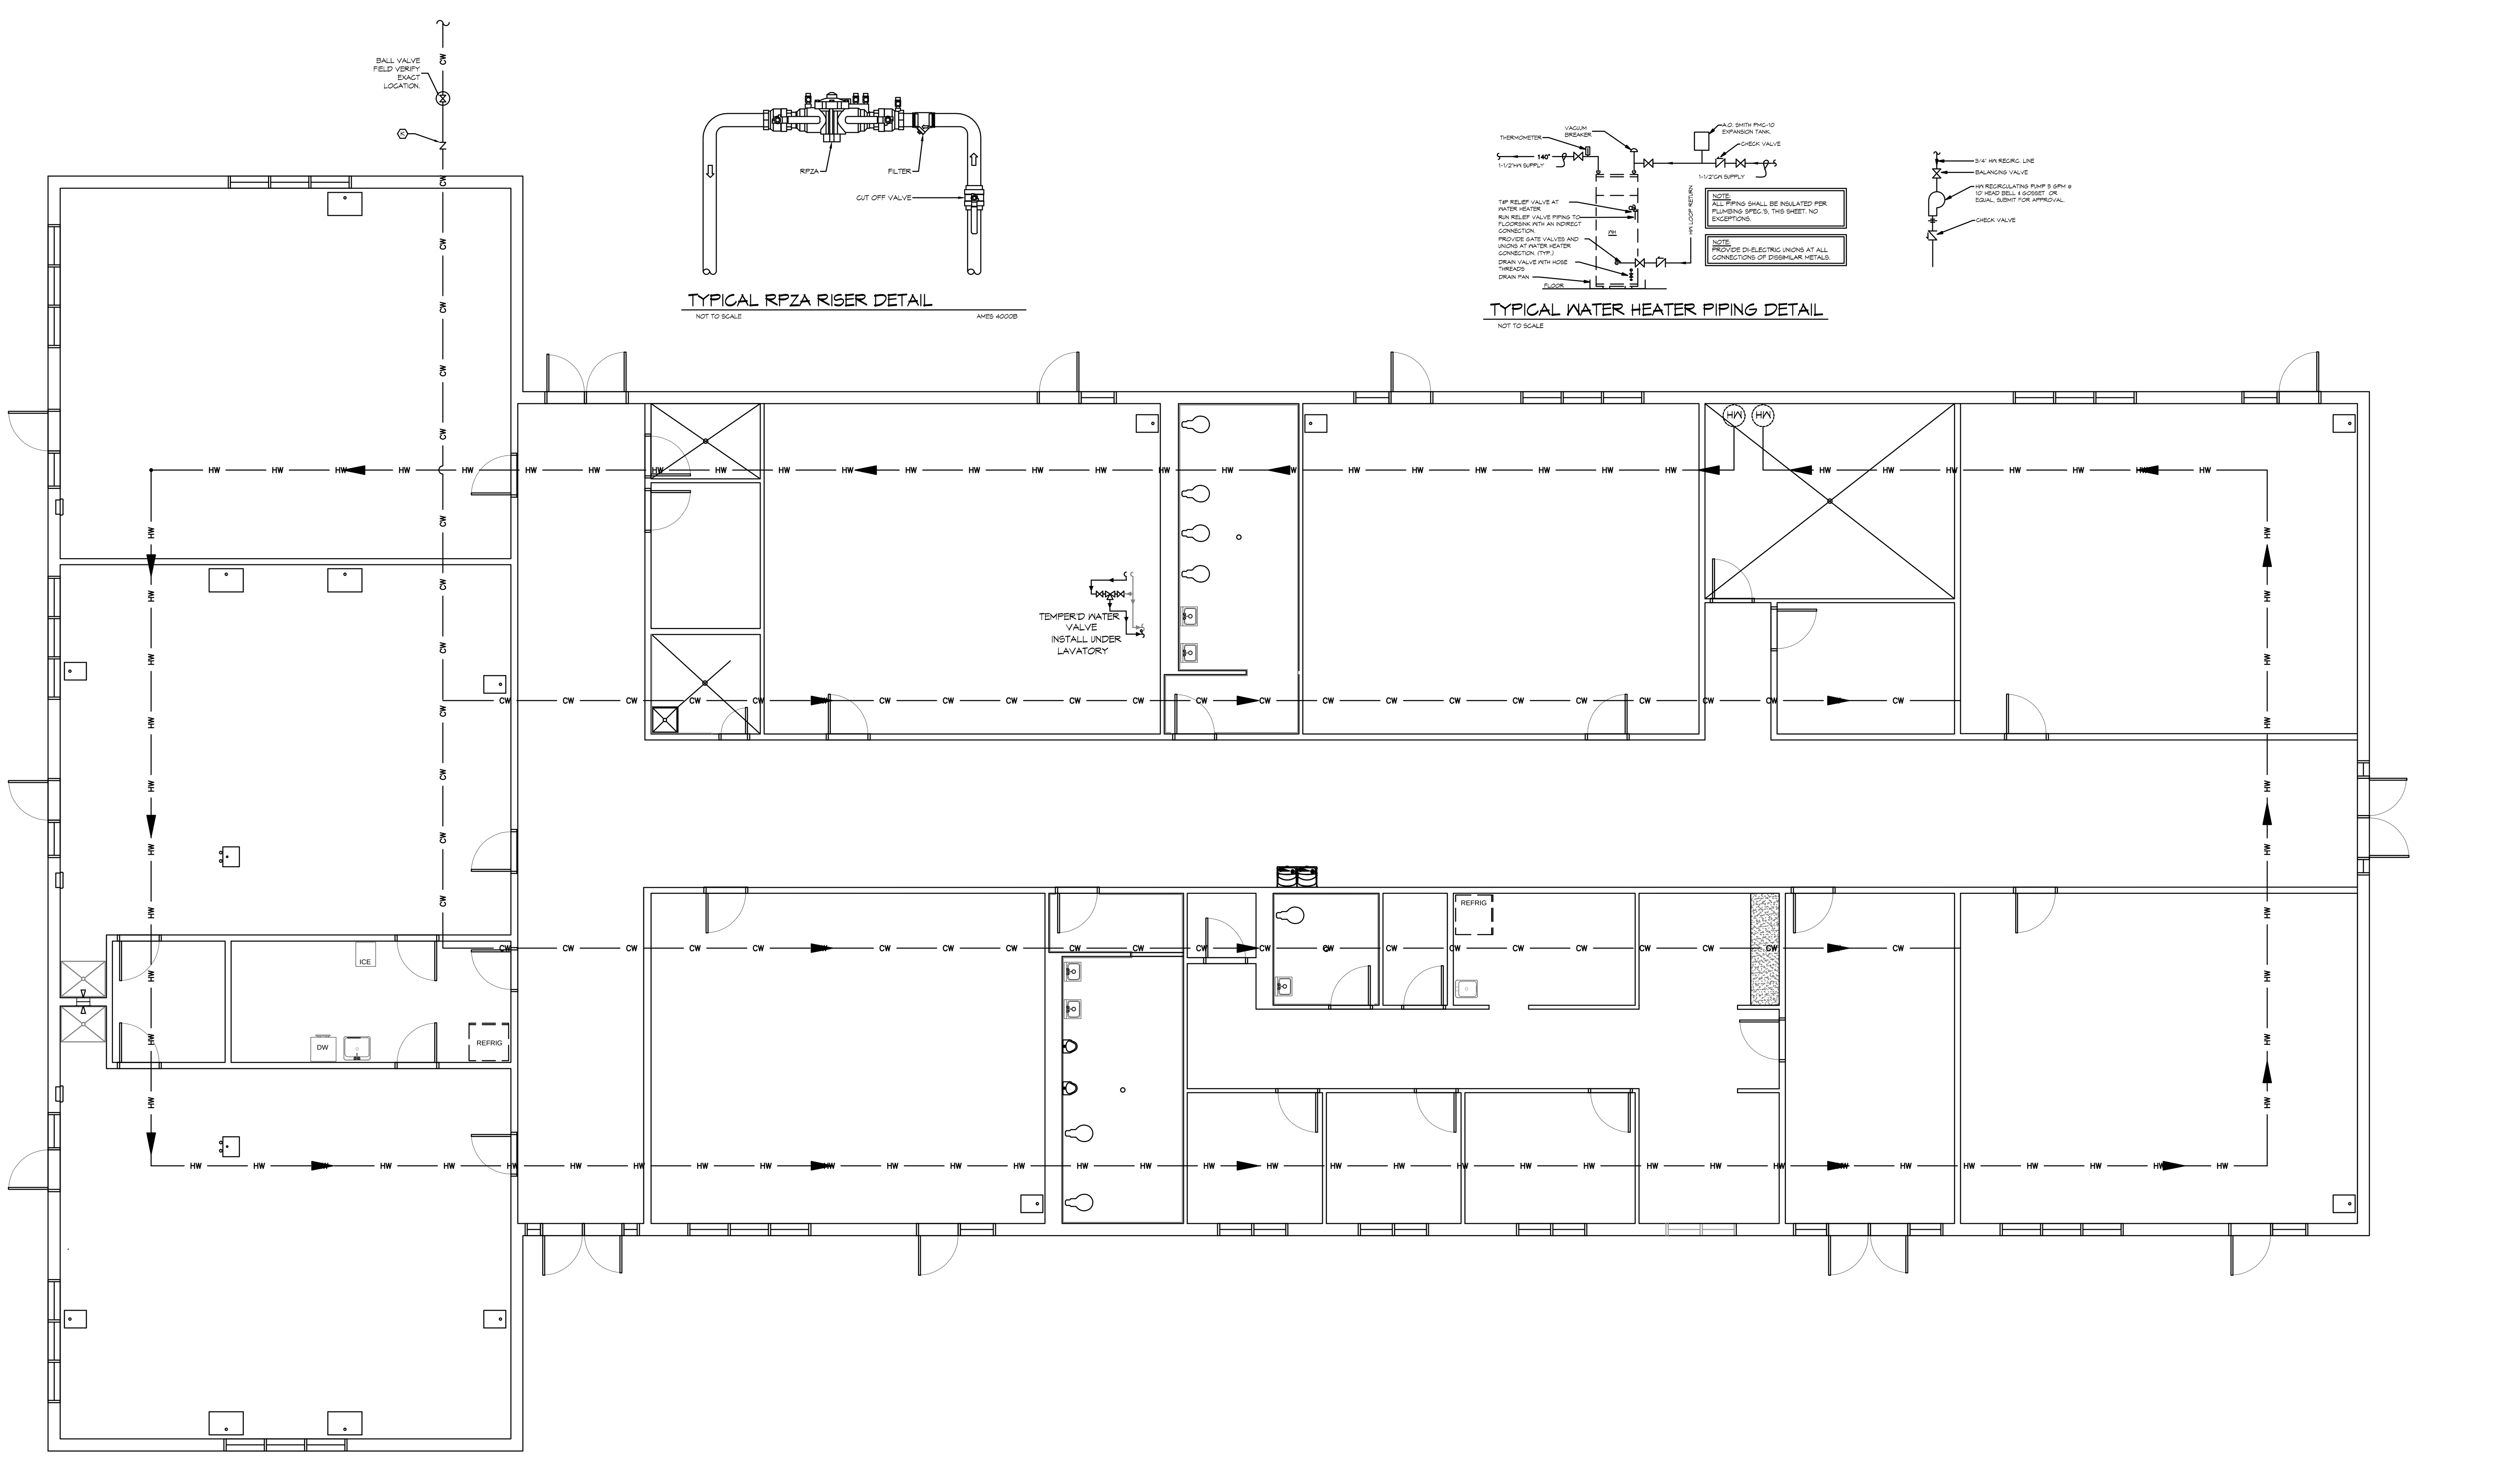

1 PLUMBING PLAN
SCALE: 1/8" = 1'-0"

#	DESCRIPTION	REVISIONS	DATE

SEAL:

DAMMON ENGINEERING, INC.
LOUISIANA & MISSISSIPPI
Chief Engineer: Brian Mistich, PE
554 Old Spanish Trail
Slidell, LA 70458
www.dammonengineering.com
info@dammonengineering.com
PH: 985.649.5832

[PROJECT DESCRIPTION]
CHRIST EPISCOPAL CLASSROOM
[PROJECT ADDRESS]

JOB No: [####] DATE: [DATE]
DRAWN BY: CKD CHECKED BY: BAM

The above drawings and specifications, designs and arrangements represented thereby are and shall remain the property of Dammon Engineering, and no part thereof shall be copied, disclosed to others, or used in connection with any work or project other than the specific project for which the have been prepared and developed without written consent of Dammon Engineering. Visual contact with these drawings or specifications shall constitute conclusive evidence of acceptance of these restrictions.

SHEET TITLE:
PLUMBING PLAN

DRAWING NUMBER:
P101

SHEET No: 16 of #