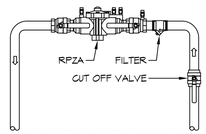

TYPICAL RPZA RISER DETAIL

NOT TO SCALE AMES 4000B

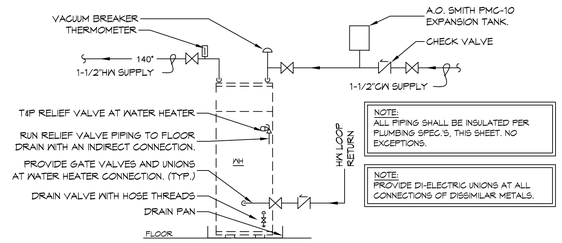

TYPICAL WATER HEATER PIPING DETAIL

NOT TO SCALE

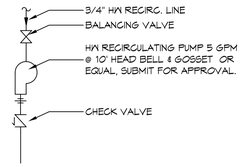

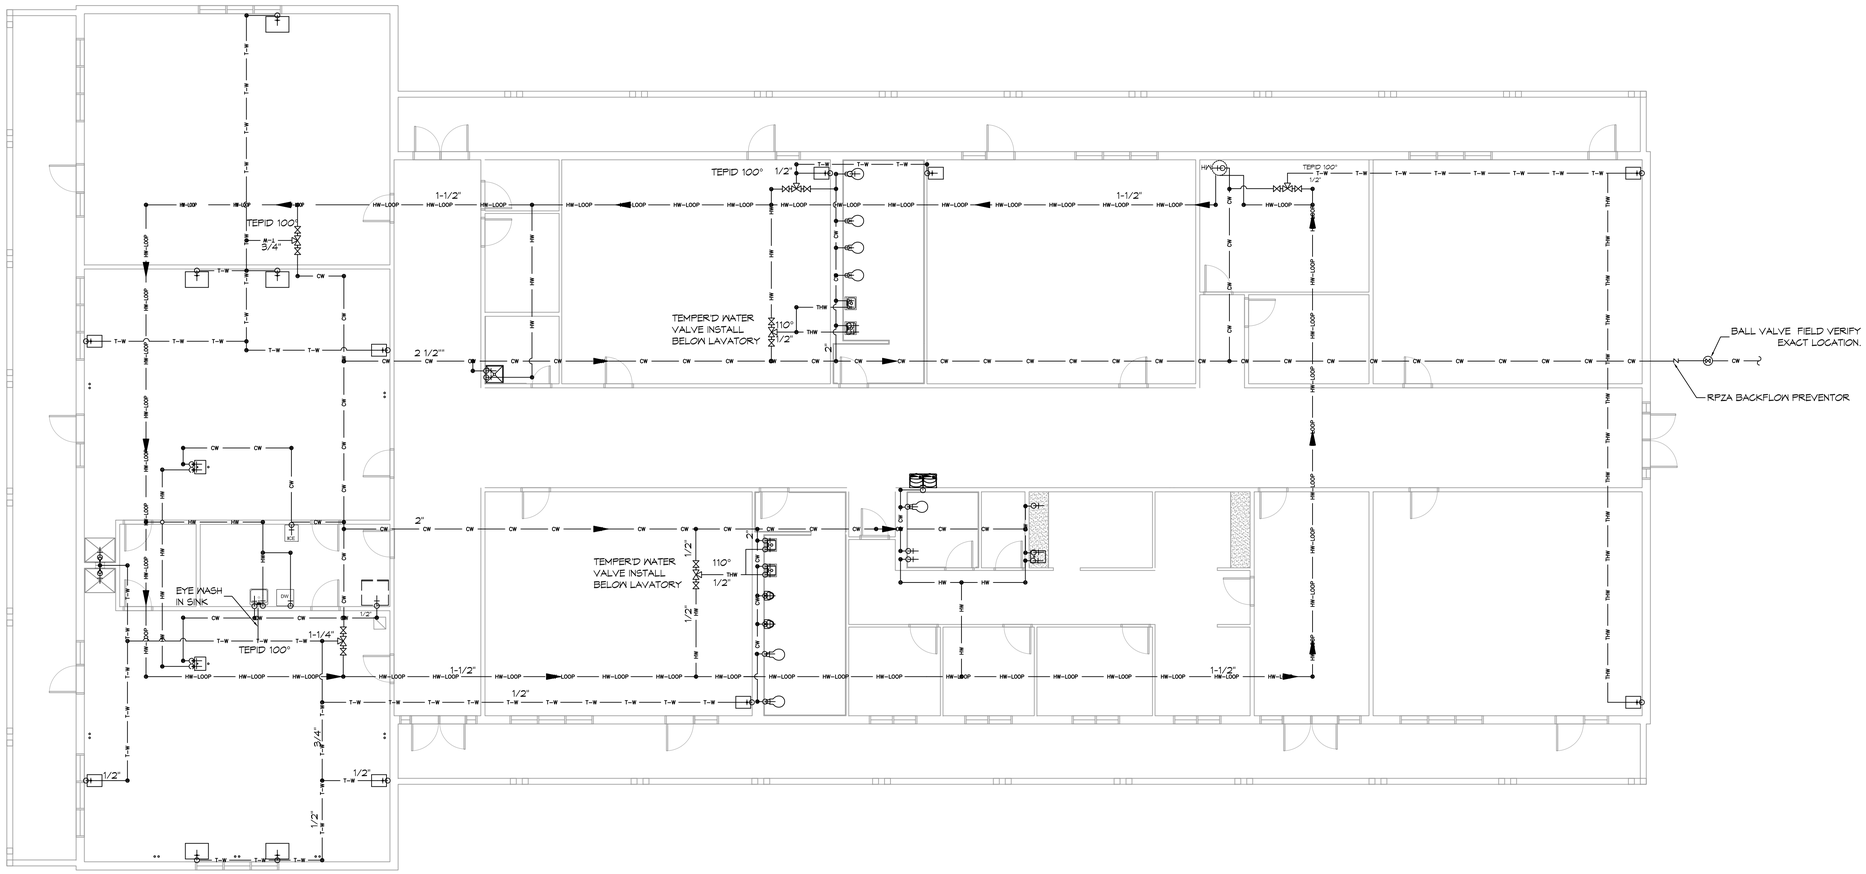

95 % COMPLETE

5 WATER DISTRIBUTION PLAN

SCALE: 1/8" = 1'-0"

DAMMON ENGINEERING, INC.
LOUISIANA & MISSISSIPPI

www.dammonengineering.com
info@dammonengineering.com
PH: 985.649.5932

Chief Engineer: Brian Mistch, PE
554 Old Spanish Trail
Slidell, LA 70458

#	DESCRIPTION	DATE
	REVISIONS	

SEAL:

SHELL-ONLY PACKAGE

CHRIST EPISCOPAL CLASSROOM

80 CHRISTWOOD BOULEVARD
COVINGTON, LA 70433

JOB No:	23713	DATE:	05-17-2019
DRAWN BY:	GKD	CHECKED BY:	BAM

THE DRAWINGS AND SPECIFICATIONS, DESIGNS AND ALL INFORMATION CONTAINED HEREIN ARE THE PROPERTY OF DAMMON ENGINEERING, INC. AND SHALL NOT BE REPRODUCED IN WHOLE OR IN PART WITHOUT WRITTEN PERMISSION OF DAMMON ENGINEERING, INC. ANY REPRODUCTION OF THESE DRAWINGS OR SPECIFICATIONS WITHOUT THE WRITTEN PERMISSION OF DAMMON ENGINEERING, INC. SHALL BE PROSECUTED TO THE FULLEST EXTENT OF THE LAW.

SHEET TITLE:
WATER DISTRIBUTION PLAN

DRAWING NUMBER:

P102

SHEET No: 6 of 12