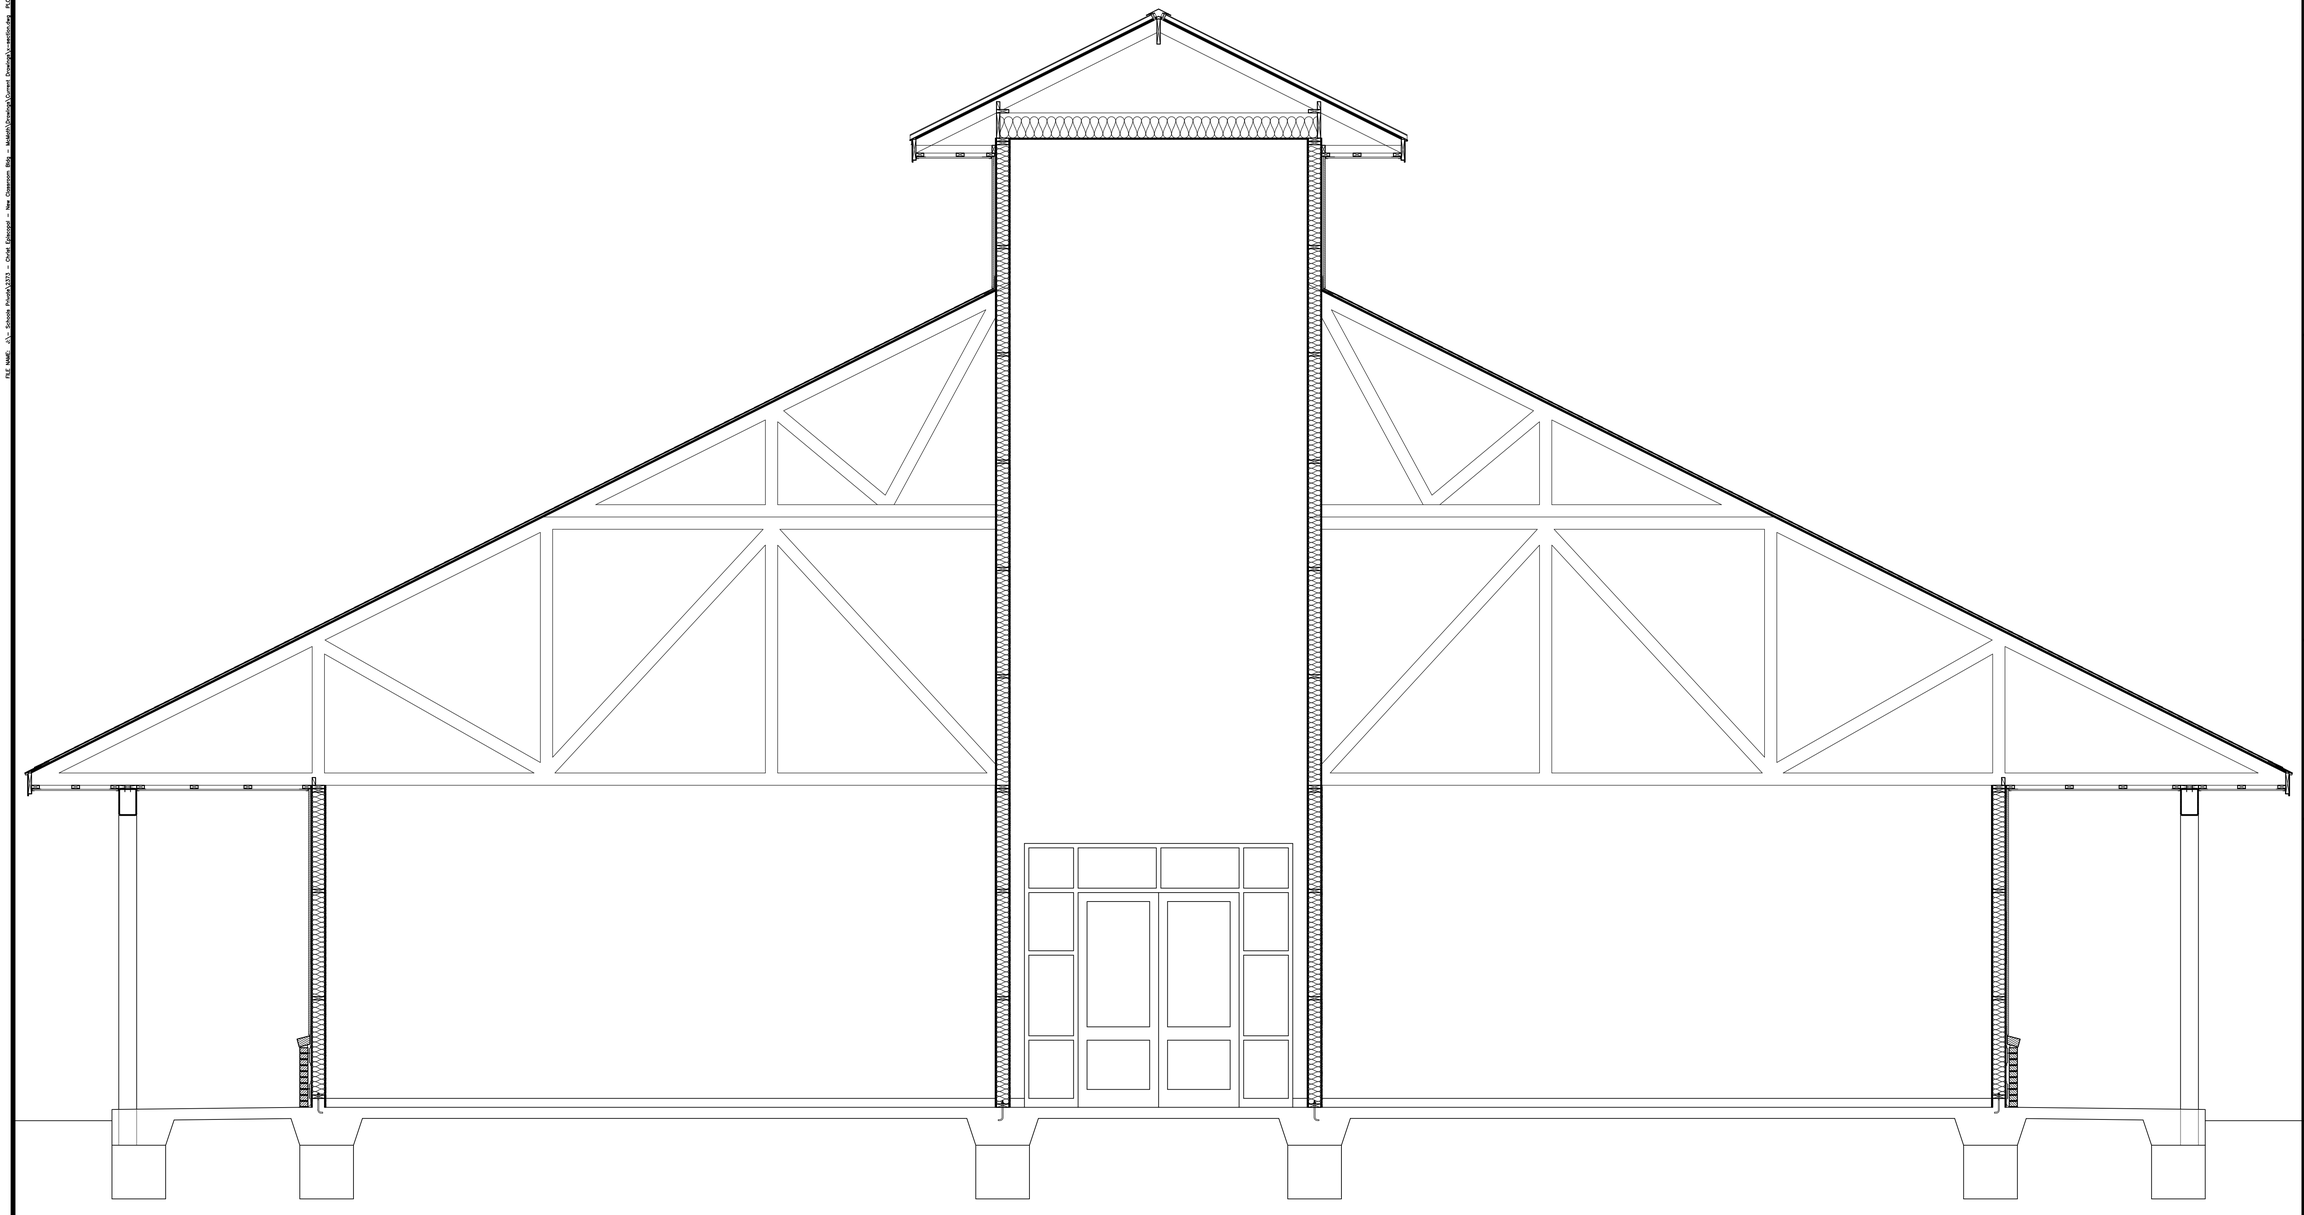

SECTION

SCALE 3/8" = 1'-0"

DAMMON ENGINEERING, INC.
LOUISIANA & MISSISSIPPI

Chief Engineer: Brian Mistich, PE
554 Old Spanish Trail
Slidell, LA 70458

www.dammonengineering.com
info@dammonengineering.com
PH: 985.649.5832

#	DESCRIPTION	DATE

REVISIONS

SEAL:

[PROJECT DESCRIPTION]

CHRIST EPISCOPAL CLASSROOM

[PROJECT ADDRESS]

JOB No: [#####] DATE: [DATE]

DRAWN BY: CHECKED BY:

THIS DRAWING AND SPECIFICATION, AS WELL AS ALL OTHER DRAWINGS AND SPECIFICATIONS PREPARED BY DAMMON ENGINEERING, INC. ARE AND SHALL REMAIN THE PROPERTY OF DAMMON ENGINEERING, INC. AND SHALL NOT BE USED ON ANY OTHER WORK EXCEPT BY AGREEMENT WITH DAMMON ENGINEERING, INC. THIS DRAWING IS THE PROPERTY OF DAMMON ENGINEERING, INC. AND SHALL NOT BE USED FOR ANY PURPOSE OTHER THAN THE PROJECT FOR WHICH IT WAS PREPARED AND SHALL NOT BE REPRODUCED WITHOUT WRITTEN CONSENT OF DAMMON ENGINEERING, INC. 

SHEET TITLE:

DRAWING NUMBER:

