M-K ENGINEERING, INC.
CONSULTING ENGINEERS
HVAC-PLUMBING-FIRE PROTECTION-ELECTRICAL
4323 DIVISION STREET, SUITE 211
METAIRIE, LOUISIANA 70002
TEL. (504)887-2376, FAX (504)887-2302

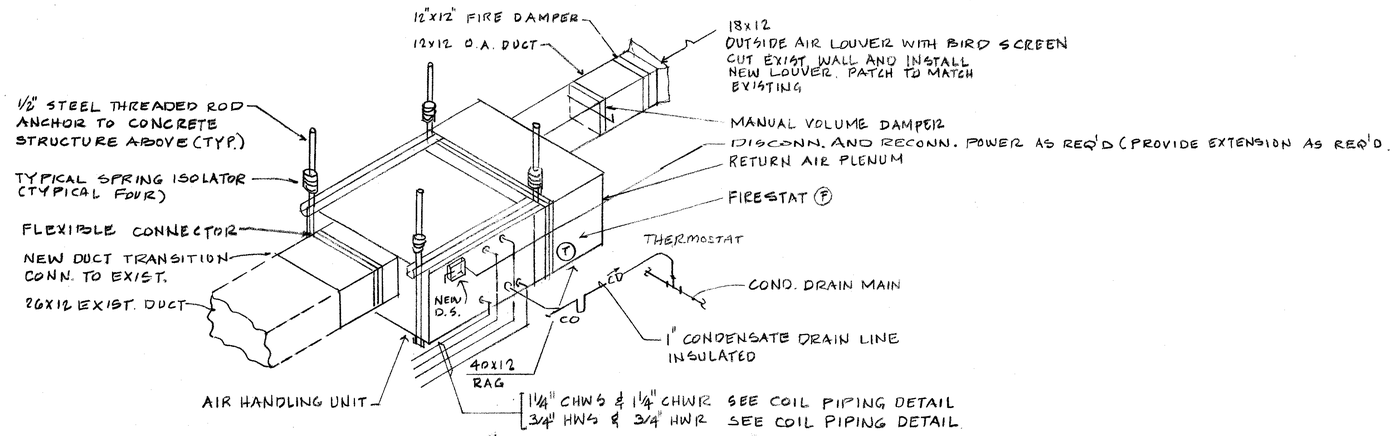

2 / M12 TYPICAL AHU INSTALLATION DETAIL
N.T.S.

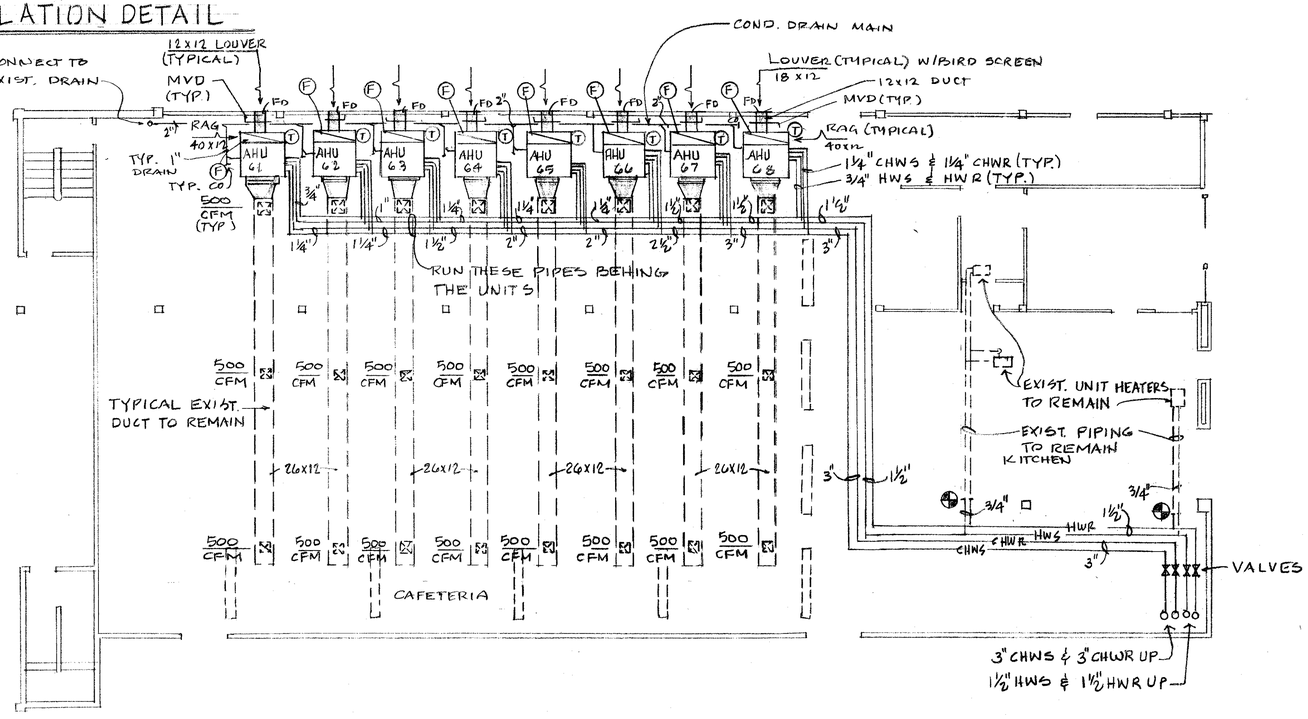

1 / ME-14 FIRST FLOOR PLAN - AREA "E"
SCALE: 1/8" = 1'-0"

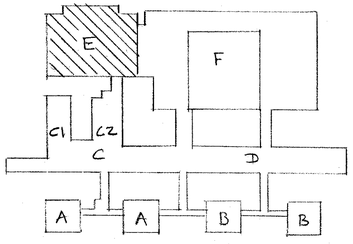

KEY PLAN

STATE OF LOUISIANA
MAGAN K. KANSAGRA
REG. No. 20491
REGISTERED PROFESSIONAL ENGINEER
IN
MECHANICAL ENGINEERING

REVISIONS	BY

CONSULTANT
BYRON J. STEWART & ASSOC.
ARCHITECTS & PLANNERS
2300 MARENGO ST.
NEW ORLEANS, LA 70115
(504) 897-5339

CLIENT
NEW ORLEANS PARISH SCHOOL BOARD
4300 ALMONASTER AVE
NEW ORLEANS, LA

PROJECT
CARTER G. WOODSON MIDDLE SCHOOL
RE-ROOFING & MECHANICAL REPAIRS

DRAWN	KK
CHECKED	MK
DATE	4-21-97
SCALE	AS NOTED
JOB NO.	
SHEET	ME-14
OF	22 SHEETS

NATIONAL PRINTWRIST NO. 286AG-8-24X36