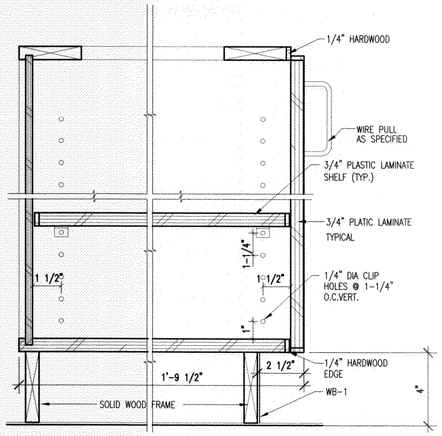

1 A602 FIXED BASE CAB. W/ DOORS
SCALE: 3"=1'-0"

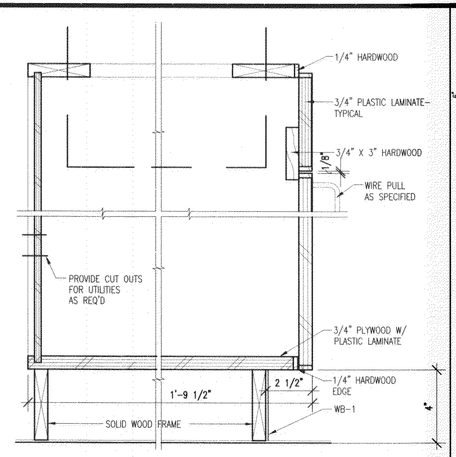

2 A602 SINK BASE CABINET
SCALE: 3"=1'-0"

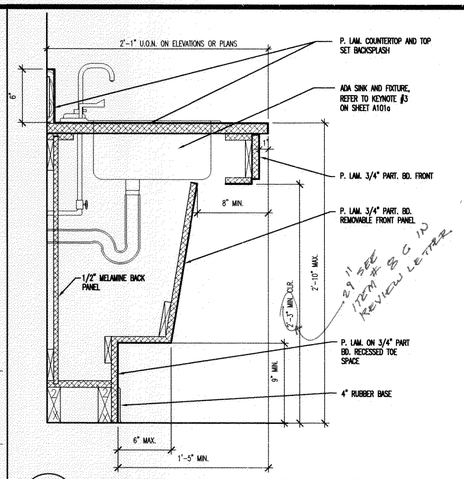

2A A602 SINK BASE – OPEN KNEE SPACE
SCALE: NTS

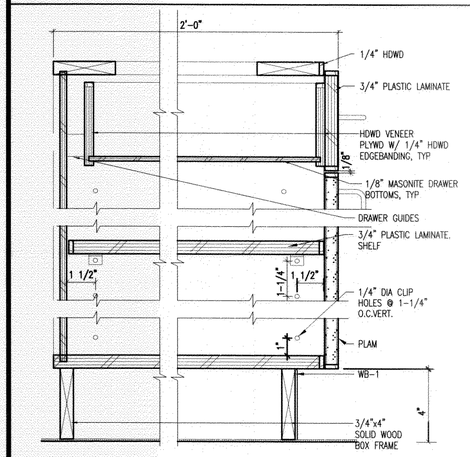

3 A602 FIXED BASE CAB. W/ DRWS & DRS
SCALE: 3"=1'-0"

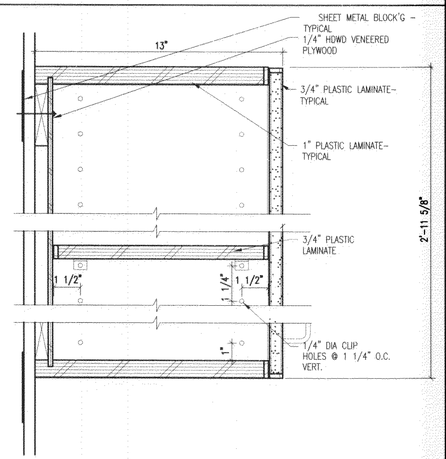

4 A602 WALL CABINET W/ SOLID DOOR
SCALE: 3"=1'-0"

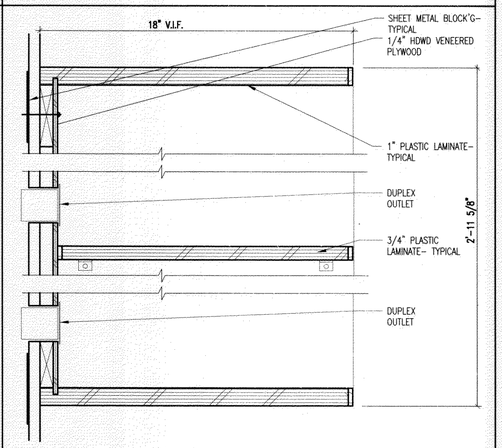

5 A602 WALL CABINET – MICROWAVE SHELF
SCALE: 1 1/2"=1'-0"

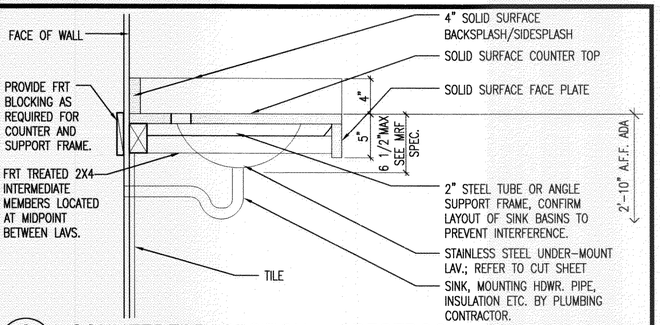

6 A602 COUNTERTOP SECTION – RESTROOM SOLID SURFACE
SCALE: 1 1/2"=1'-0"

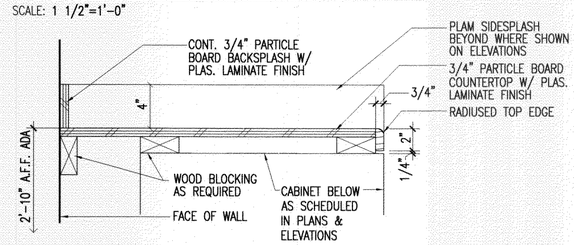

7 A602 TYP. PLASTIC LAMINATE COUNTERTOP SECTION
SCALE: 1 1/2"=1'-0"

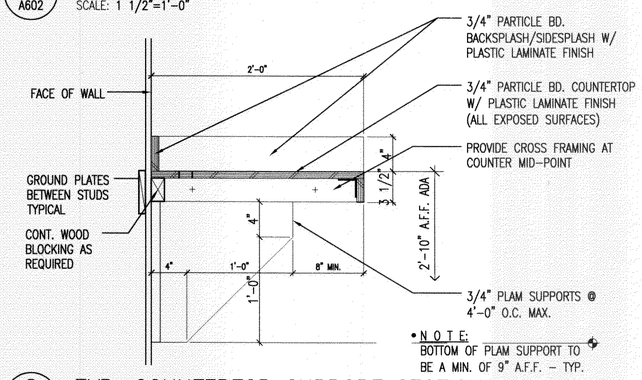

8 A602 TYP. COUNTERTOP SUPPORT SECTION
SCALE: 1 1/2"=1'-0"

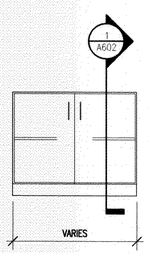

B1 FIXED – 1 DOOR BASE UNIT WIDTH: 2'-0"

B2 FIXE – 2 DOOR BASE UNIT WIDTH: 2'-6"

B3 FIXED – 2 DOOR BASE UNIT WIDTH: 3'-0"

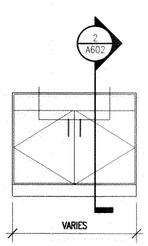

SB1 FIXED – SINK UNIT WIDTH: 2'-6"

SB2 FIXED – SINK UNIT WIDTH: 3'-0"

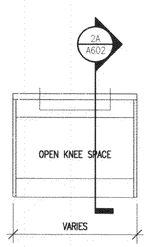

OSB1 FIXED – OPEN SINK WIDTH: 2'-6"

OSB2 FIXED – OPEN SINK WIDTH: 3'-0"

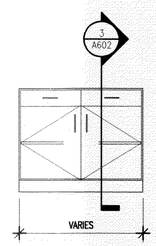

A1 FIXED HIGH–1 DRAWER, 1 DOOR BASE UNIT WIDTH: 2'-0"

A2 FIXED HIGH–2 DRAWER, 2 DOOR BASE UNIT WIDTH: 2'-6"

A3 FIXED HIGH–2 DRAWER, 2 DOOR BASE UNIT WIDTH: 3'-0"

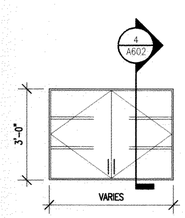

WC1 1–SOLID DOOR WALL CABINET WIDTH: 2'-0" DEPTH: 13"

WC2 2–SOLID DOOR WALL CABINET WIDTH: 2'-6" DEPTH: 13"

WC3 2–SOLID DOOR WALL CABINET WIDTH: 3'-0" DEPTH: 13"

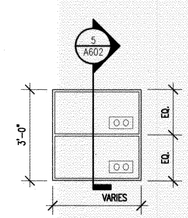

MS1 WALL CABINET – OPEN MICROWAVE SHELF WIDTH: 2'-0" DEPTH: 18"

MS2 WALL CABINET – OPEN MICROWAVE SHELF WIDTH: 2'-6" DEPTH: 18"

MS3 WALL CABINET – OPEN MICROWAVE SHELF WIDTH: 4'-0" DEPTH: 18"

REVIEWED FOR STATE FIRE MARSHAL AS PER SECTION 1103.1 OF THE LSUCC BY: [illegible]
375133

PERMIT ISSUE SET:12.30.09

ARCHITECTS OF RECORD:

BRADFORD J. DUDLEY
345 THIRD STREET
LAGUNA BEACH, CALIFORNIA 92651
T: 949.376.3076 F: 949.376.3076

PAUL MITCHELL
PARTNER SCHOOL

METAIRIE, LA

3321 HESSMER AVENUE
METAIRIE, LA 70002

CLIENT:
MARK AND LISA PALERMO

PROFESSIONAL SEAL:

BRADFORD J. DUDLEY REG. No. 7722 STATE OF LOUISIANA REGISTERED ARCHITECT

SIGNATURE DATE 12.24.2009

SUBMISSION	DATE
CONCEPT PLAN	12.01.09
CONSULTANT COORDINATION	12.14.09
PERMIT ISSUE SET	12.30.09

PROJECT NO: 0921

SCALE:

MILLWORK DETAILS

A 602